




02 Rear Elevation
Scale 1:50 @ A1 (1:100 @ A3)




01 Front Elevation
Scale 1:50 @ A1 (1:100 @ A3)

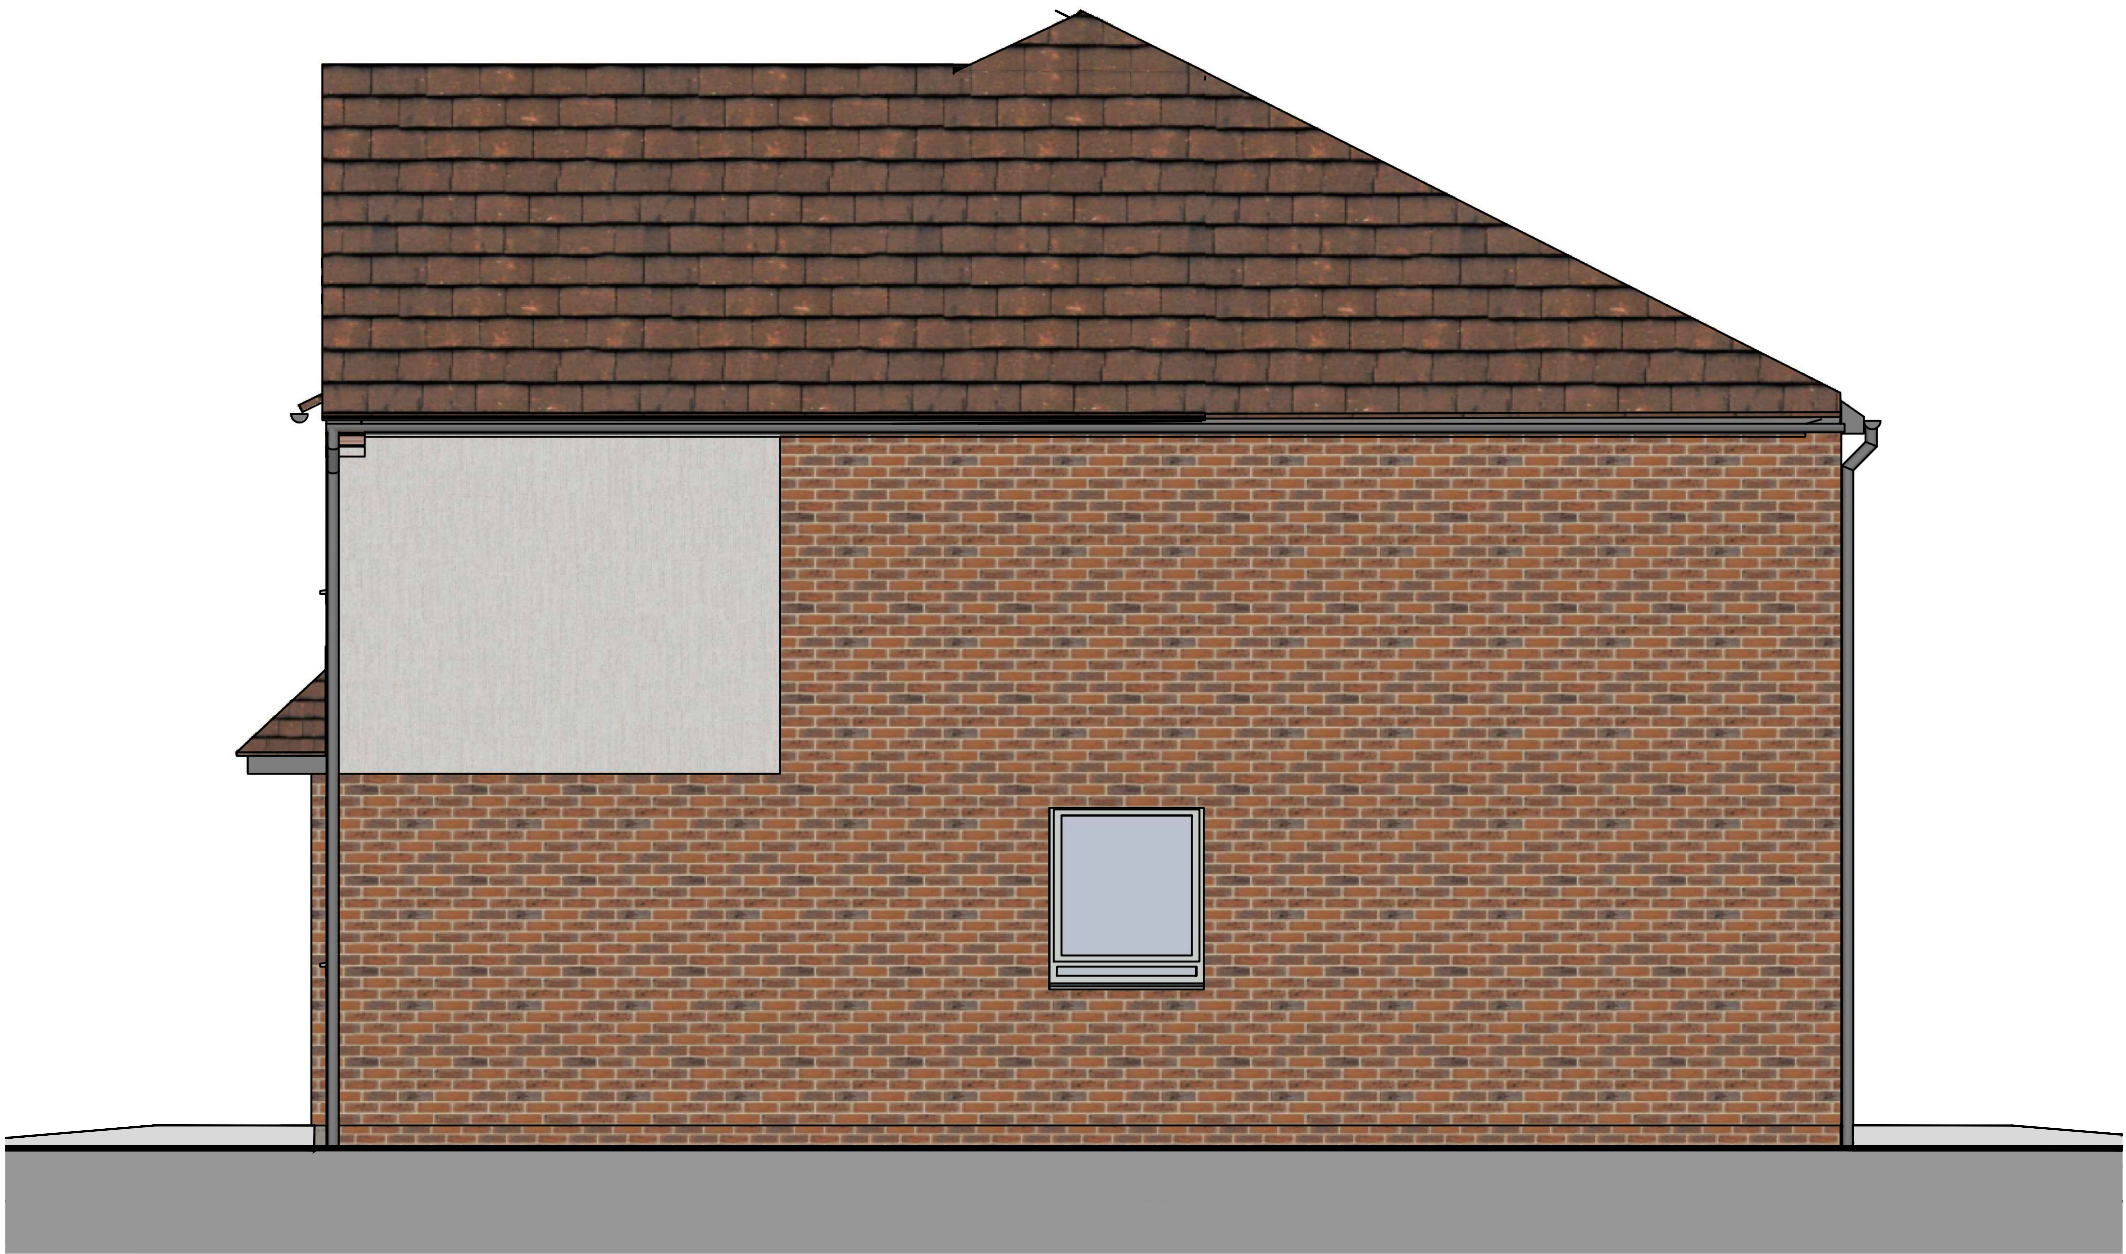

03 Side Elevation
Scale 1:50 @ A1 (1:100 @ A3)

BLACKTHORN ALLOTMENT

House Type	3B4P
Format	Semi
Tenure	Affordable
NIA (sqm)	123
NIA (sqft)	1324
NDSS Min (sqm)	84
Storage (sqm)	3.5
NDSS Min Storage	2.5
Part M Category	M4(3)
Plots	21(h), 22, 37(h), 38

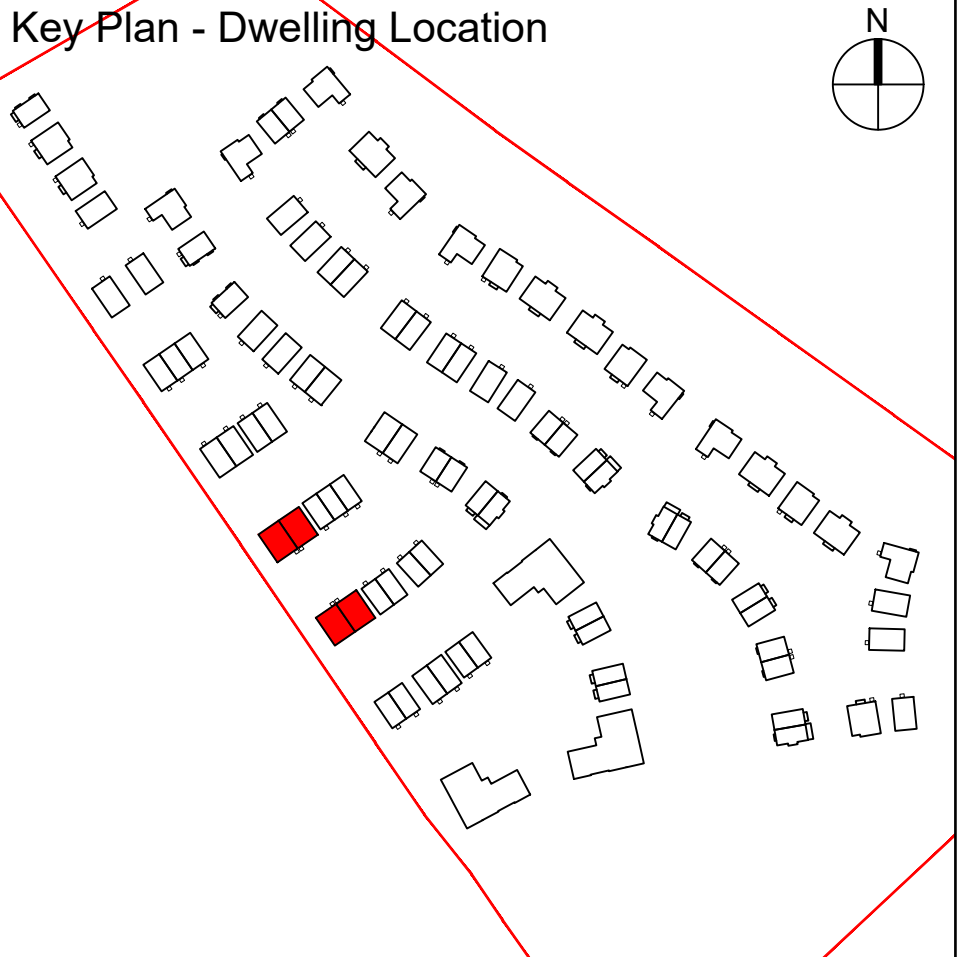

Notes/Legend

Rev	Date	Drawn	Description	Notes	Legend
A	08.08.25	SAE	Initial Pre-Planning Pack for Foundation	Do not scale from drawings unless by agreement with HTA. Use figured dimensions only.	
A	27.10.25	SAE	Minor updates following review by LGCH, side door replaced with window	Check all dimensions on site prior to commencing the works. Drawing to be read in conjunction with other relevant consultant information.	
B	24.11.25	SAE	Window colour changed following LGCH review, brick bond updated		
C	15.04.26	SAE	Elevation and roof changes	This drawing is the copyright of HTA Design LLP and must not be copied or reproduced in part, or in whole, without the express permission of HTA Design LLP. Drawing to be read in conjunction with specification.	

Blackthorn Allotment Elevations HTA-A_DR_2165

drawing title	David Wilson Homes LG3 Letchworth Garden City	drawing number	1:50 @ A1 Scale 1:100 @ A3	revision	C
client / project		project number	BAR-LGC-100	GBE	originated by

FOR PLANNING

HTA Design LLP
www.hta.co.uk
London | Edinburgh | Manchester | Bristol

