



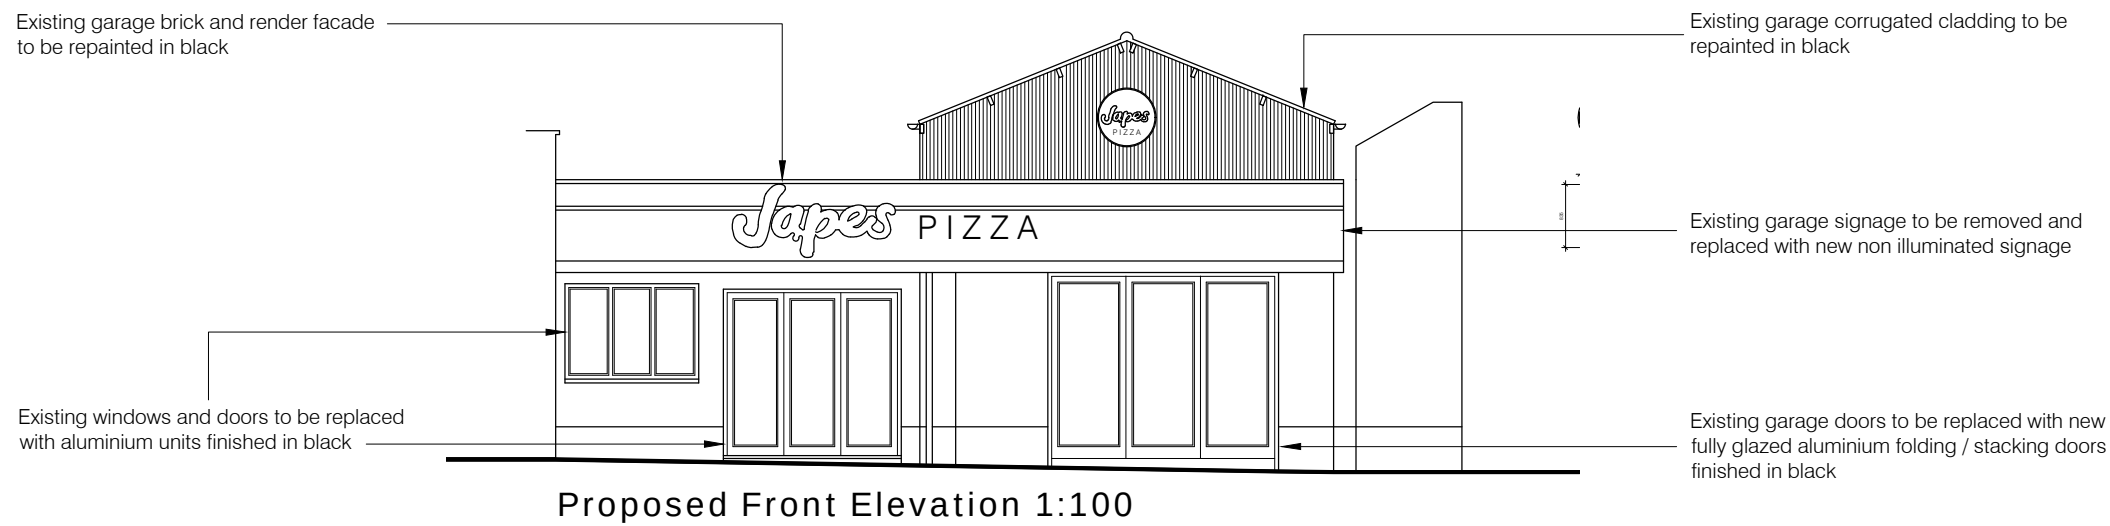

1:	1		0.1 m
1:	20		2 m
1:	50		5 m
1:	100		10 m
1:	200		20 m
1:	500		50 m
1:	1250		125 m

- CLIENT MUST SEEK SEPARATE SPECIALIST ADVICE ON PARTY WALL MATTERS IN SUFFICIENT TIME TO SERVE ALL NOTICES IF REQUIRED
- ALL STRUCTURAL ELEMENTS ARE INDICATIVE ONLY AND SUBJECT TO FULL STRUCTURAL DESIGN BY STRUCTURAL ENGINEER - ALL DESIGN IS SUBJECT TO STRUCTURAL DESIGN TO BE PROVIDED BY OTHERS
- THIS DRAWING IS FOR PLANNING APPROVAL ONLY AND SUBJECT TO ALL OTHER RELEVANT STATUTORY APPROVALS

This drawing is protected under © copy right

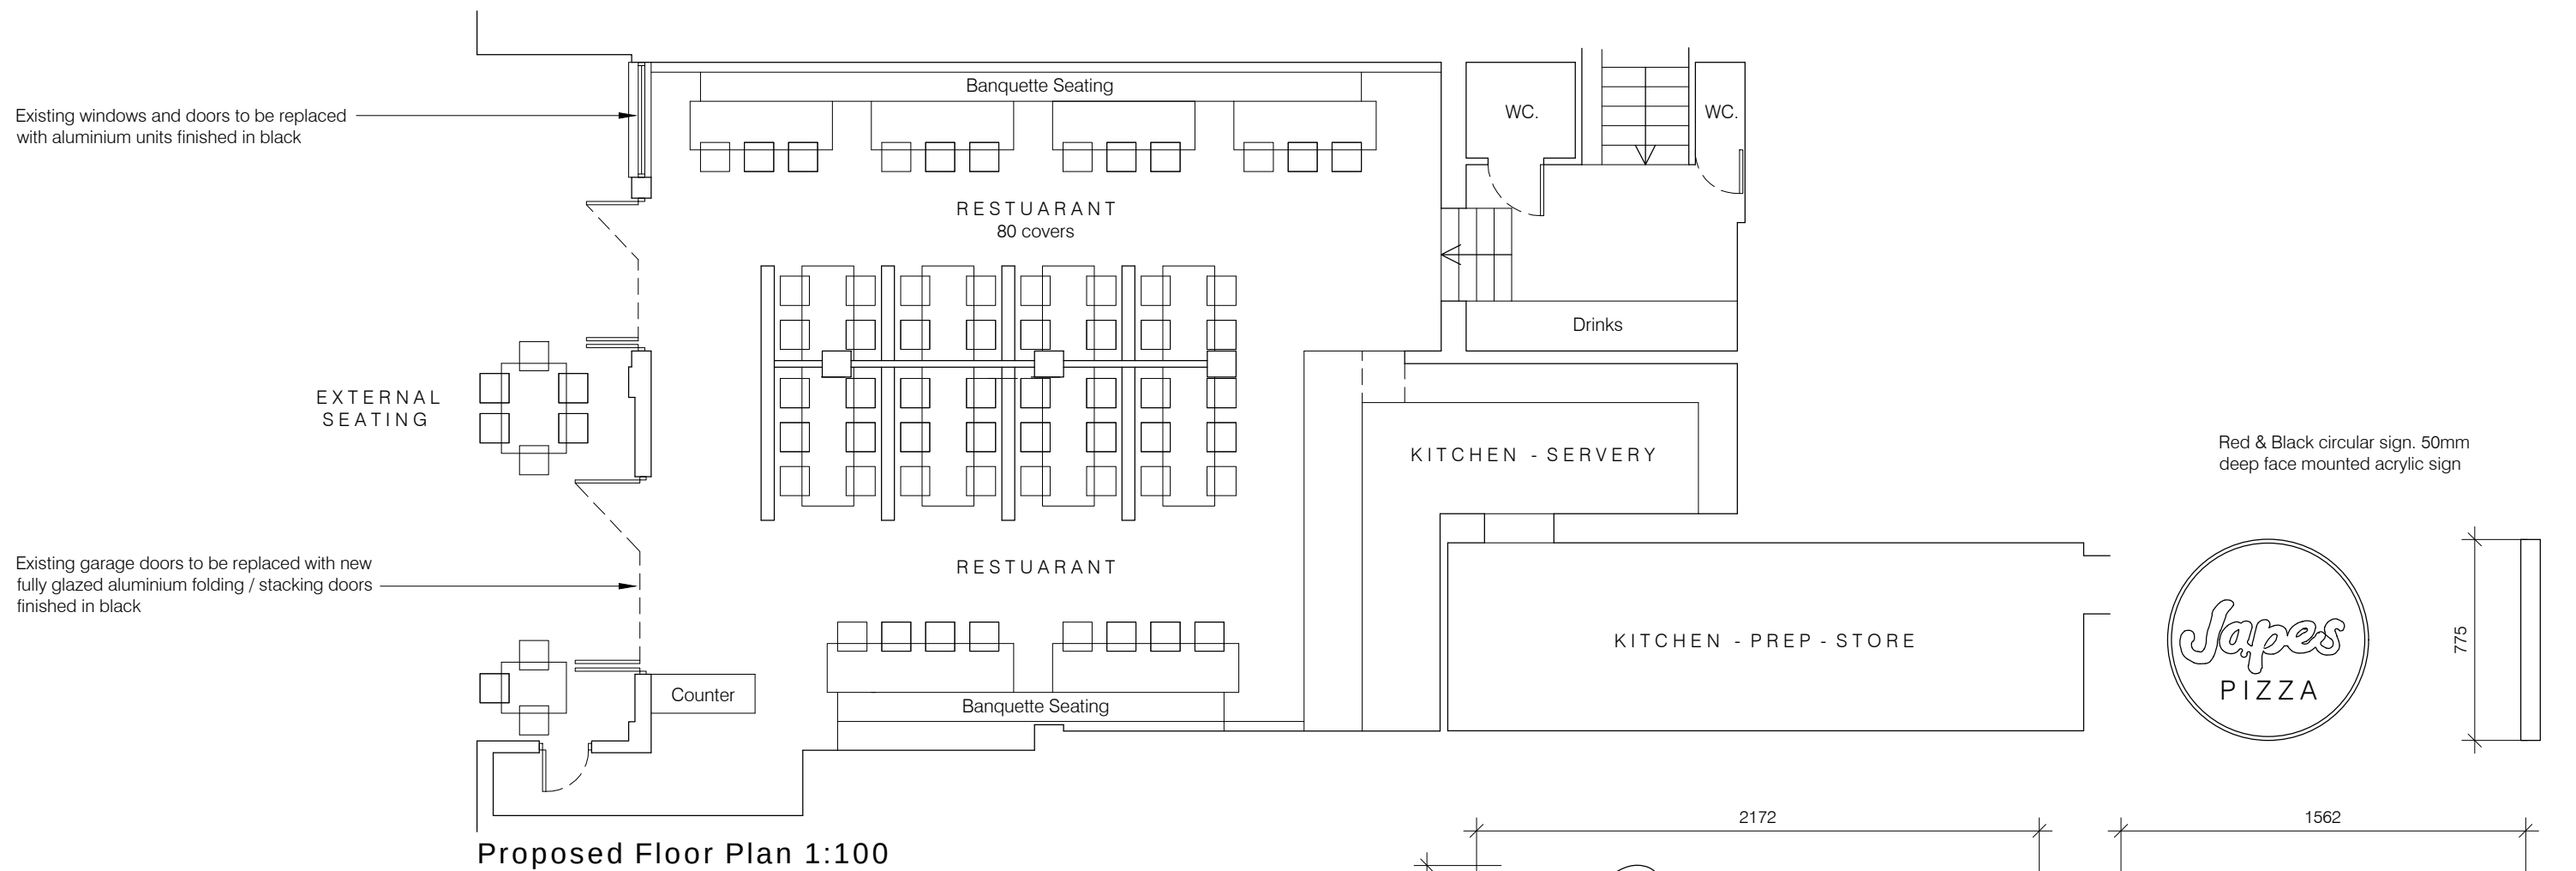

for approval

CONTRACT	Proposed Restuarant
	14 Bucklersbury, Hitchin, Hertfordshire
	SG5 1BB
	Proposed Floor Plan & Elevation
	External Signage Details
SCALE	1:100@A3
DRAWING NUMBER	
REVISION	
DATE	April 2026
PO3	
DRAWN	JEI
JOB NUMBER	RSD-26-07
CHECKED BY	
redshed design	telephone: 01462 817075.07884008970
45 Hoo Road	fax: 01462 807175
Meppershall	e-mail: james/karen@redsheddesign.co.uk
Bedfordshire	www.redsheddesign.co.uk
sg17 5lp	