



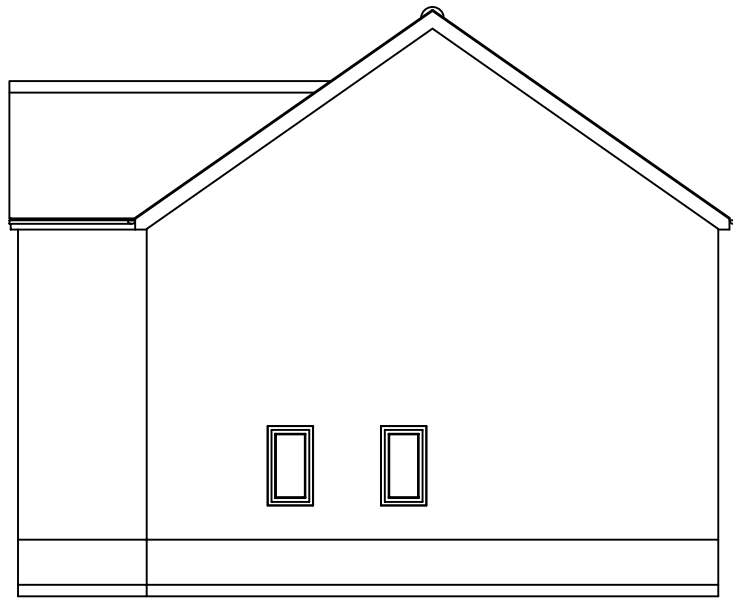


Existing Side Elevation




Existing Rear Elevation

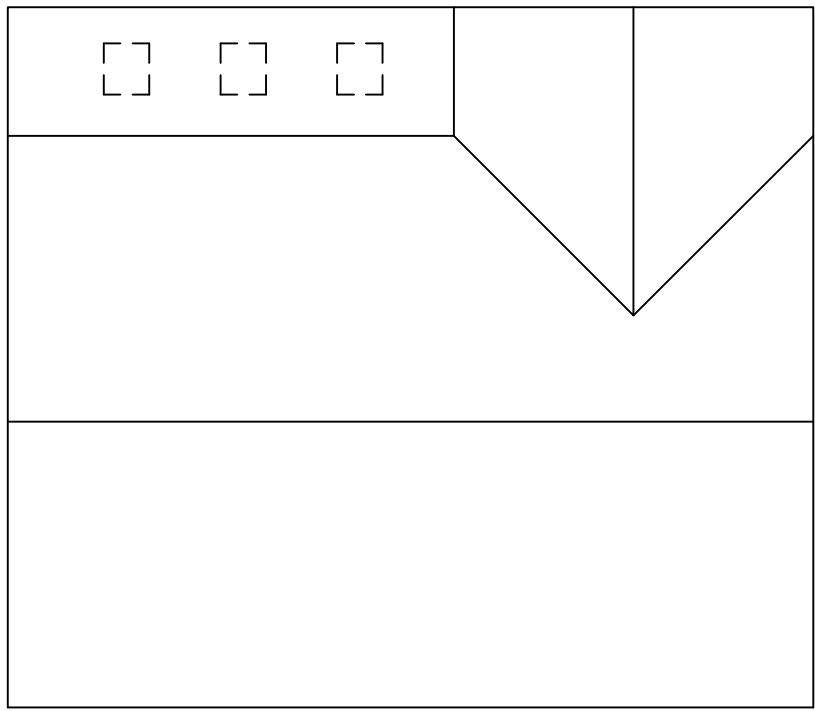

Roof Plan

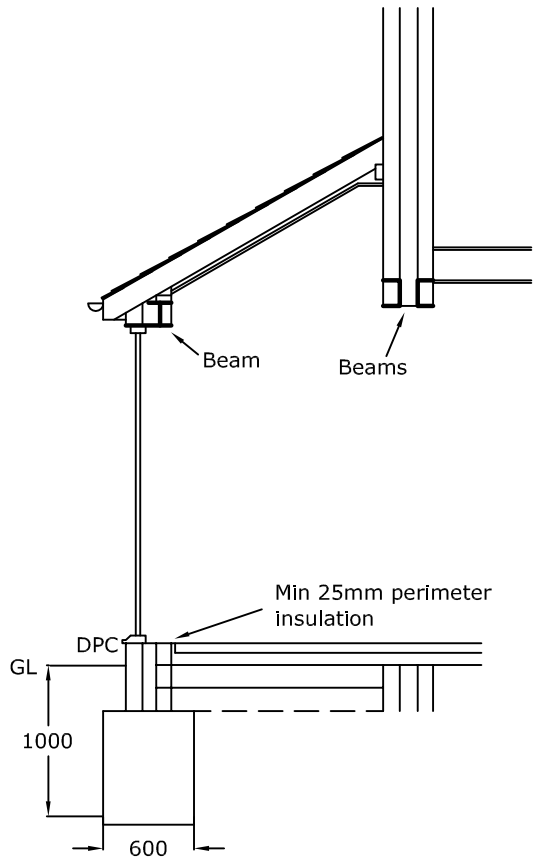


Section

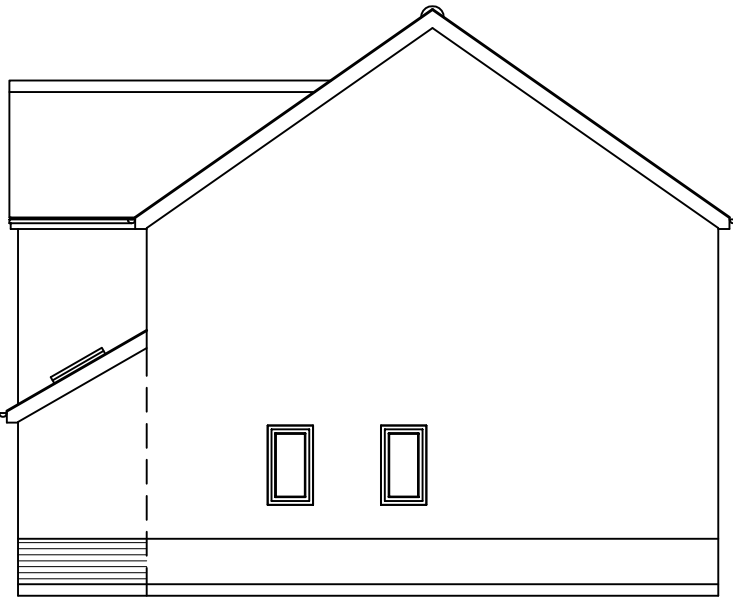


Proposed Side Elevation




Proposed Rear Elevation

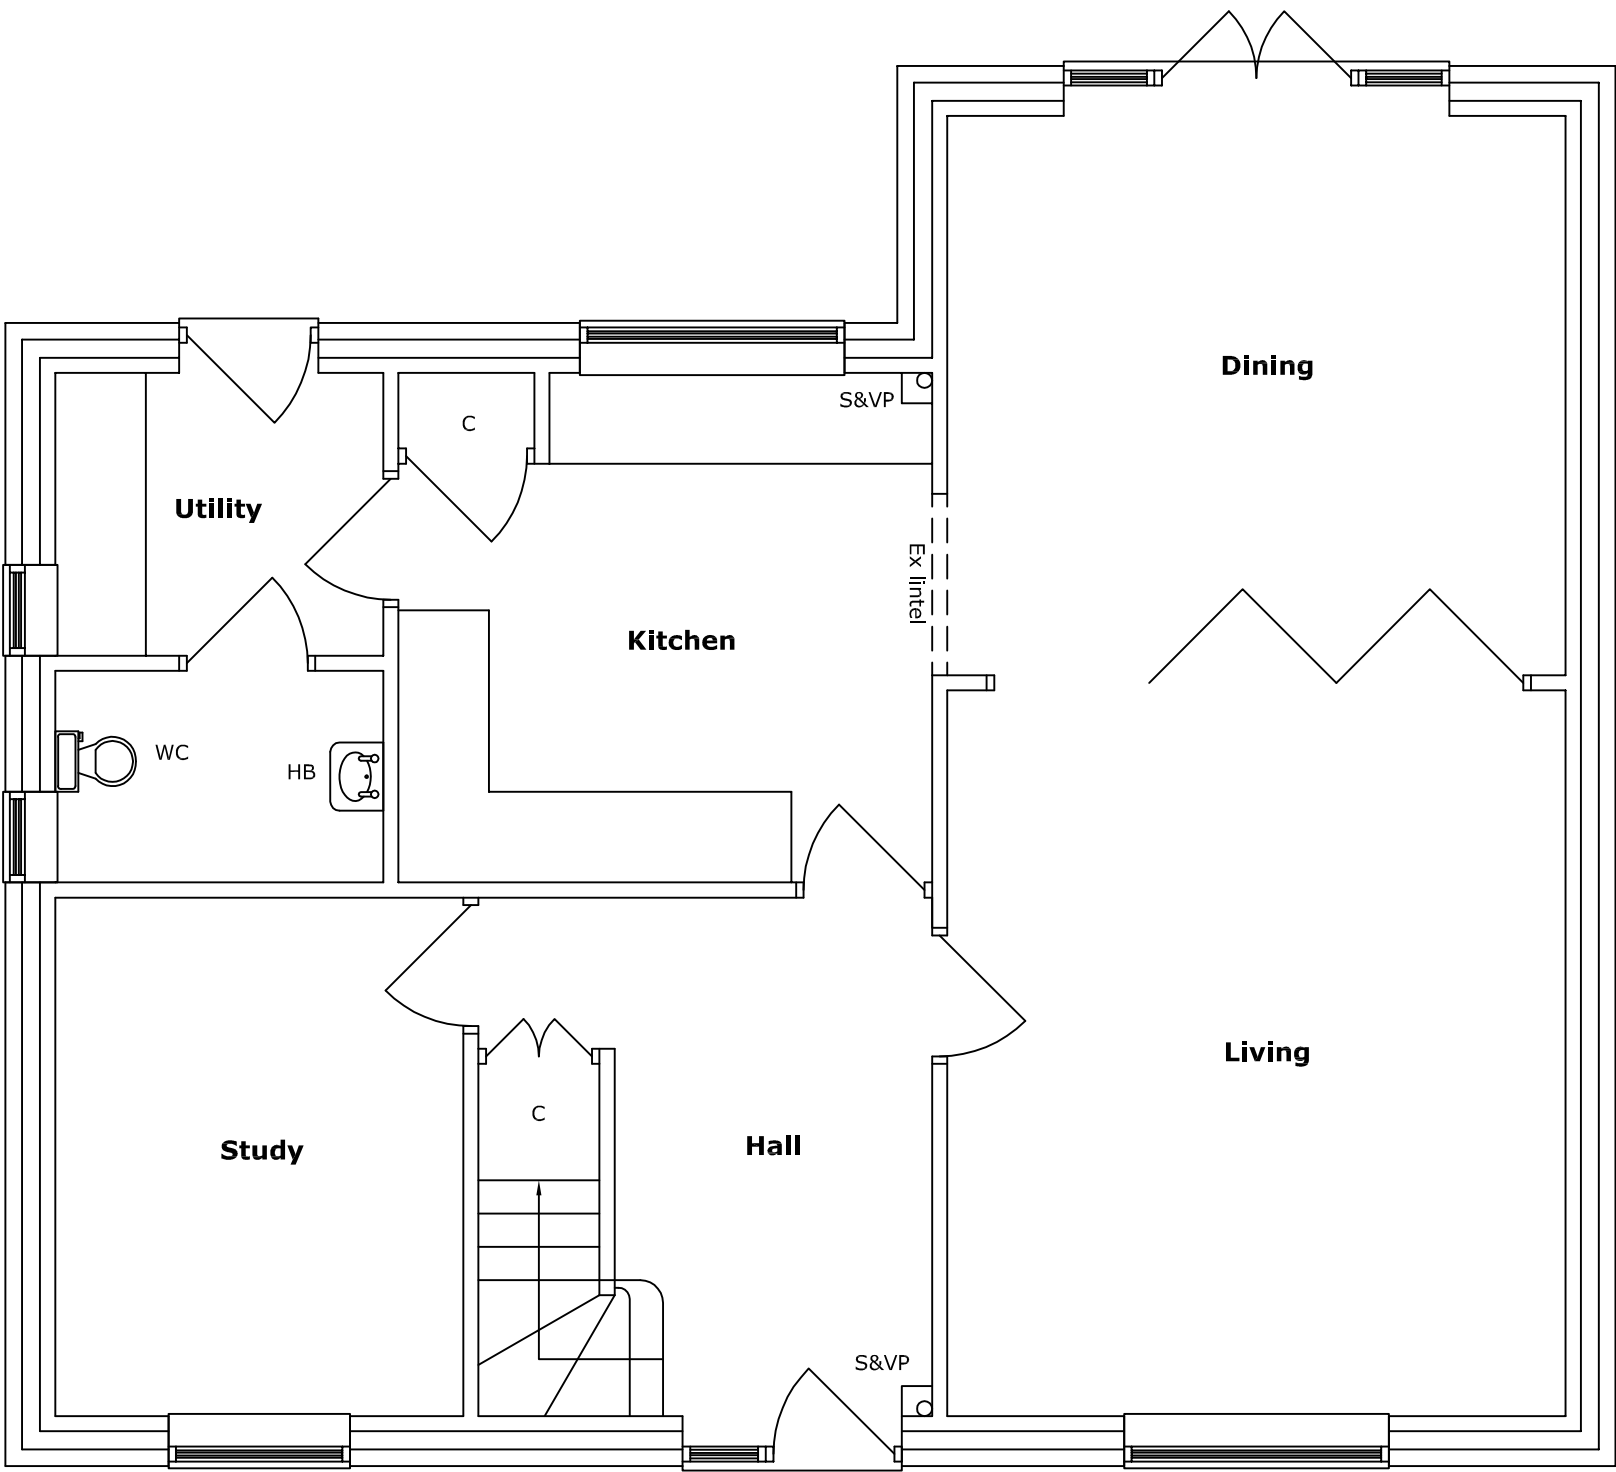

Existing Ground Floor

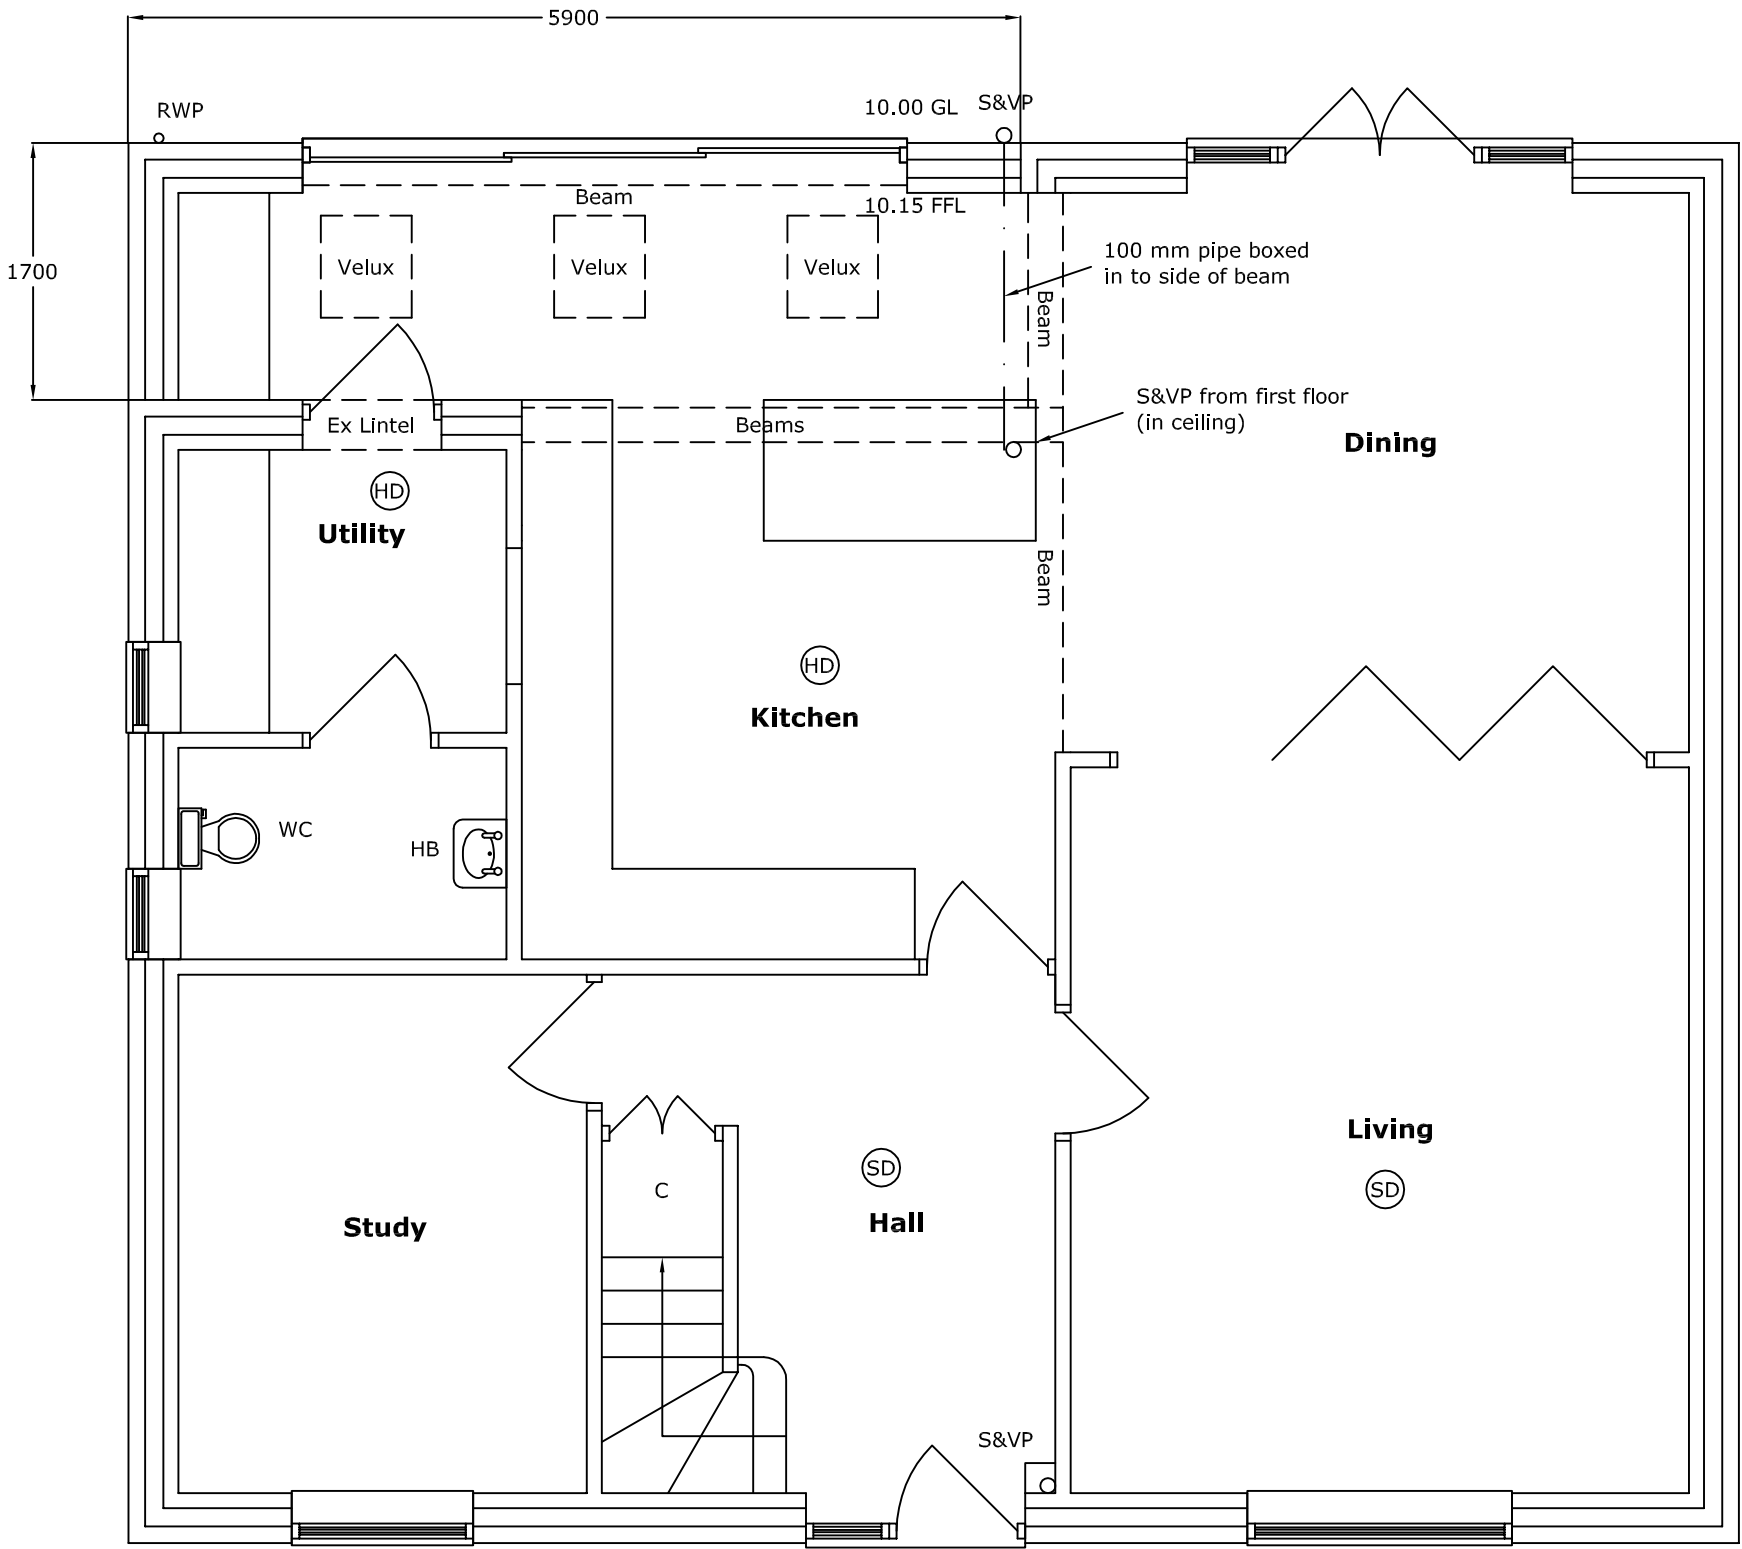

Proposed Ground Floor

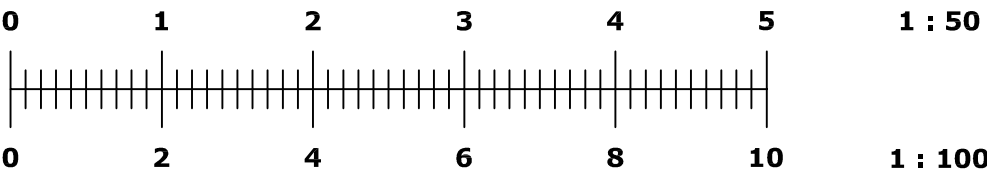

We have not been appointed as, nor accepted the role of, 'Principal Designer' with regard to the CDM 2015 regulations.

This drawing and any design shown upon it is the copyright of Michael Bullivant Associates and may not be altered, photographed, copied or reproduced without their written consent.

Michael Bullivant Associates
2A Golding Road
Cambridge CB1 3RP
01223 242491

*Proposed Extension at
6 Sussex Drive, Royston
For Mr J Hall*

Scale	1 : 50 & 100	Drg. No.	7904
Date	Apr 2022	Revised	29/12/25