
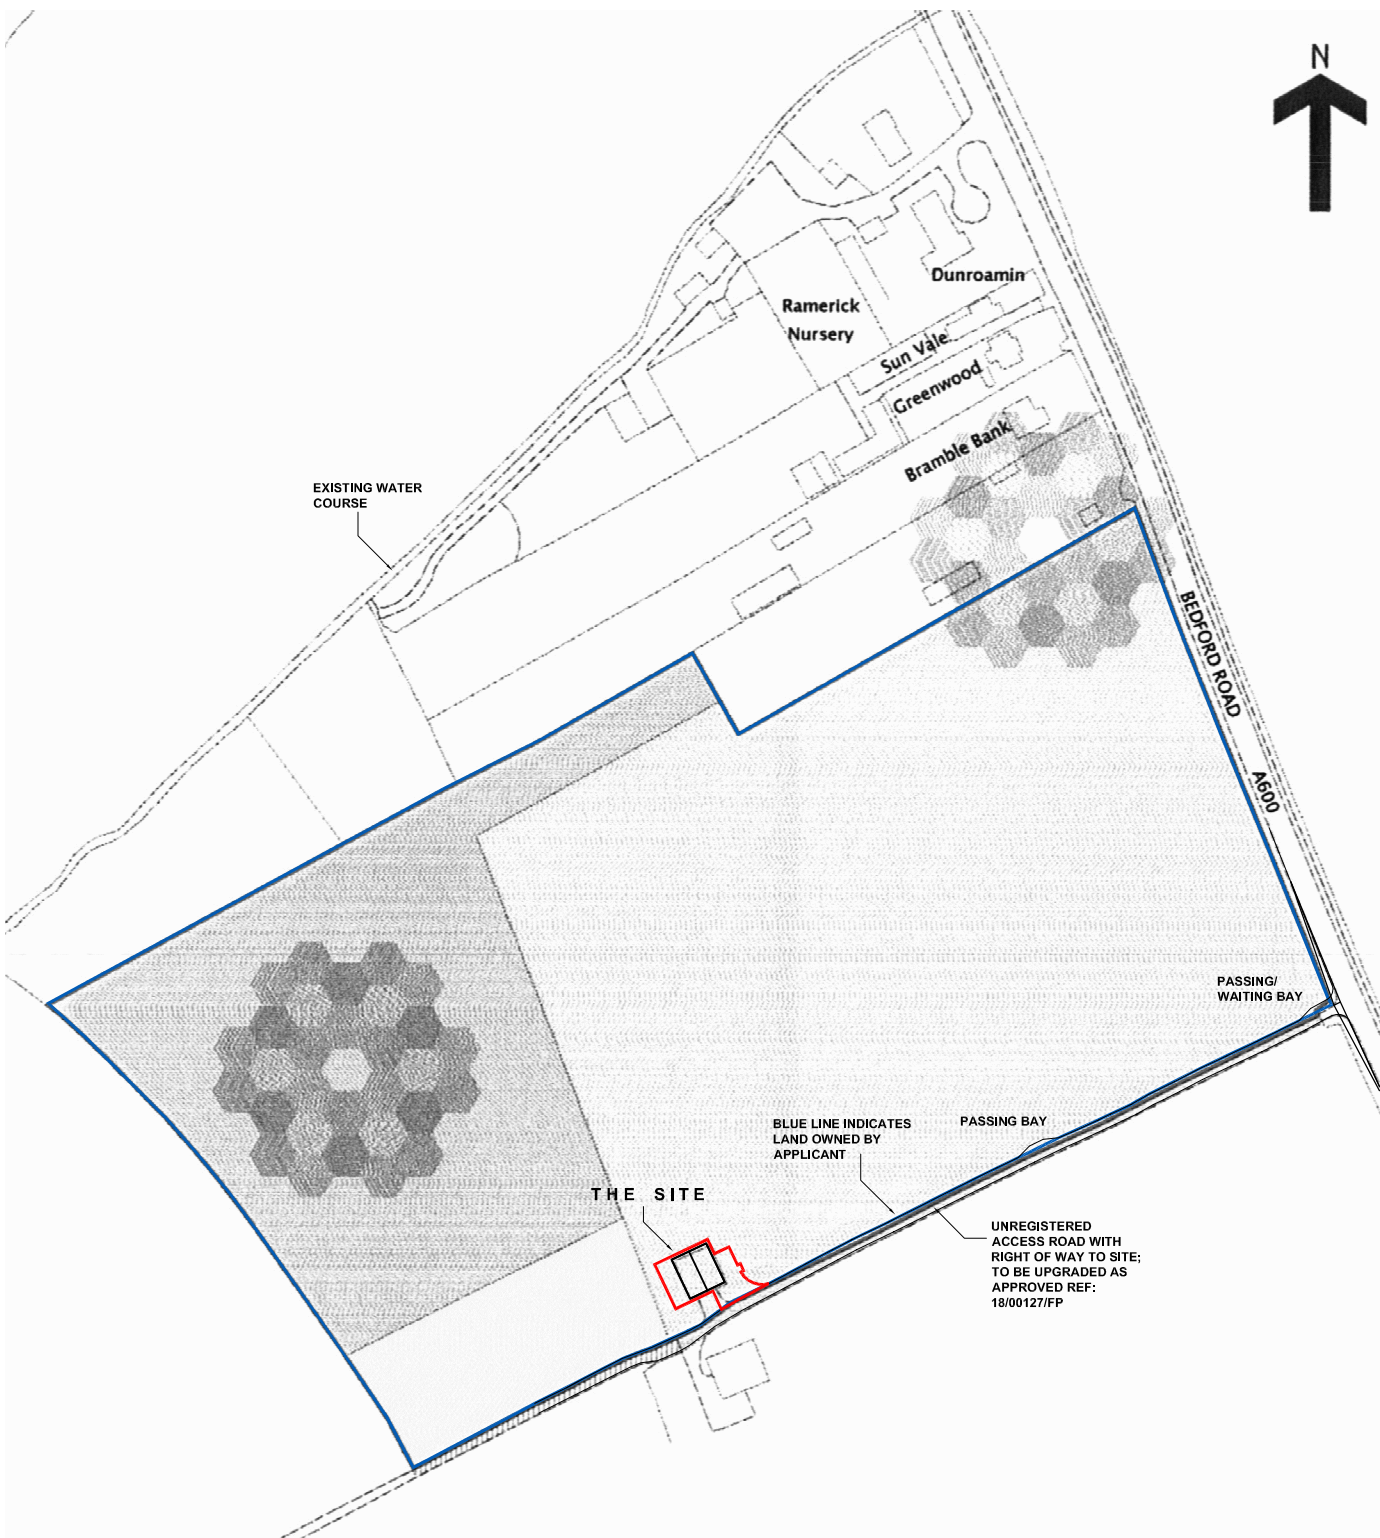


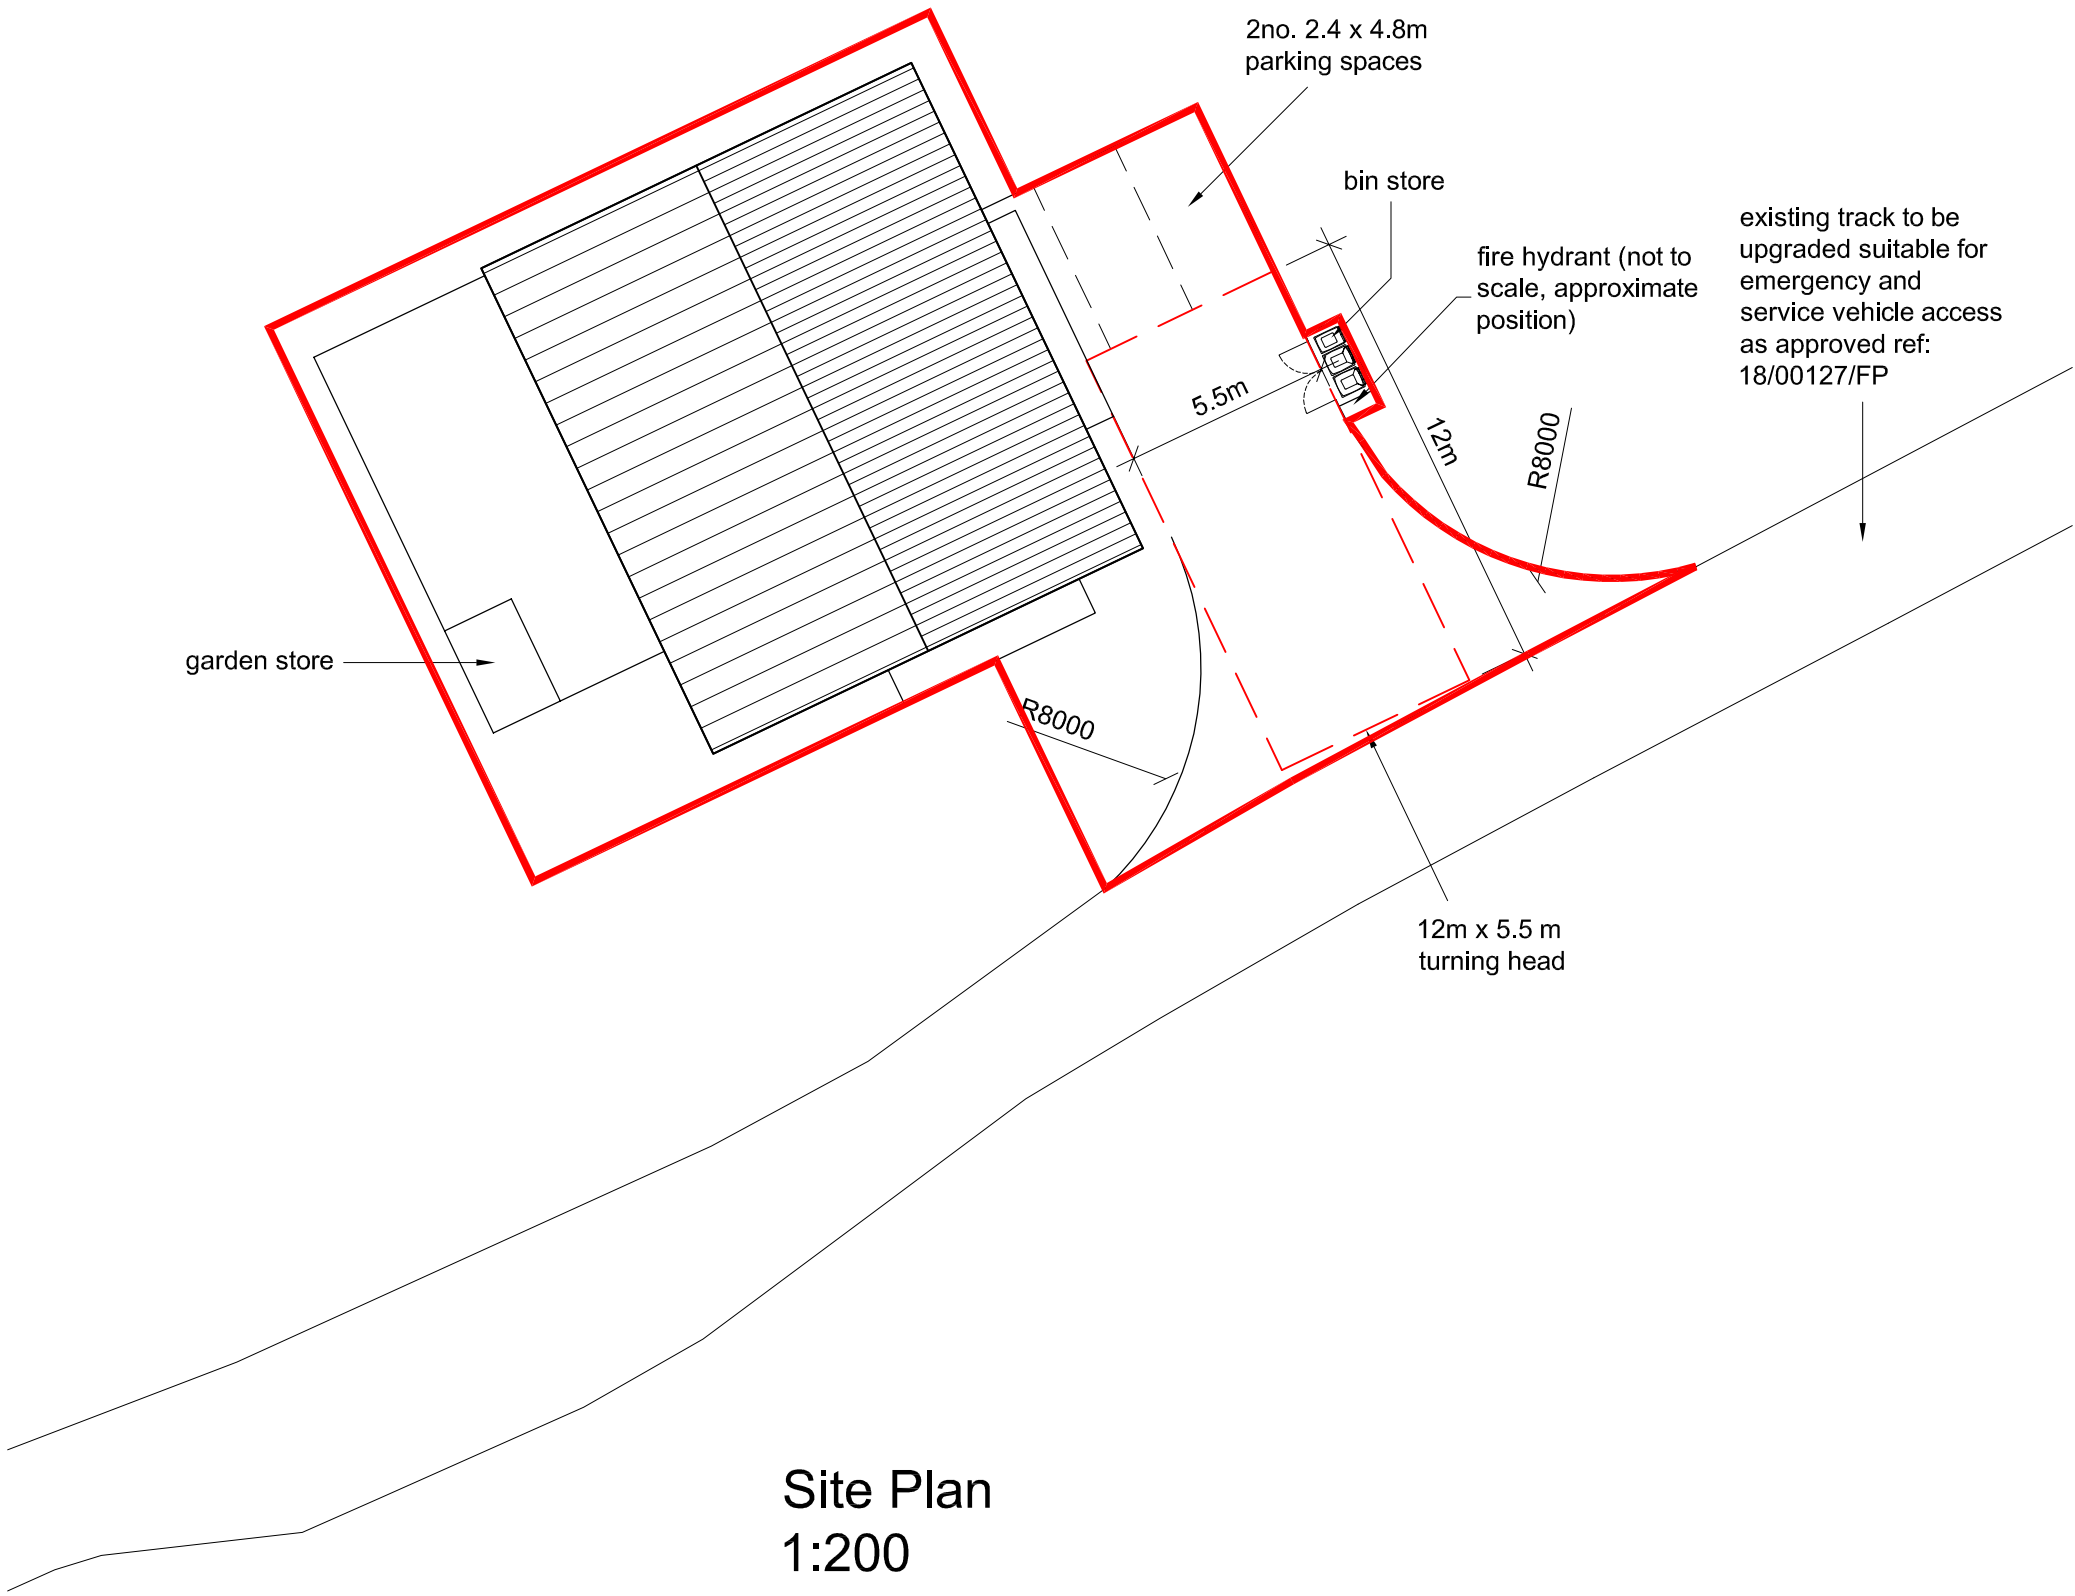

Notes:


This scheme is subject to Town Planning and all other necessary consents.

This drawing is a print and must not be scaled from without reference being made to the accompanying scale bar. Dimensions and levels, where given, are to be checked on site.

This drawing is to be read in conjunction with all other consultants' and specialists' drawings and documents and any discrepancies are to be reported to the architect prior to commencement of the relevant work.

Materials and the workmanship of all relevant trades shall comply fully with the British Standards.

This drawing remains the copyright of **Boyd Seddon Architect**.

 

REV	DATE	
A	23.03.19	amended following client design review
B	13.07.19	updated to revised scheme
C	19.07.19	red line amended to include vehicle access
D	06.08.20	title amended



10 Periwinkle Lane • Hitchin • Herts • SG5 1TY
Tel 07880 720711
Email boyd.seddon@virginmedia.com

CLIENT

PMC Consultants

PROJECT

NEW DETACHED DWELLING
land off Bedford Road
Holwell

DRAWING TITLE

LOCATION & SITE PLANS

SCALE	as noted at A2	DRAWING NUMBER	REVISION
DATE	March 2019	PL-01	D
DRAWN	bjs		
JOB NUMBER	19231		