



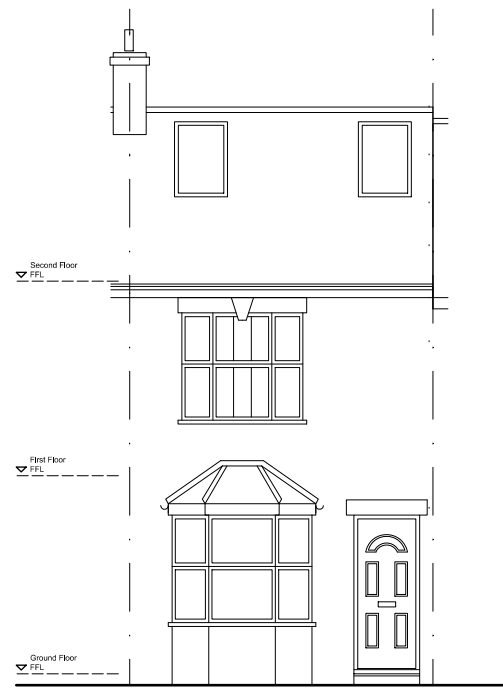


SOUTH ELEVATION (as existing)

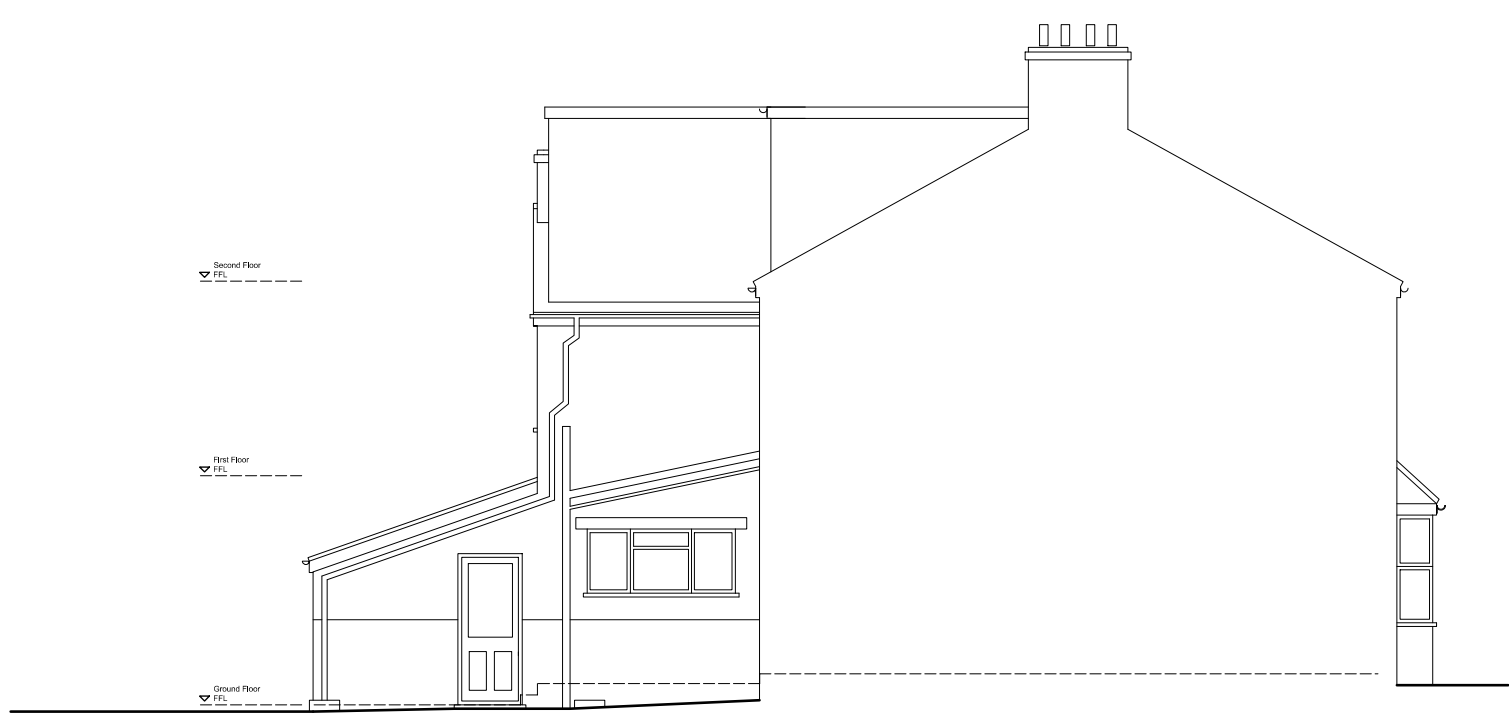

WEST ELEVATION (as existing)




NORTH ELEVATION (as existing)

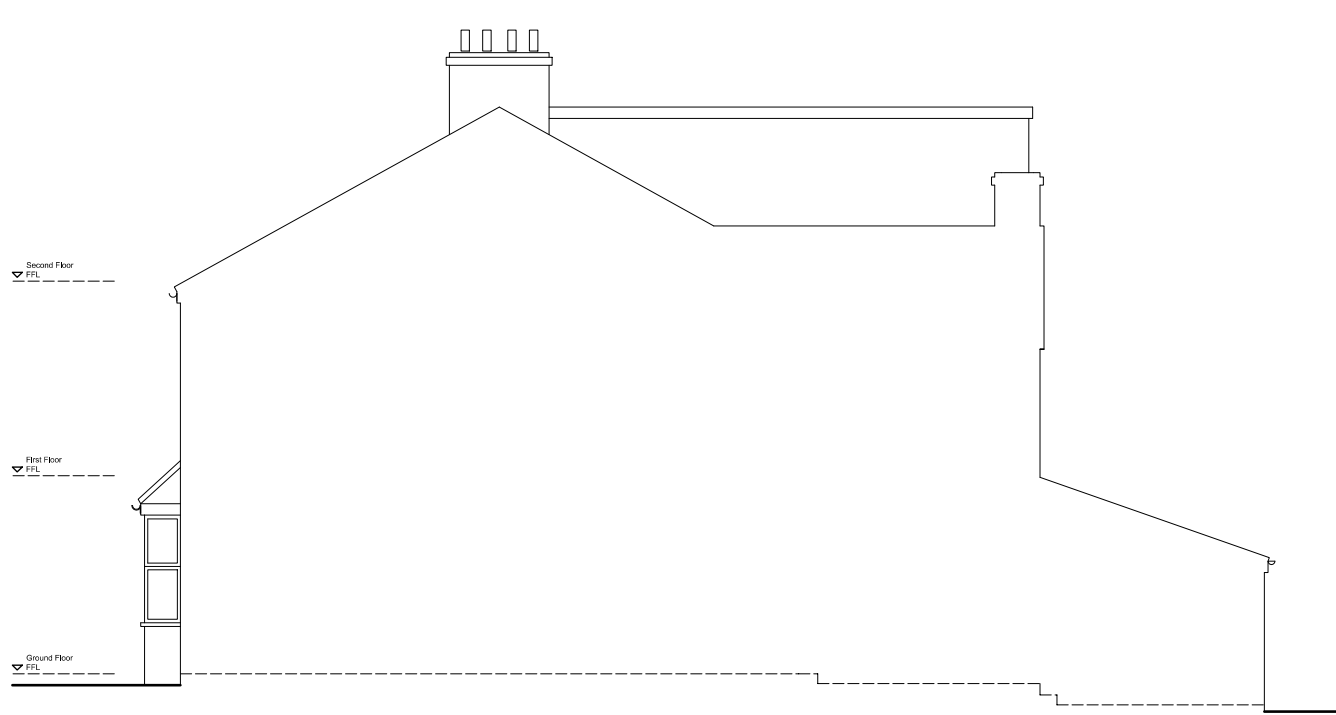


EAST ELEVATION (as existing)


0 2 10 METRES @ 1:100 SCALE @ A1

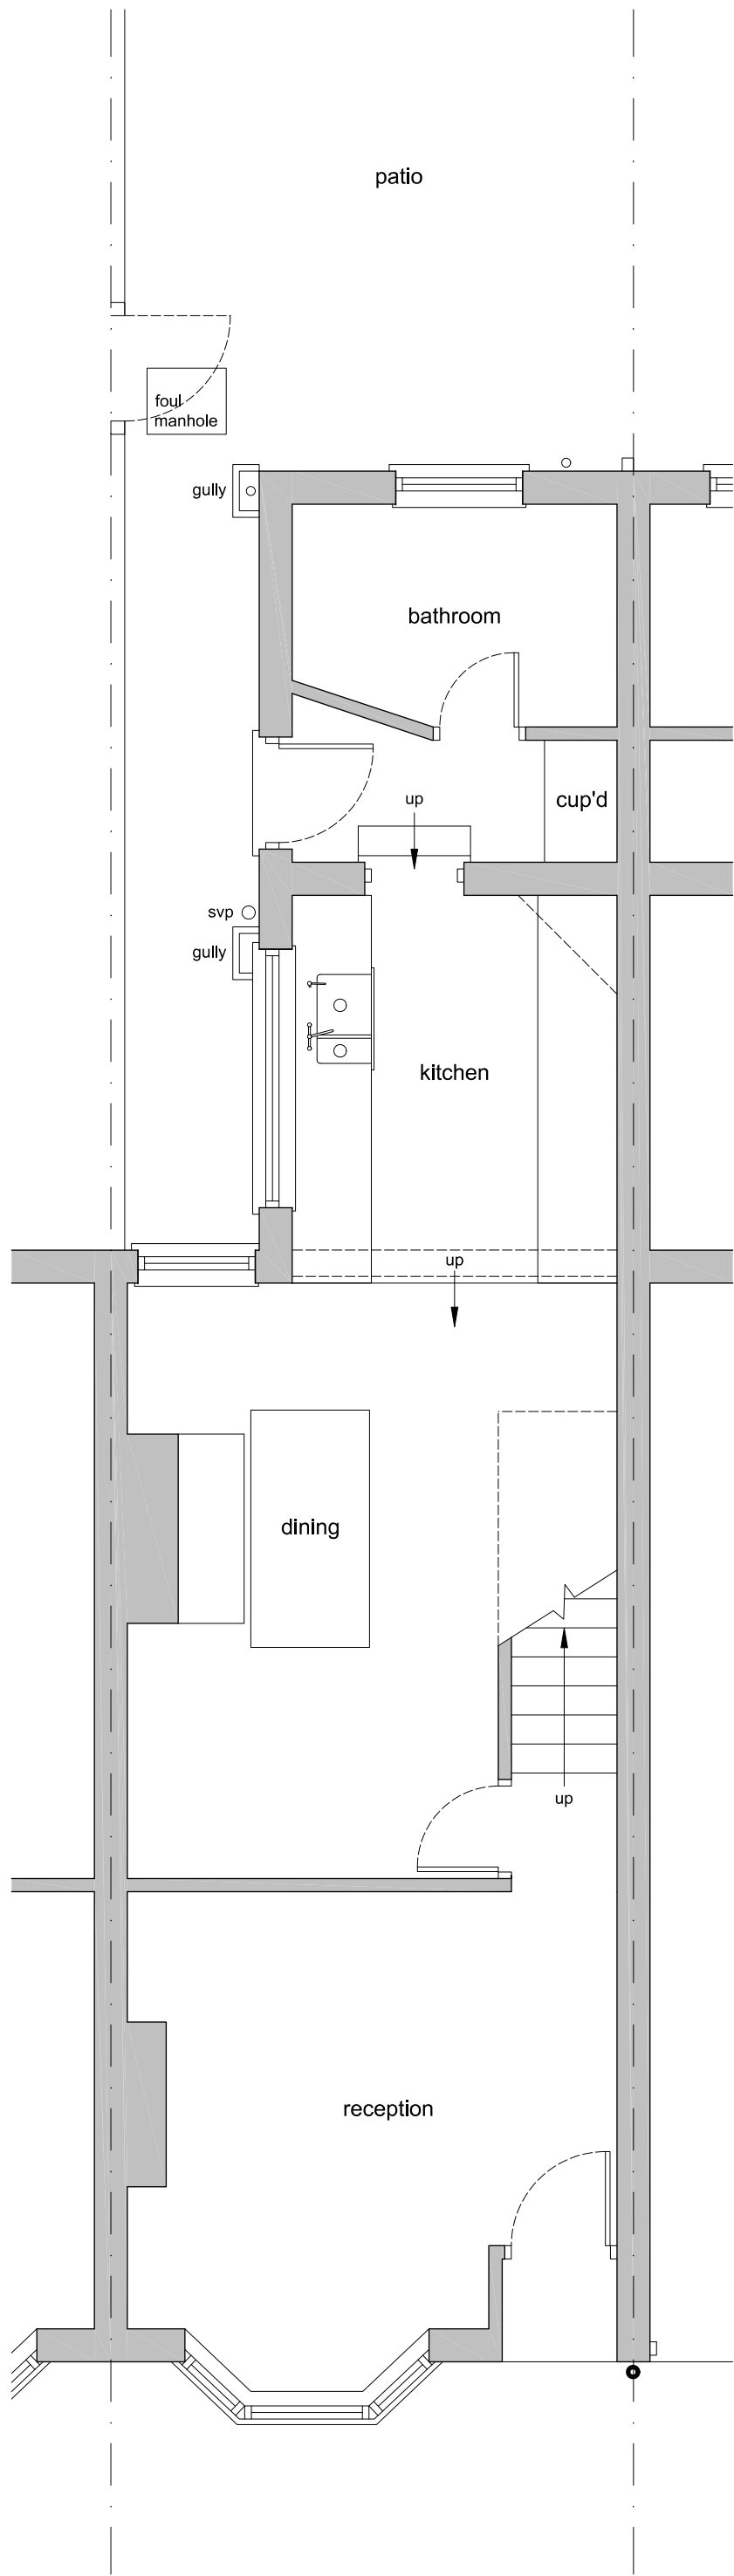

GROUND FLOOR PLAN
(as existing)

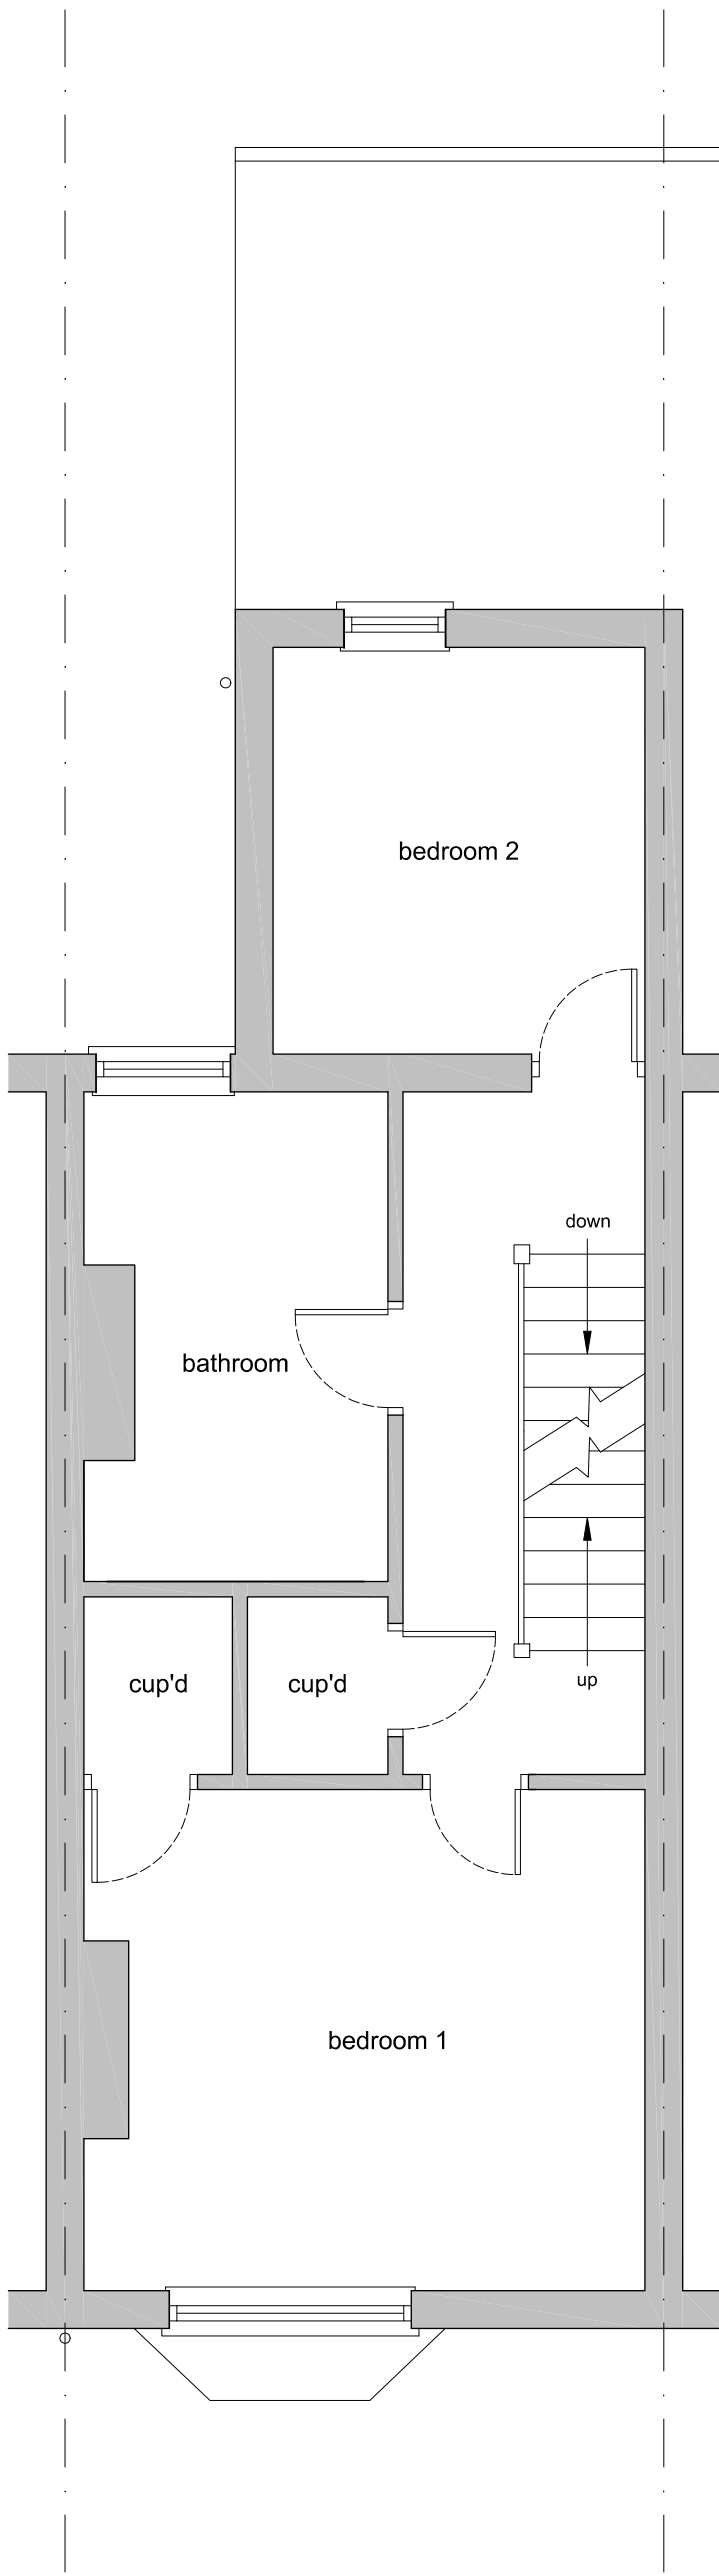

FIRST FLOOR PLAN
(as existing)

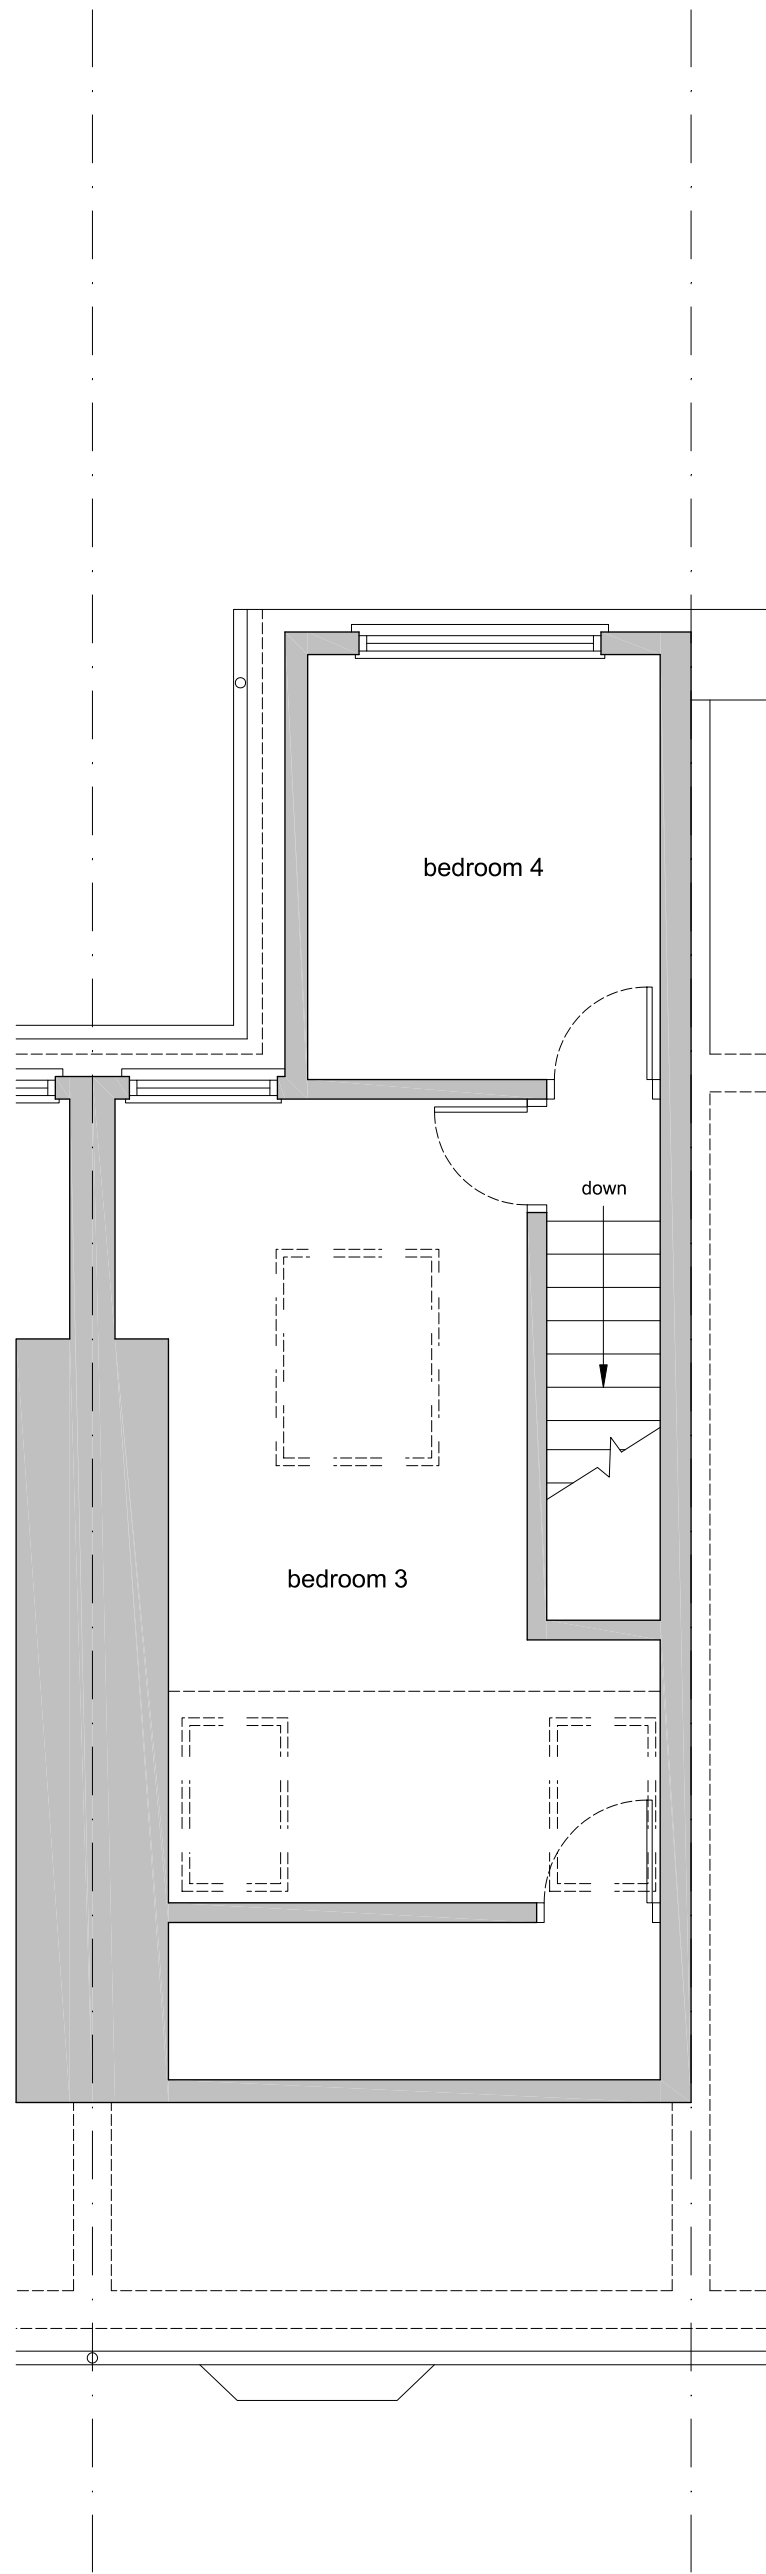

SECOND FLOOR PLAN
(as existing)



0 1 5 METRES @ 1:50 scale @ A1

GENERAL NOTES

No.	Description
01	Check all dimensions on site
02	 Walls existing
03	 Walls removed

REVISIONS

Rev.	Date	Description

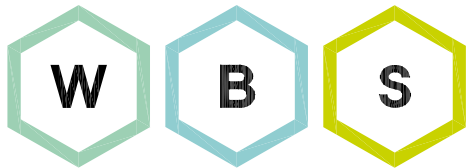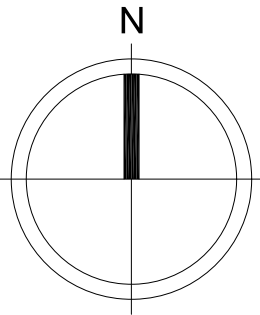

WHITEBRICK

29b Hermitage Road,
Hitchin, Hertfordshire, SG5 1BY.
info@whitebrick.studio

CLIENT

Mr and Mrs Chand

PROJECT

Extension and alterations at
54 Lancaster Road, Hitchin,
Hertfordshire, SG5 1PE

DRAWING TITLE

Existing Plans and
Elevations

INFORMATION

Job ref	2510
Drawing no.	2510-01
Scale	1:50, 1:100 @ ISOA1
Date	May 25
Drawn	CWM