



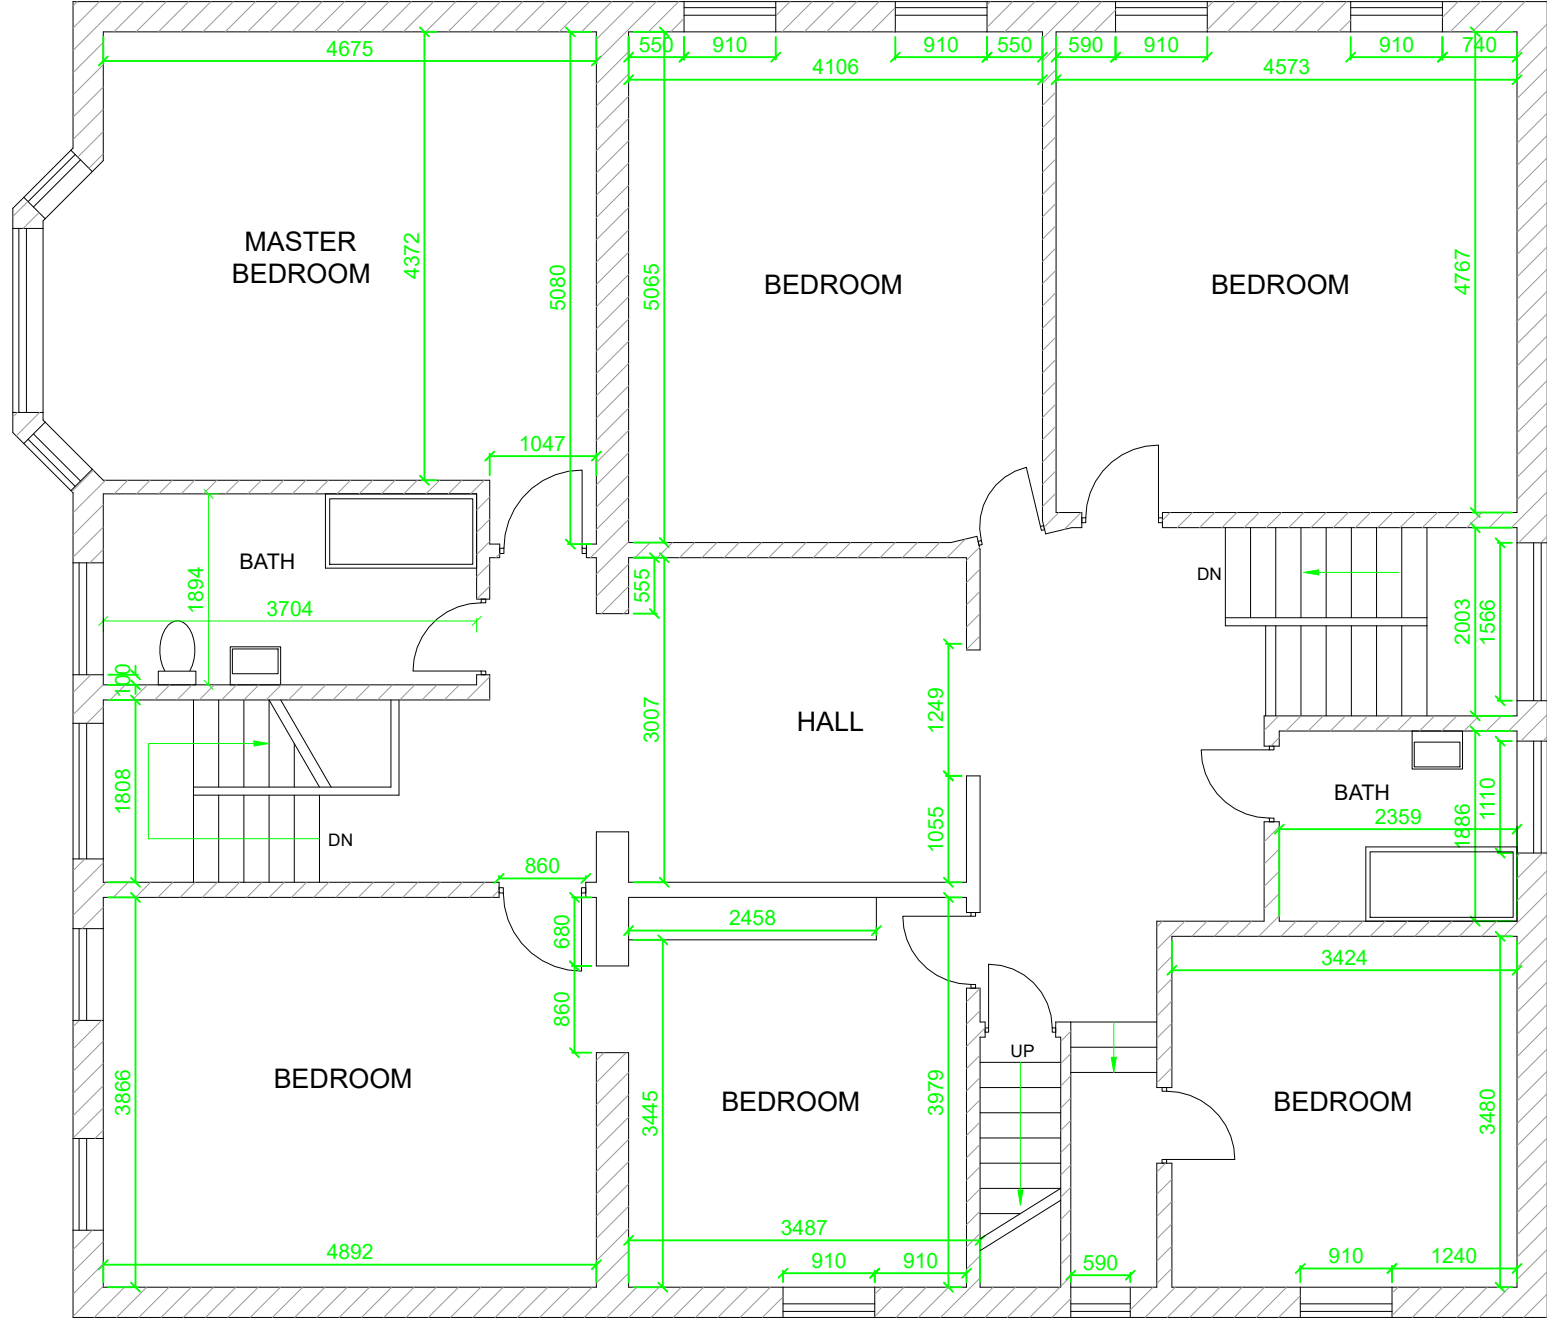

FIRST FLOOR

 

CLIENT NAME:	Earl Kennaugh	SCALE	DATE	REV	PLANS MADE EASY https://PlansMadeEasy.org
PROJECT ADDRESS:	Standelfield, Standhill Road, Hitchin SG4 9AE	1 : 75	20/10/25	A	
TITLE:	Existing Floor Plan First Floor				
					DRAWING NUMBER
					PME-17565-006