



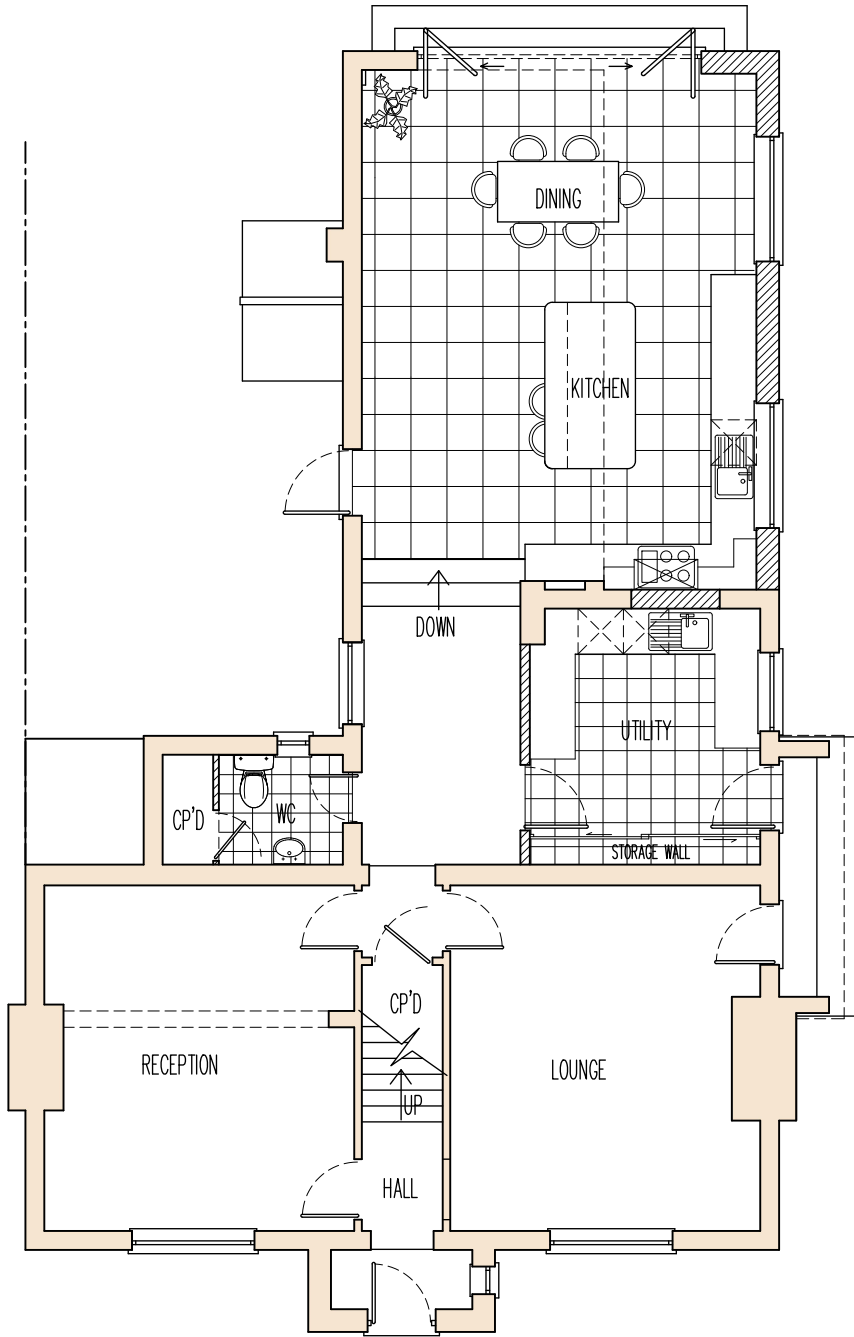

PROPOSED GROUND FLOOR LAYOUT




PROPOSED SIDE (SOUTH) ELEVATION

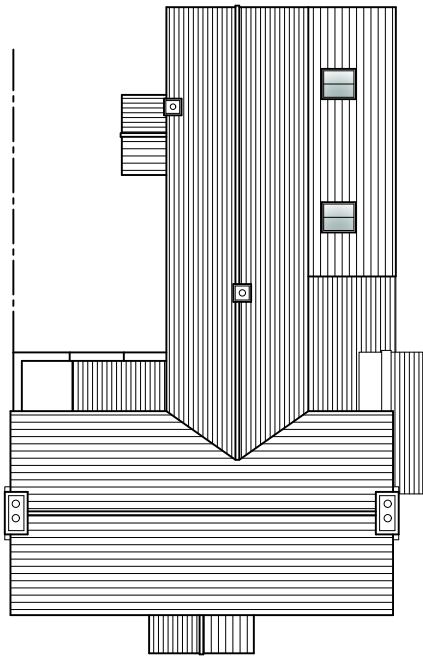


PROPOSED ROOF PLAN

(SCALE 1 : 200)

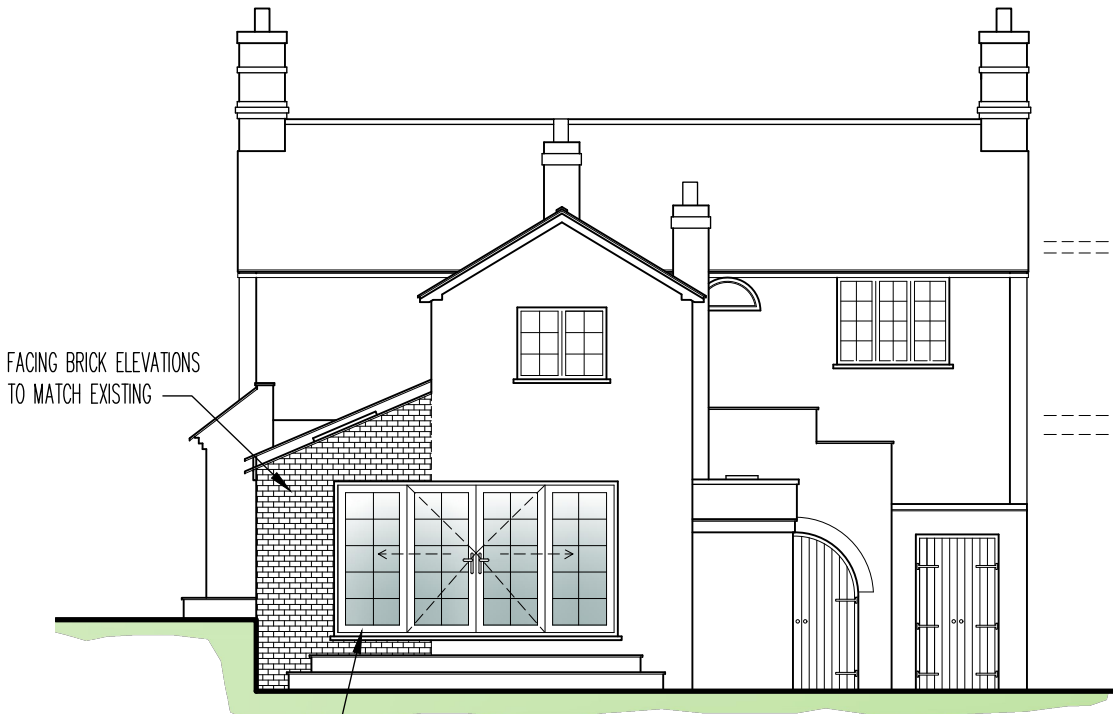

PROPOSED REAR (EAST) ELEVATION

 

WESTRIDGE Property Consultants Ltd Design - Development - Project Management	Mill House, Mill Court Great Shelford Cambridge CB22 5LD Tel: 01223 233 600 www.westridgeconsultants.co.uk	CLIENT: Mr & Mrs Whaley		DRAWING: PROPOSED GROUND FLOOR LAYOUT & ELEVATIONS				
		PROJECT: ROSE COTTAGE, HIGH STREET, BARLEY – PROPOSED EXTENSION		Scale: A3 1 : 100	Date: January 2025	Job No: WPCL0553	Dwg No: PL-04	Rev: 0

Planning

DO NOT SCALE OFF THIS DRAWING