




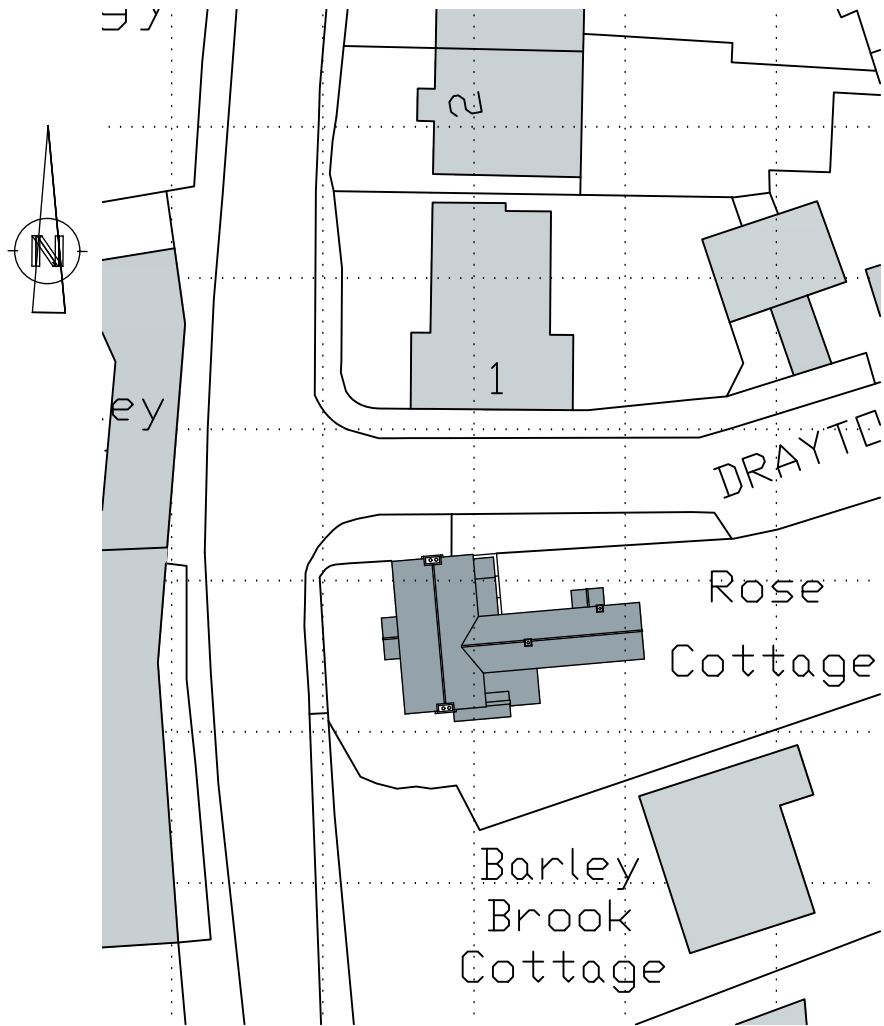


EXISTING SITE PLAN
(SCALE 1:500)

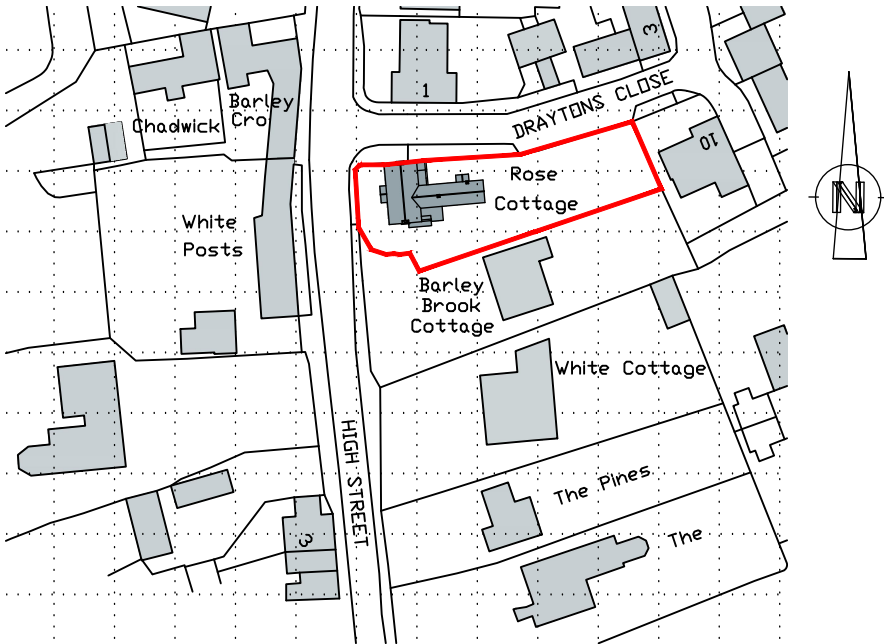

LOCATION PLAN
(SCALE 1 : 1250)

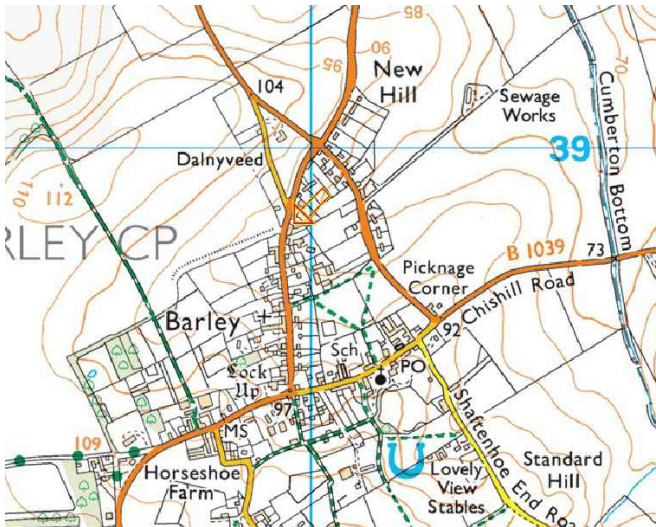

LOCATION PLAN
N.T.S

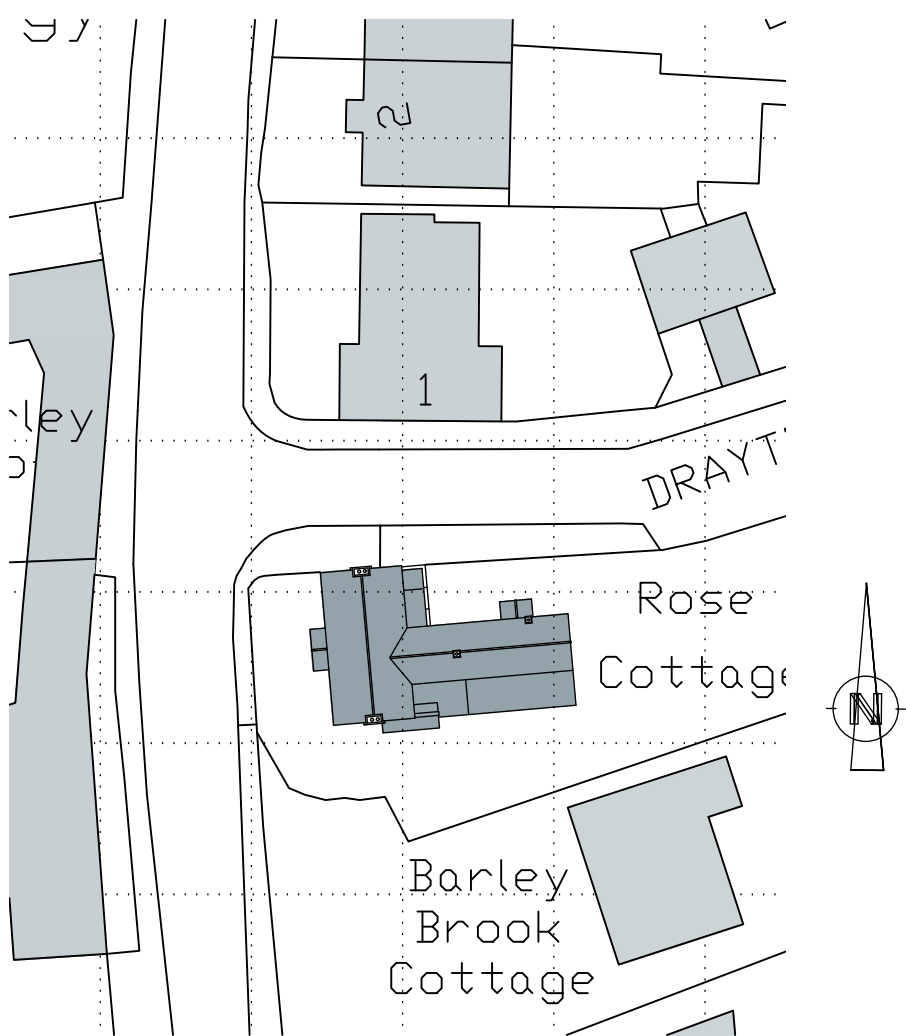

PROPOSED SITE PLAN
(SCALE 1:500)



Ordnance Survey (c) Crown Copyright 2025. All rights reserved. Licence number 100022432

Planning

DO NOT SCALE OFF THIS DRAWING

WESTRIDGE Property Consultants Ltd Design - Development - Project Management	Mill House, Mill Court Great Shelford Cambridge CB22 5LD Tel: 01223 233 600 www.westridgeconsultants.co.uk	CLIENT: Mr & Mrs Whaley		DRAWING: EXISTING & PROPOSED SITE & LOCATION PLAN				
		PROJECT: ROSE COTTAGE, HIGH STREET, BARLEY – PROPOSED EXTENSION		Scale: A3 1 : 100	Date: January 2025	Job No: WPCL0553	Dwg No: PL-01	Rev: 0