




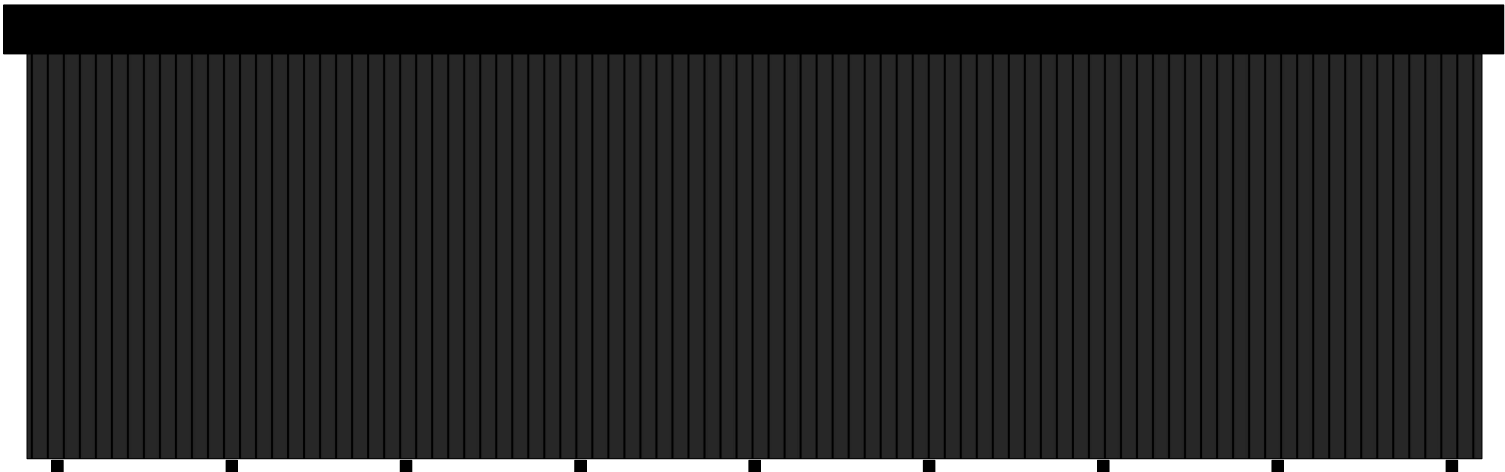


Rear Elevation (West)

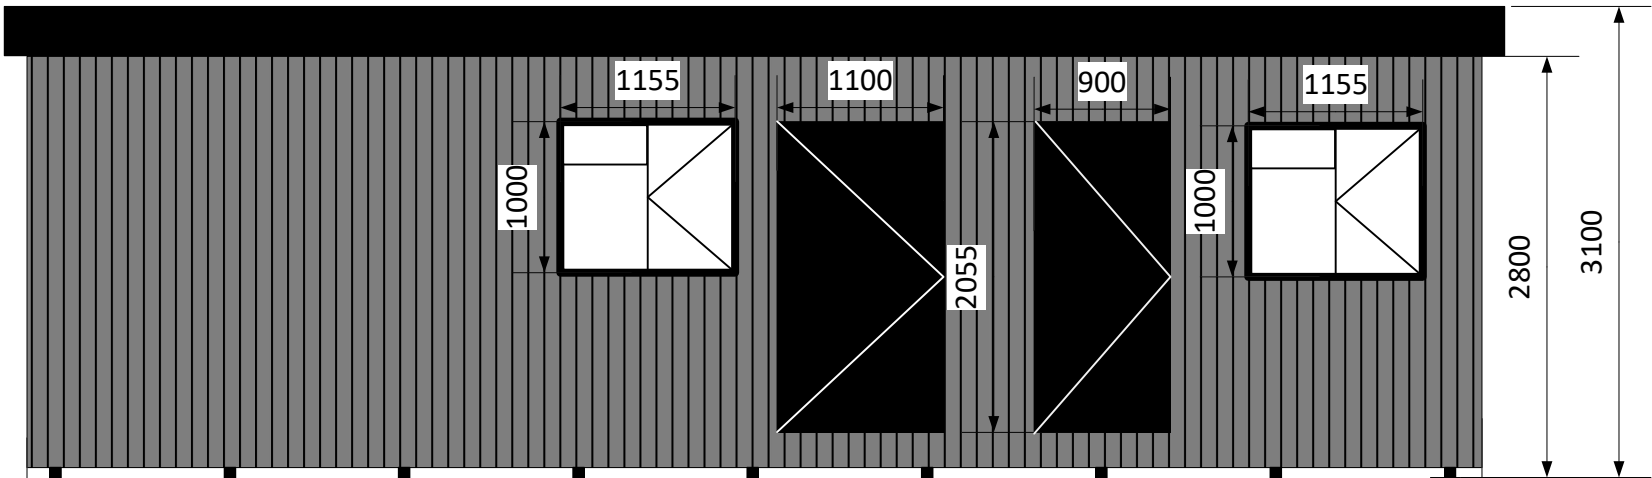

Front Elevation (East)

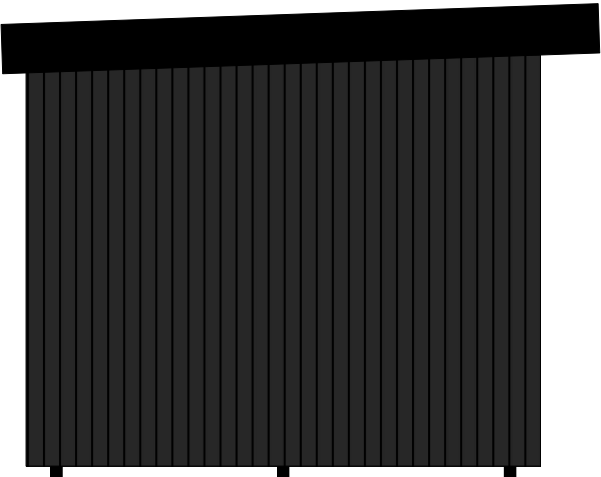

Side Elevation (South)

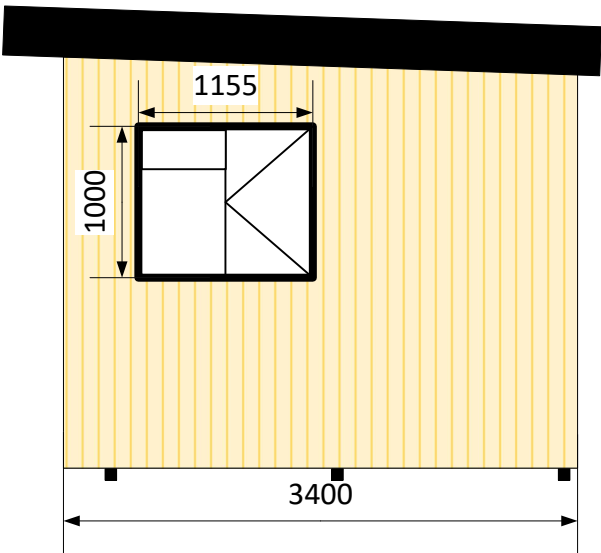


Side Elevation (North, facing house)

100 Ninesprings Way
Hitchin
SG4 9NX

Elevation Plan

Scale 1:50 (A3)

 

METRES 1:50