


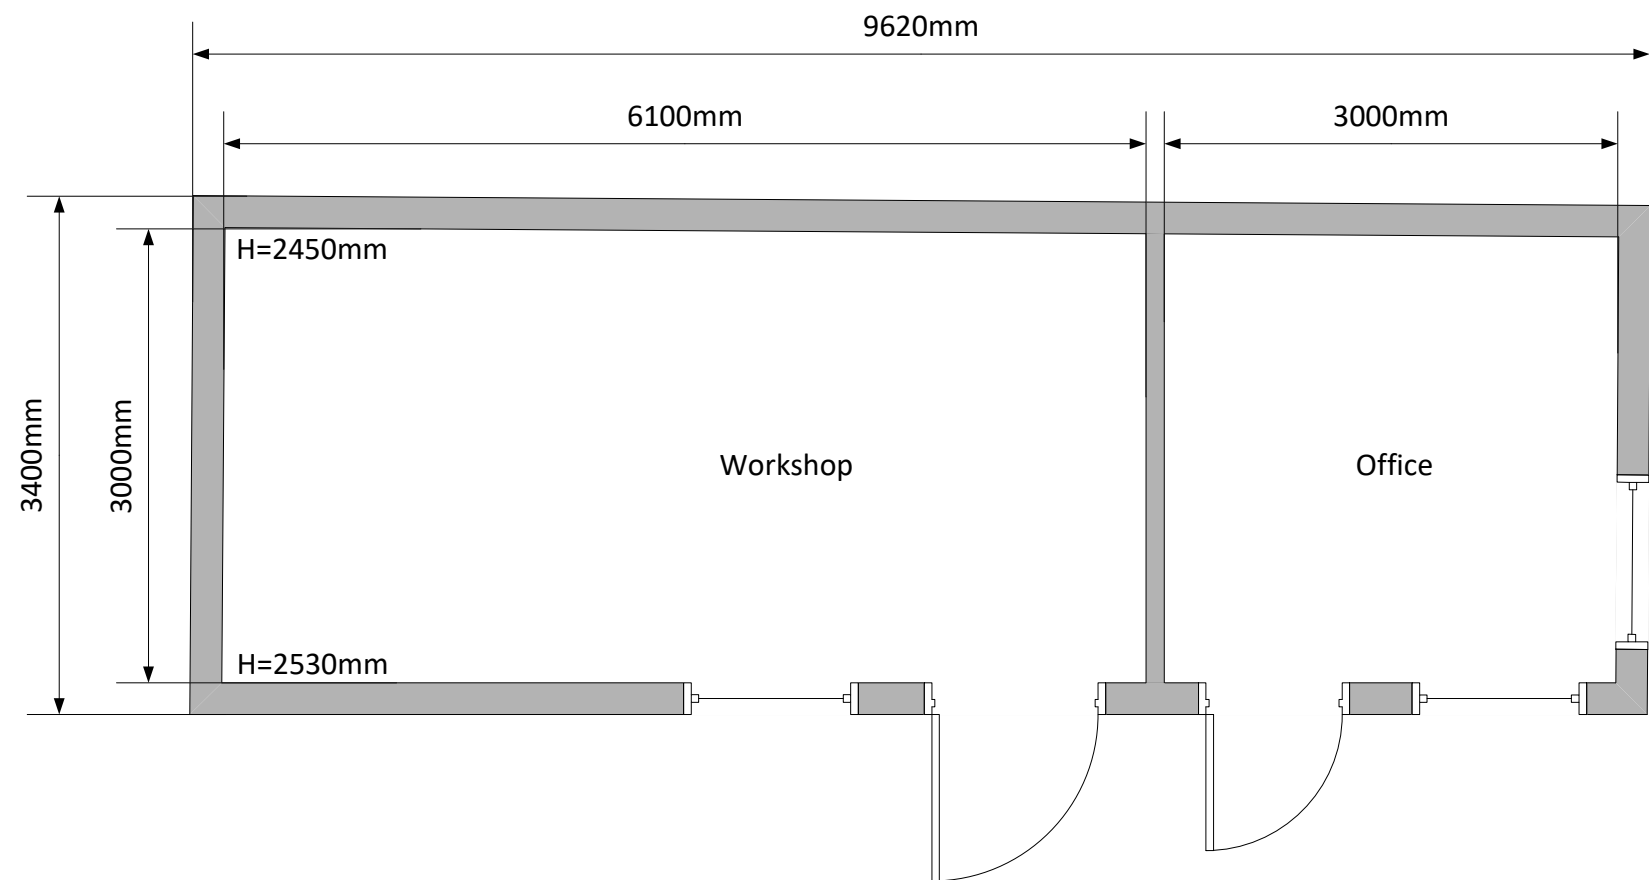

100 Ninesprings Way
Hitchin
SG4 9NX

Floor Plan

Scale 1:50 (A3)

