

THE PLAN IS TO BE READ IN CONJUNCTION WITH ALL OTHER THIRD PARTY INFORMATION RELEVANT TO THE PROJECT. ANY APPARENT DISCREPANCY IS TO BE BROUGHT TO THE ATTENTION OF YPL UK LIMITED T/A YOUR PLANS UK AND/OR ANY THIRD-PARTIES OR SPECIALISTS ASSOCIATED.


Location

Title

Scale	Drawn	Checked	Date
1:50 @ A3	SJB	HE	JAN 25
Drawing Number			Revision
2091_YPUK_P005			P2



© 2025 YOUR PLANS UK (YPL UK LIMITED). ALL RIGHTS RESERVED.

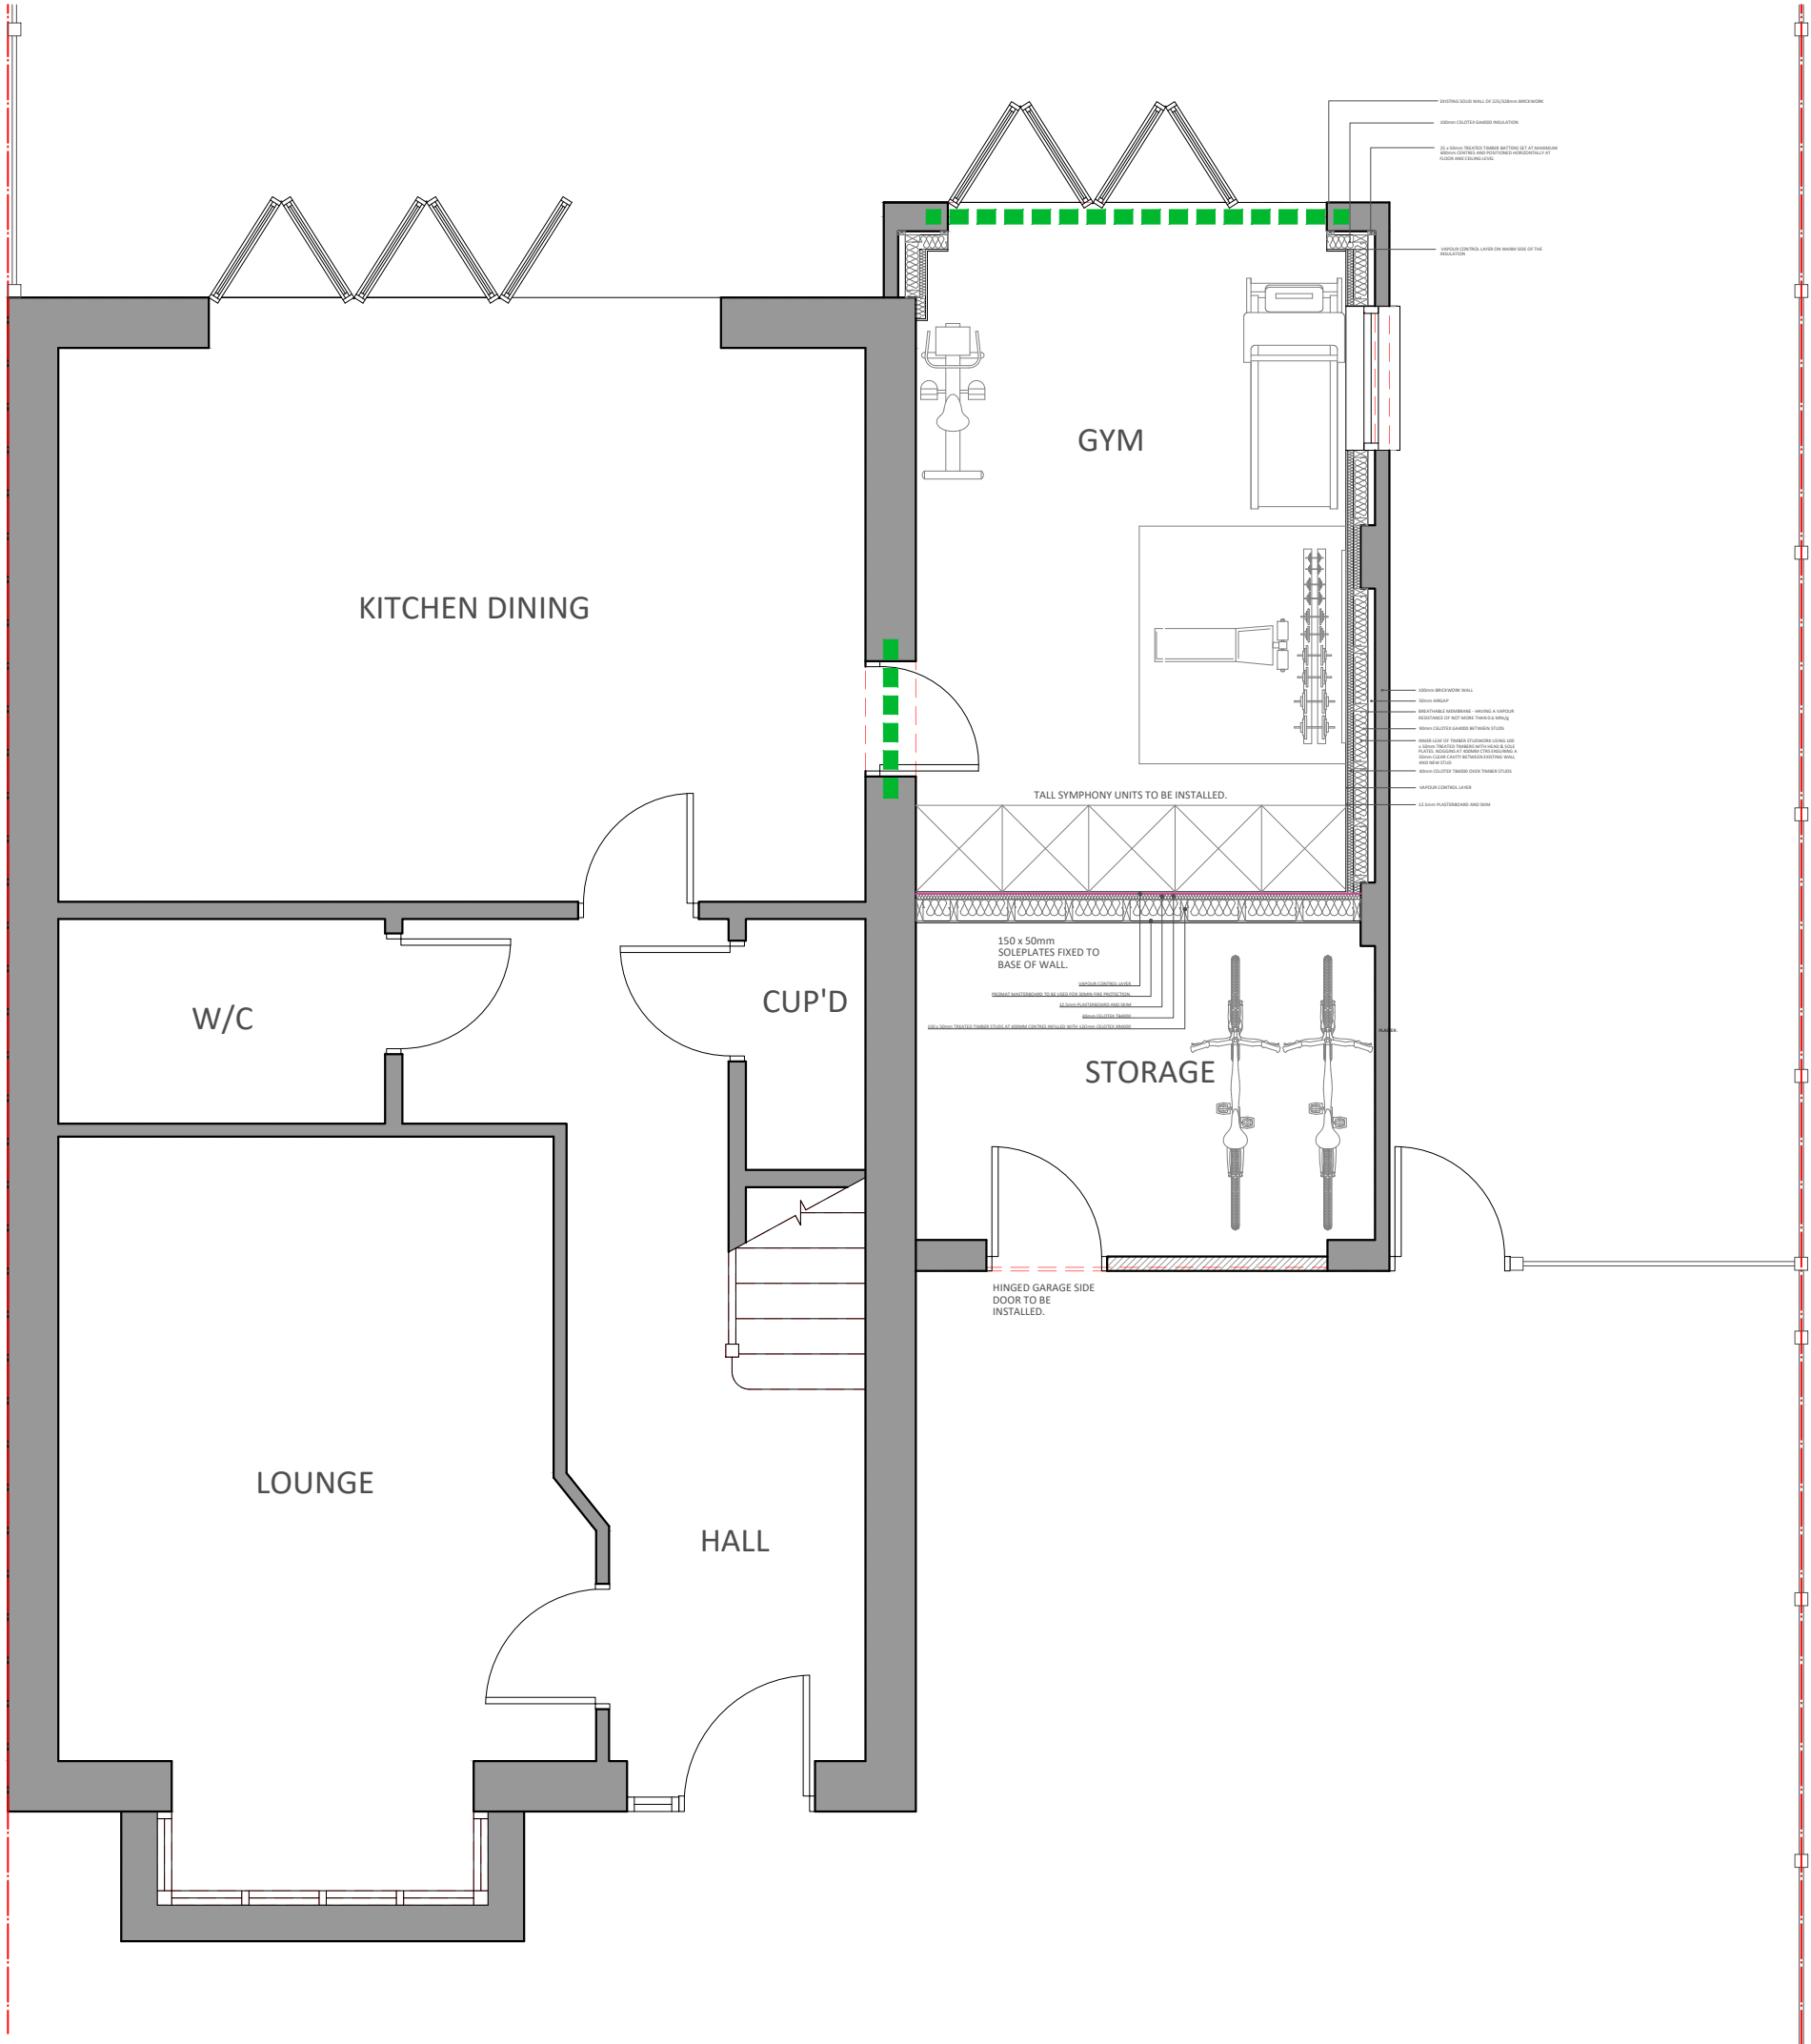

PROPOSED GROUND FLOOR PLAN