




SCALE 1:100@A0 NORTH ELEVATION - POOL HALL

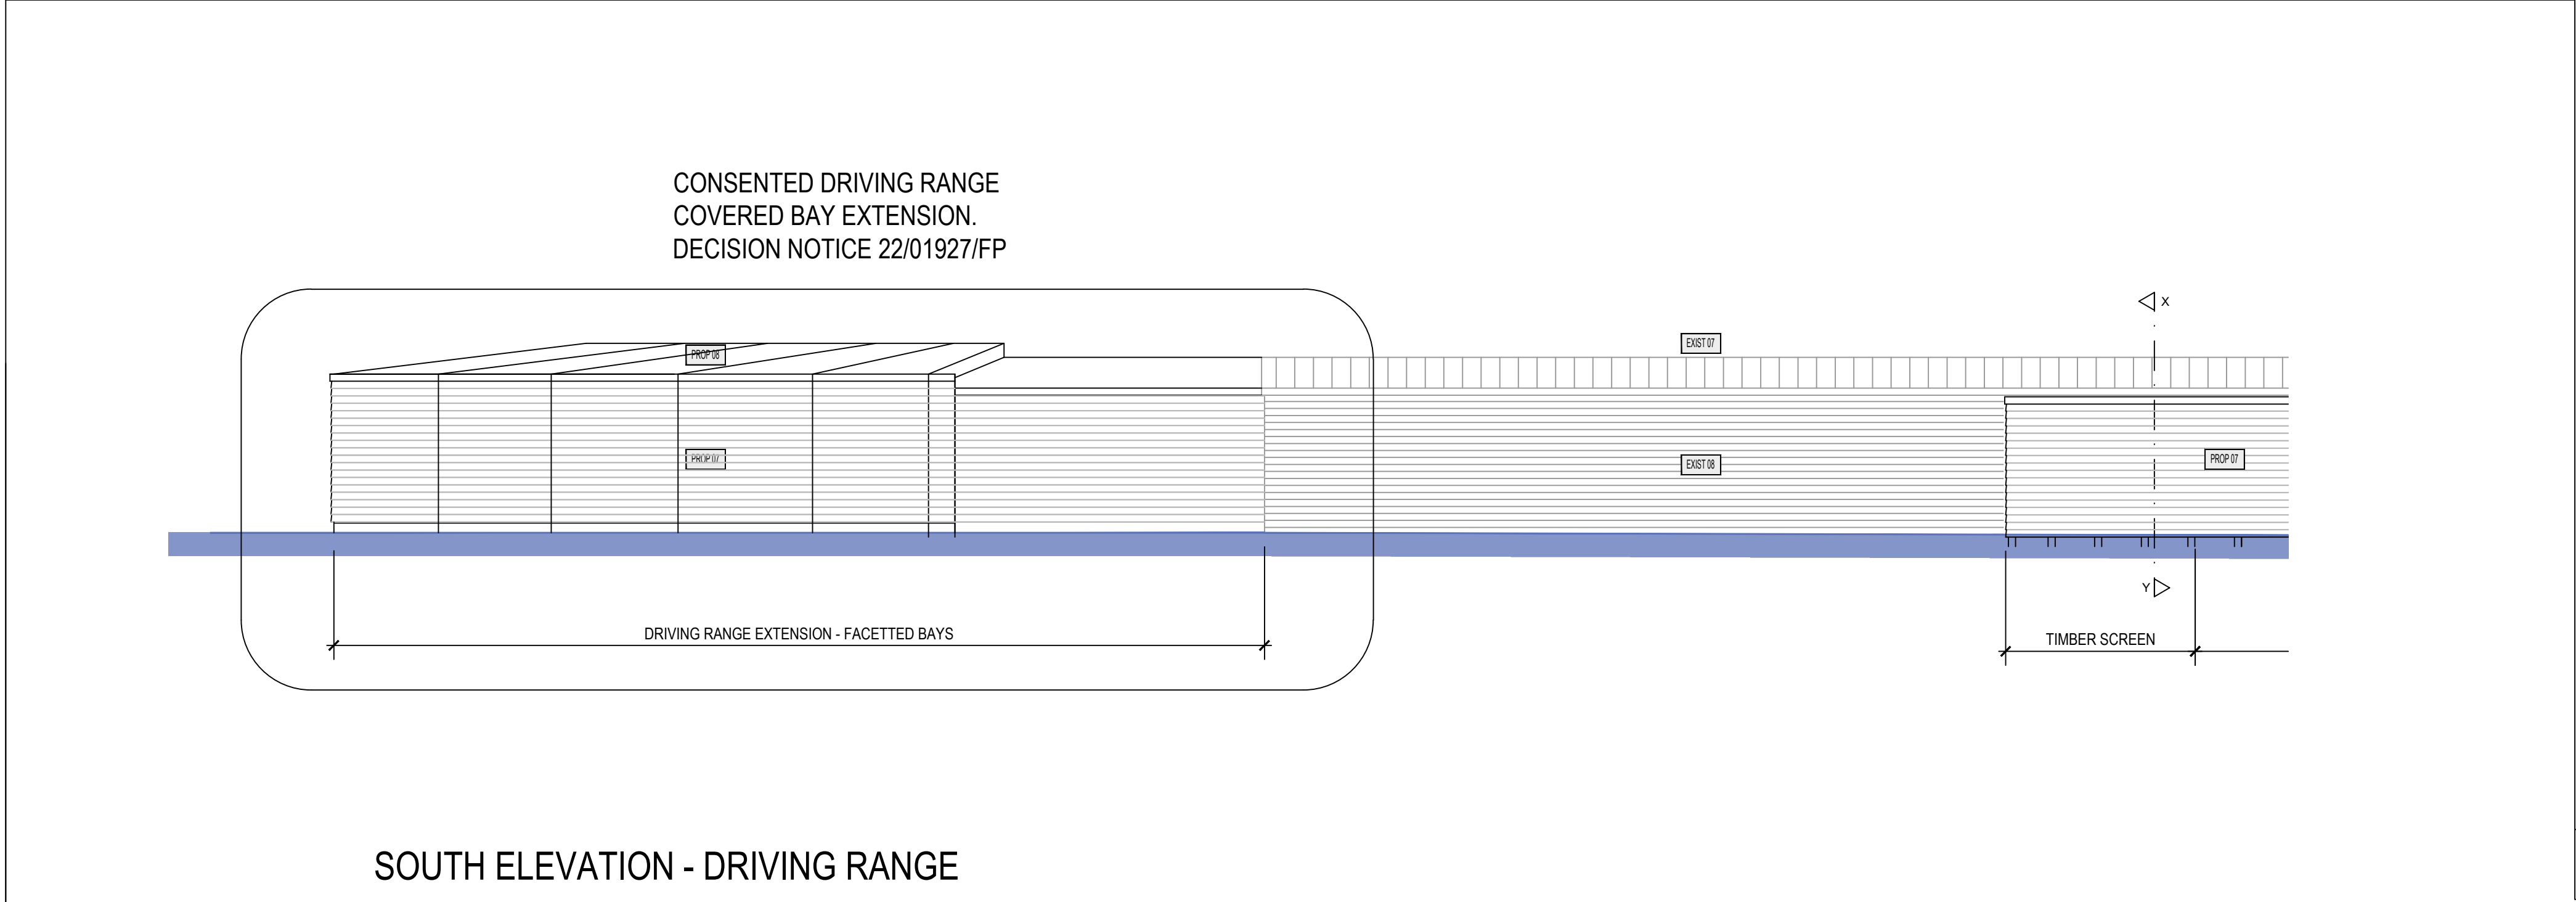

SOUTH ELEVATION - DRIVING RANGE

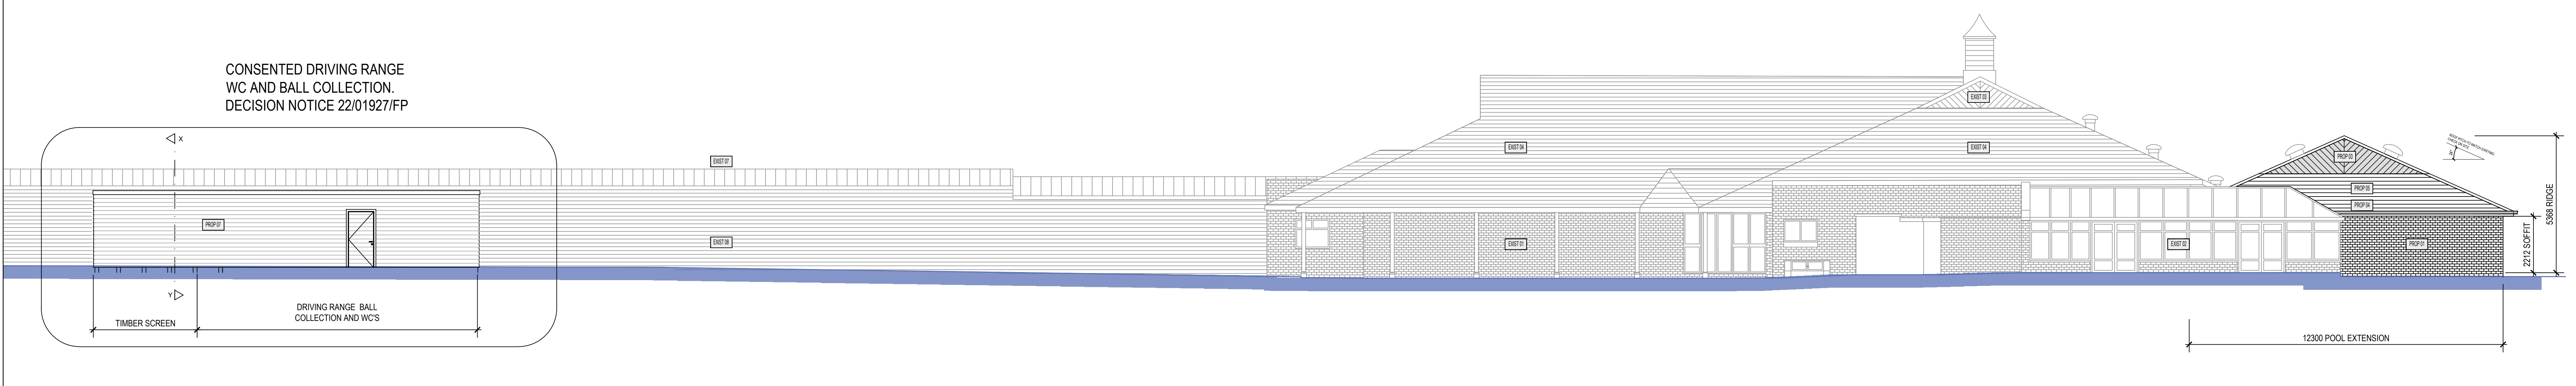

SCALE 1:100@A0 NORTH ELEVATION - DRIVING RANGE

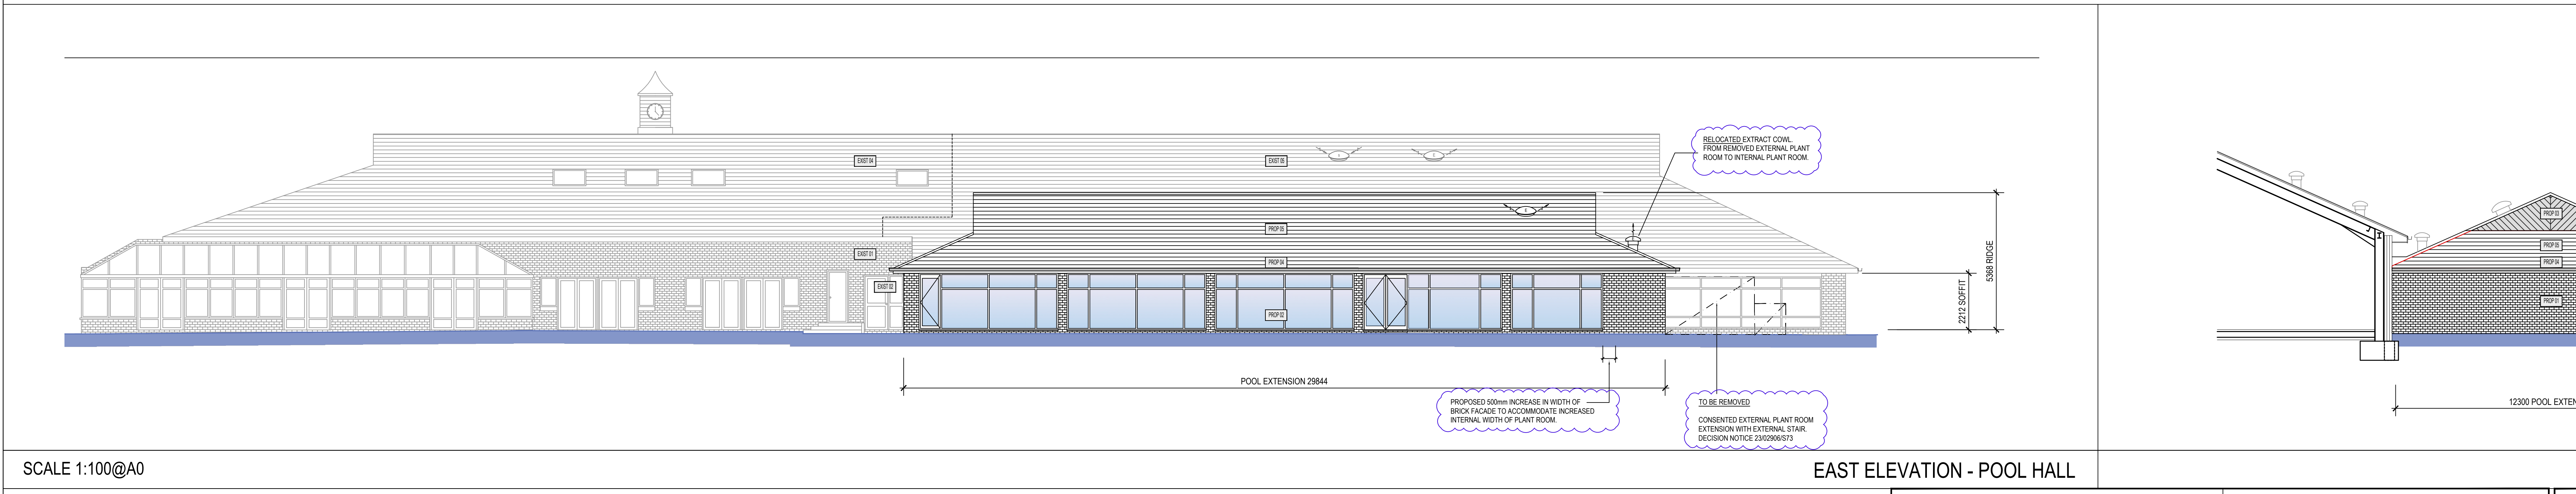


SCALE 1:100@A0 SOUTH ELEVATION - CLUB HOUSE



SCALE 1:100@A0 EAST ELEVATION - POOL HALL

EXISTING EXTERNAL MATERIALS	
EXIST 01	BRICKWORK: RED/BROWN
EXIST 02	GLAZING UNITS: METAL FRAMED JOINERY - WHITE. CLEAR GLAZING
EXIST 03	CLADDING: TIMBER BOARDING - WEATHERED GREY.
EXIST 04	ROOFING: ORIGINAL ROOF SLATES - DARK GREY.
EXIST 05	ROOFING: ARTIFICIAL ROOF SLATES - BLUE/BLACK.
EXIST 06	ROOFING: FLAT ROOFING MEMBRANE - ASPHALT.
EXIST 07	ROOFING: PROFILED METAL ROOFING - LIGHT GREY
EXIST 08	CLADDING: TIMBER BOARDING - HORIZONTAL - BLACK
PROPOSED EXTERNAL MATERIALS	
PROP 01	BRICKWORK: NAME: EXTERNAL BRICK CAVITY WALL. SUPPLIER: 103MM EXTERNAL BRICK. PRODUCT: RED / BROWN TO MATCH EXISTING. COLOUR: LAID STRETCHER BOND TO MATCH EXISTING. NOTES:
PROP 02	WINDOW / DOOR JOINERY: NAME: WINDOW AND DOOR JOINERY. SUPPLIER: ALUMINIUM BOX SECTION FRAMES - POWDERCOAT. PRODUCT: DOUBLE GLAZED - CLEAR. COLOUR: PROFILES WHITE TO MATCH EXISTING. NOTES: MINIMUM U VALUE 2.2 W/M2K OR BETTER
PROP 03	CLADDING: NAME: TIMBER BOARDING. SUPPLIER: CEDAR OR SIMILAR. PRODUCT: LEFT UNFINISHED TO WEATHER GREY OVER TIME. COLOUR: WIDTH AND ORIENTATION OF BOARDS TO MATCH EXISTING. NOTES:
PROP 04	RAINWATER GOODS: NAME: PROFILED GUTTERS AND DOWNPIPES. SUPPLIER: ALUMINUM. PRODUCT: ALUMINUM. COLOUR: BLACK. NOTES: PROFILES TO MATCH EXISTING
PROP 05	ROOFING: NAME: ROOF SLATES. SUPPLIER: MARLEY ETERNIT OR SIMILAR. PRODUCT: ARTIFICIAL FIBRE-CEMENT SLATES. COLOUR: BLUE / BLACK TO MATCH EXISTING. NOTES: SELECTION FROM TILE RANGE. TO BE DONE ON SITE TO CLOSELY MATCH EXISTING.
PROP 06	ROOFING: NAME: FLAT ROOF MEMBRANE. SUPPLIER: DANOSA OR SIMILAR. PRODUCT: DANOPOL SINGLE PLY MEMBRANE. COLOUR: GREY. NOTES: MECHANICALLY FIXED OVER FOIL FACED TAPERED INSULATION LAYER
PROP 07	CLADDING: NAME: TIMBER BOARDING. SUPPLIER: CEDAR OR SIMILAR. PRODUCT: BLACK. COLOUR: WIDTH AND ORIENTATION OF BOARDS TO MATCH EXISTING. NOTES:
PROP 08	ROOFING: NAME: METAL LONG RUN. SUPPLIER: PROFILED PRESSED METAL ROOFING. PRODUCT: GREY. COLOUR: PROFILE AND COLOR TO MATCH EXISTING. NOTES:

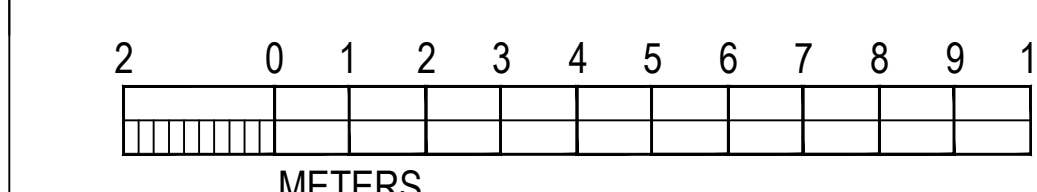

notes: This drawing is copyright. Do not scale from drawing. The Main Contractor is to check all dimensions and report any discrepancies to the Project Architect prior to work on site.

client THE CLUB COMPANY		project CHESFIELD DOWNS	
title PROPOSED ELEVATIONS		scale 1:100@A0	
date NOV 2023		status PLANNING	
drawn by KLT		checked by MNA	
job no. 1422		dwg no. P-005	
rev. date notes		drawn by	
A 24-12-12 PLANNING AMENDMENT 2		rev. date notes	
KLT 23-11-25 PLANNING AMENDMENT		drawn by	
KLT		drawn by	

client THE CLUB COMPANY	project CHESFIELD DOWNS
title PROPOSED ELEVATIONS	scale 1:100@A0
date NOV 2023	status PLANNING
drawn by KLT	checked by MNA
job no. 1422	dwg no. P-005
rev. date notes	drawn by
A 24-12-12 PLANNING AMENDMENT 2	rev. date notes
KLT 23-11-25 PLANNING AMENDMENT	drawn by
KLT	drawn by

