


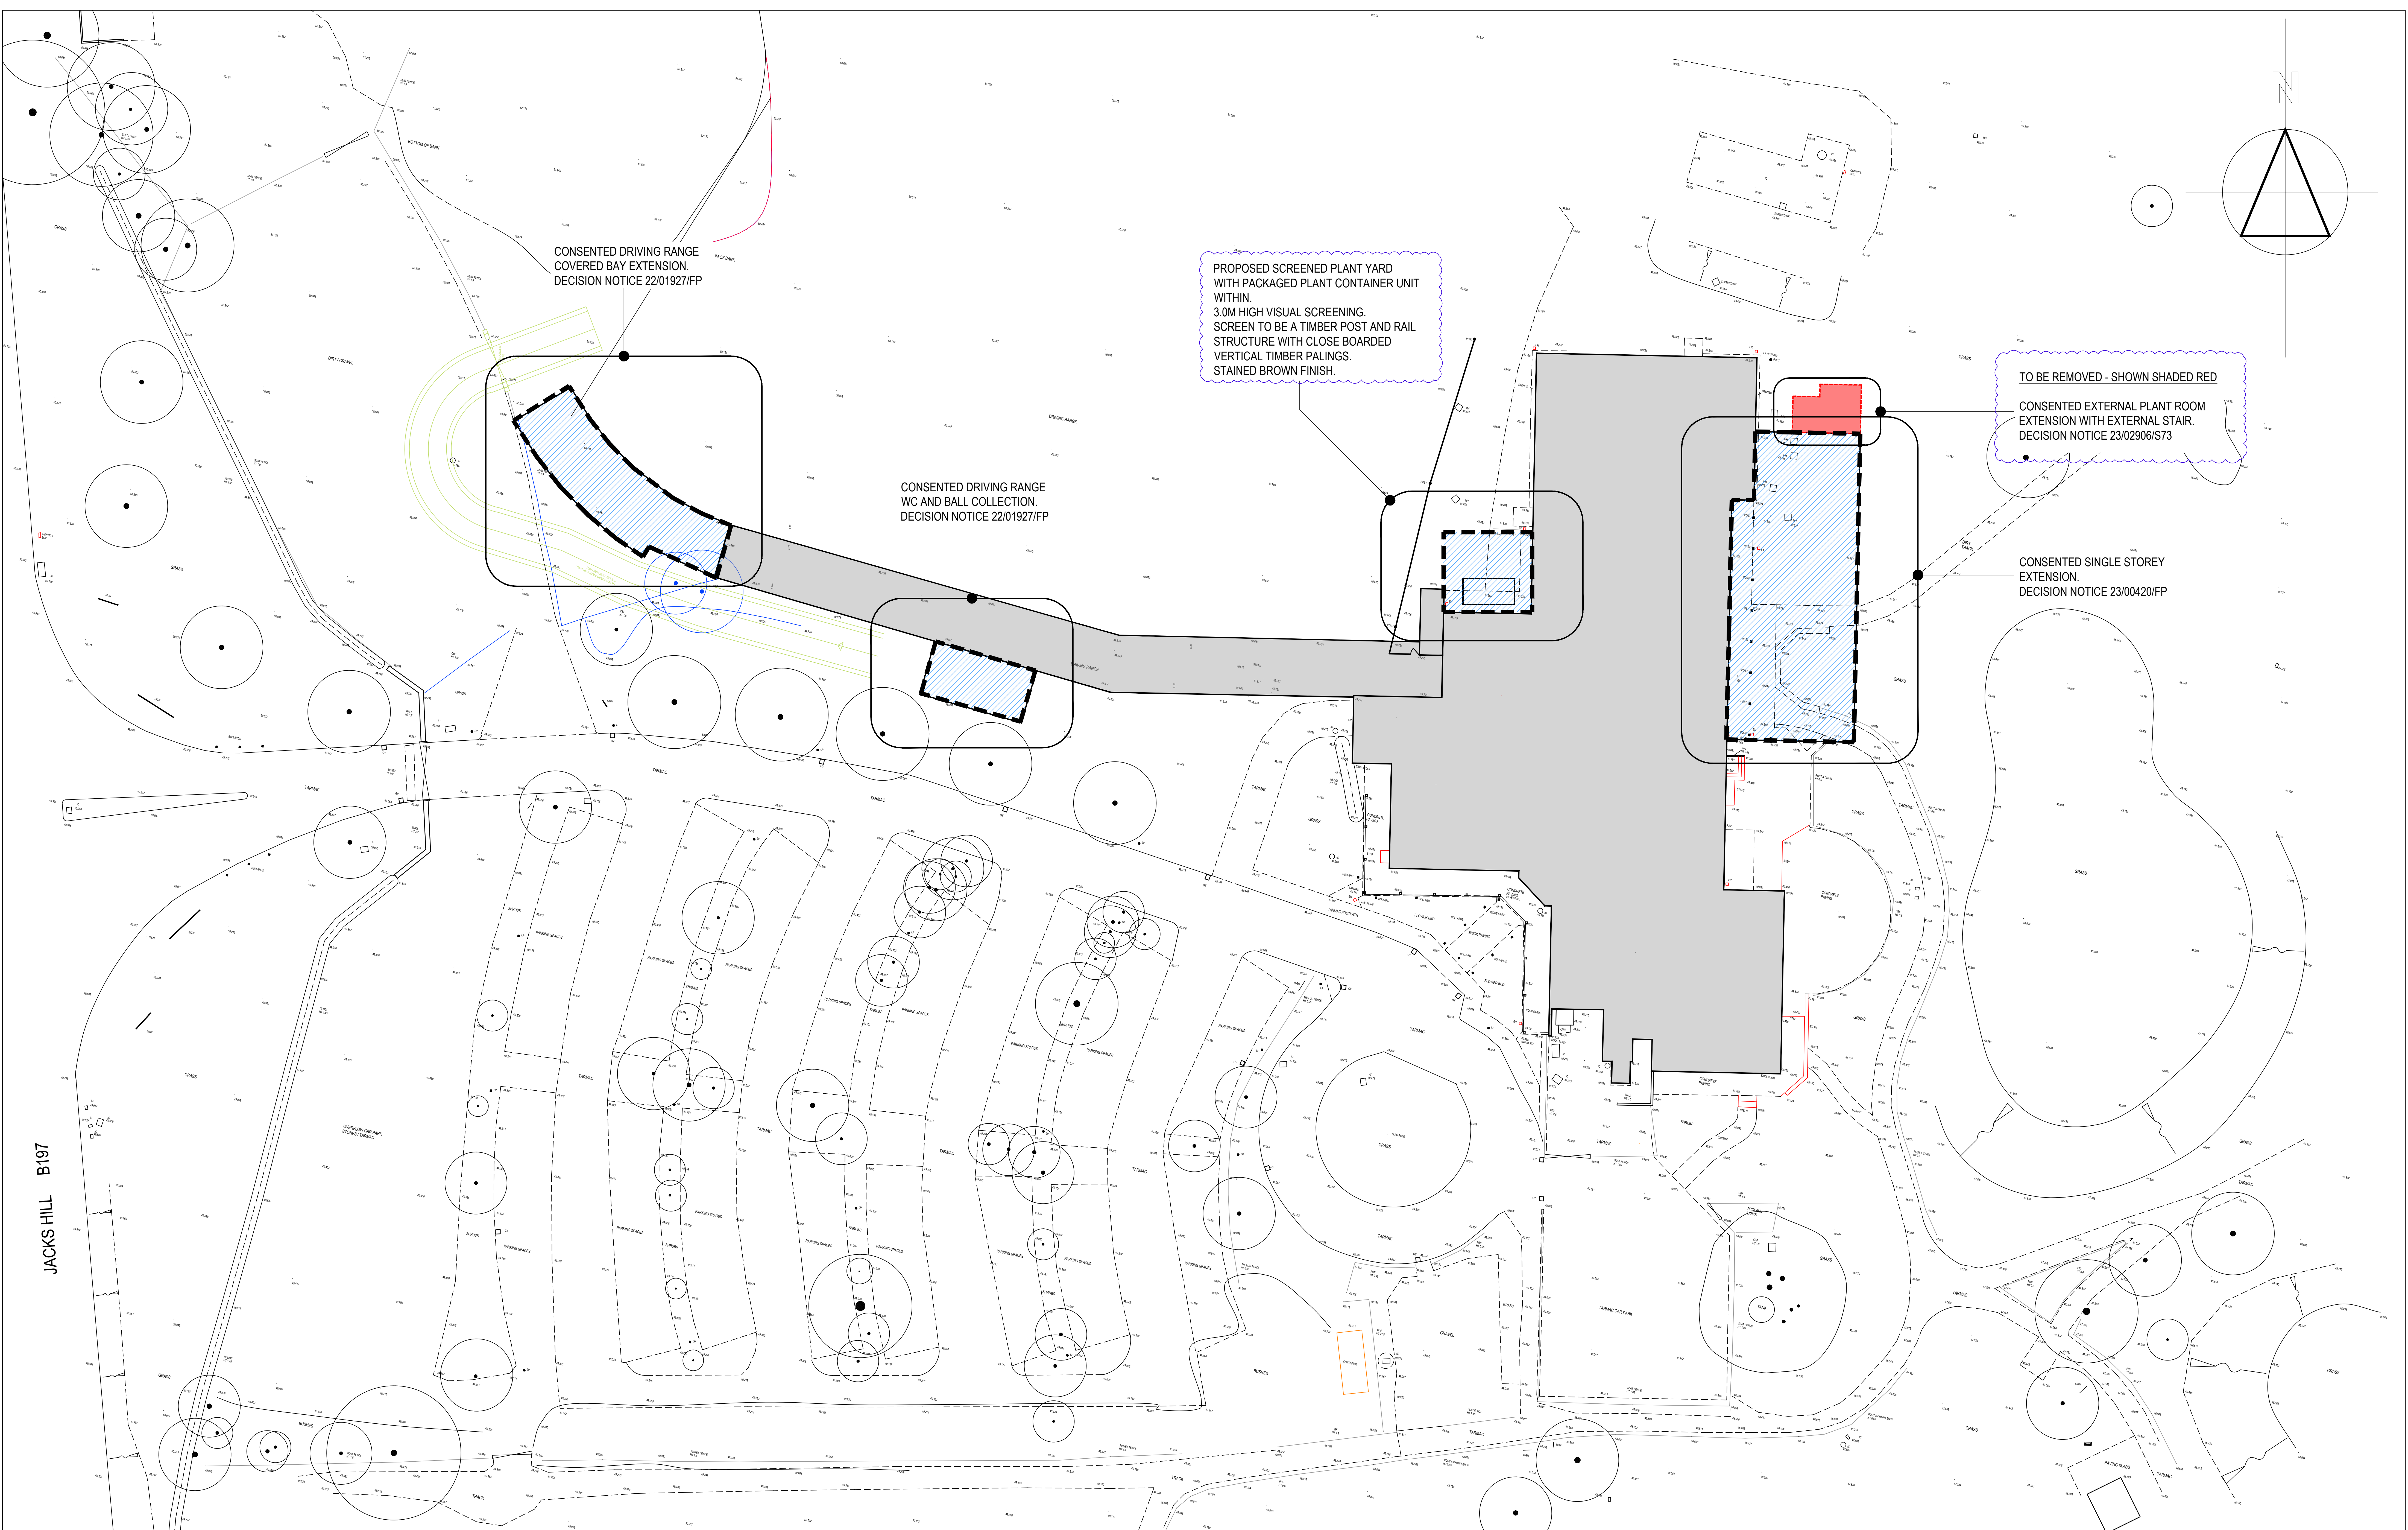

SITE PLAN - OVERALL

			A - 24-12-12: PLANNING AMENDMENT 2 - 23-11-29: PLANNING AMENDMENT KLT			client		THE CLUB COMPANY			
						project		CHESFIELD DOWNS			
						title		PROPOSED SITE PLAN			
						scale		1:200@A0			
						date		NOV 2023	status		PLANNING
rev. date notes			drawn by			drawn by		KLT	checked by		MNA
						job no.		1422	dwg no.		P-001

MARK NEWTON ASSOCIATES

SOUTHCOAST, WIND GREEN
HERTFORDSHIRE SG1 1AT
TEL: 07968 398817
e: mna@marknewtonassociates.co.uk