


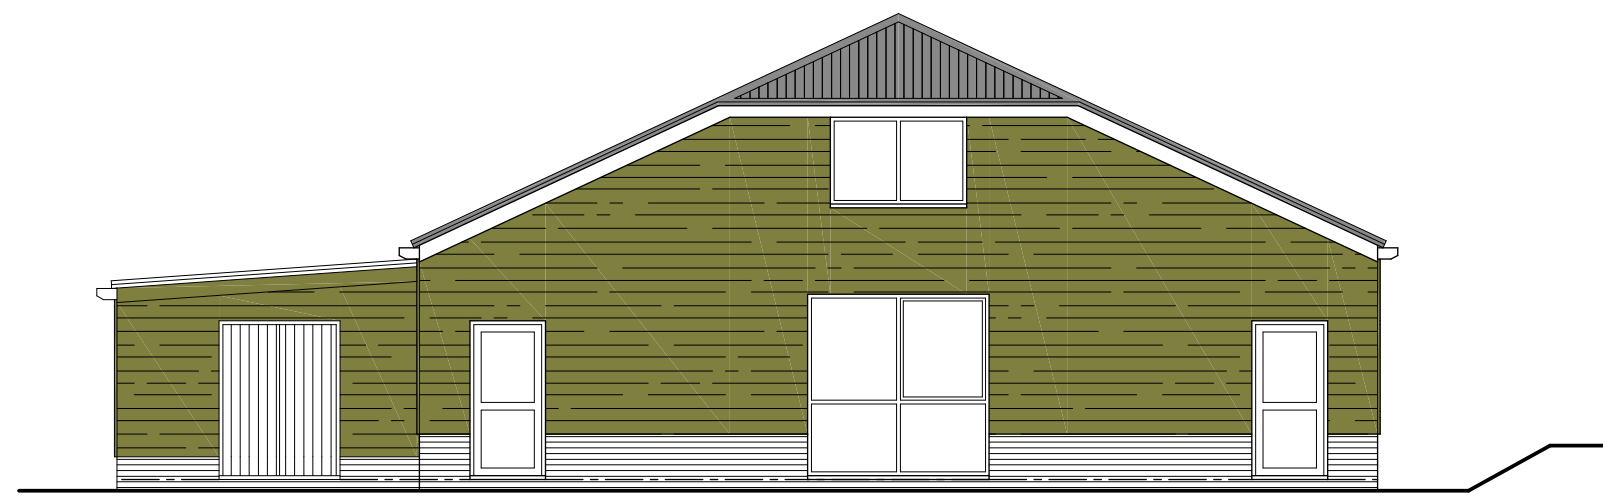


FRONT ELEVATION (SOUTH EAST)




SIDE ELEVATION (NORTH EAST)




SIDE ELEVATION (SOUTH WEST)

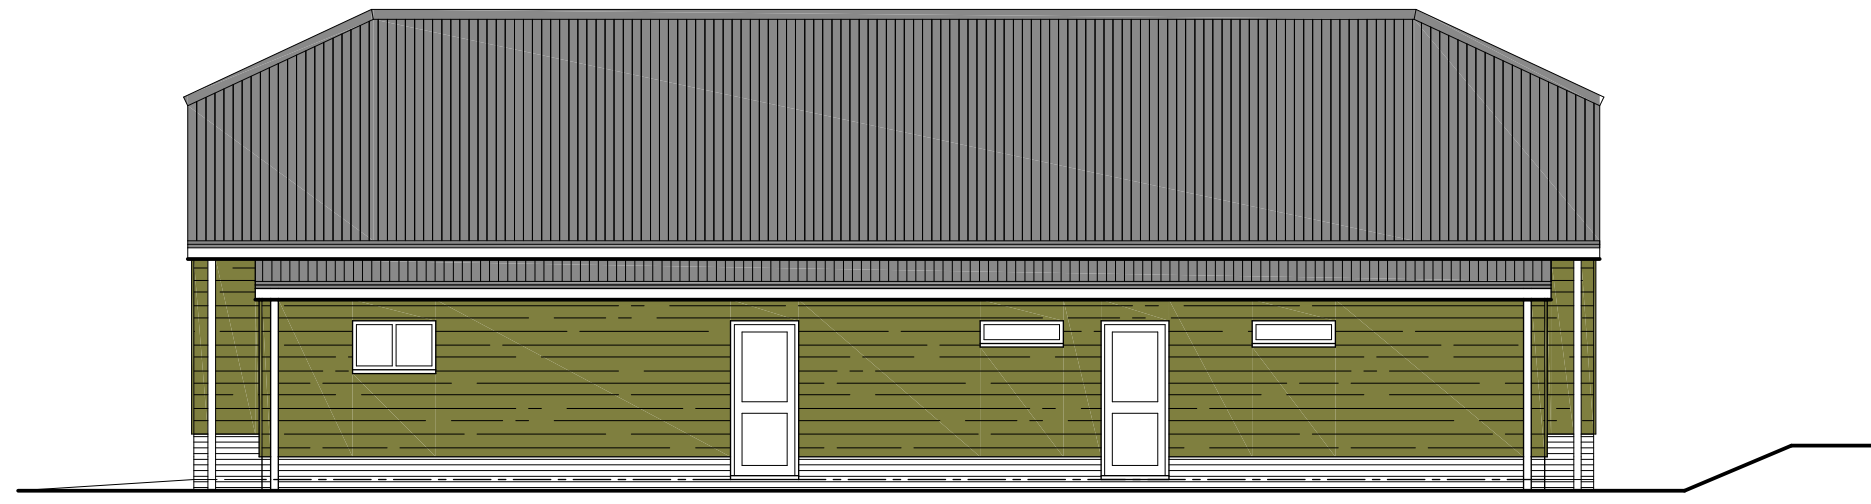


REAR ELEVATION (NORTH WEST)

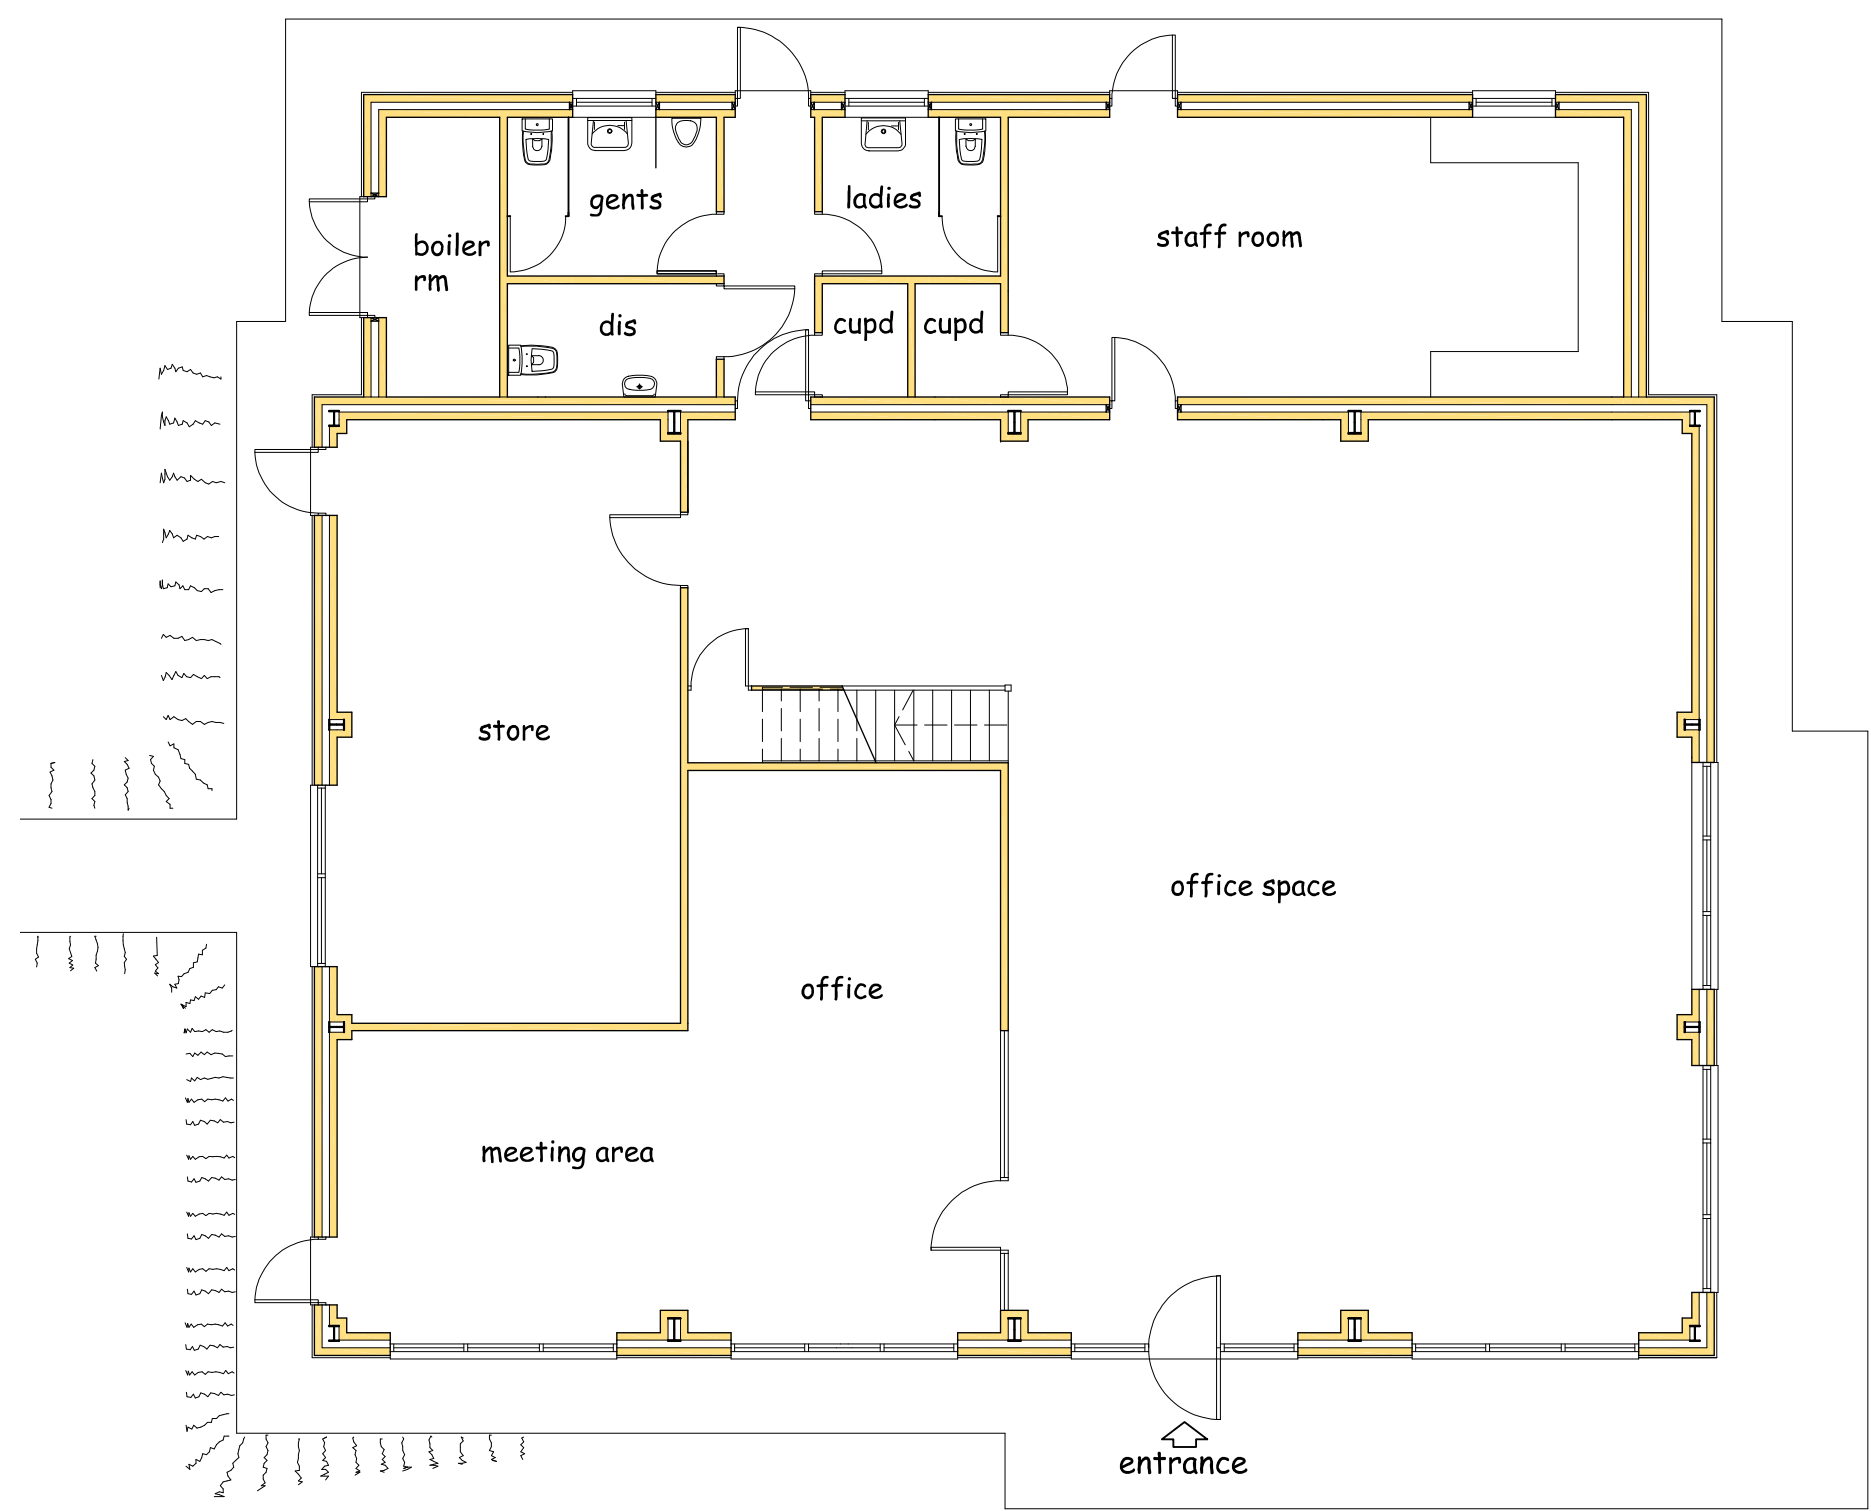

GROUND FLOOR PLAN

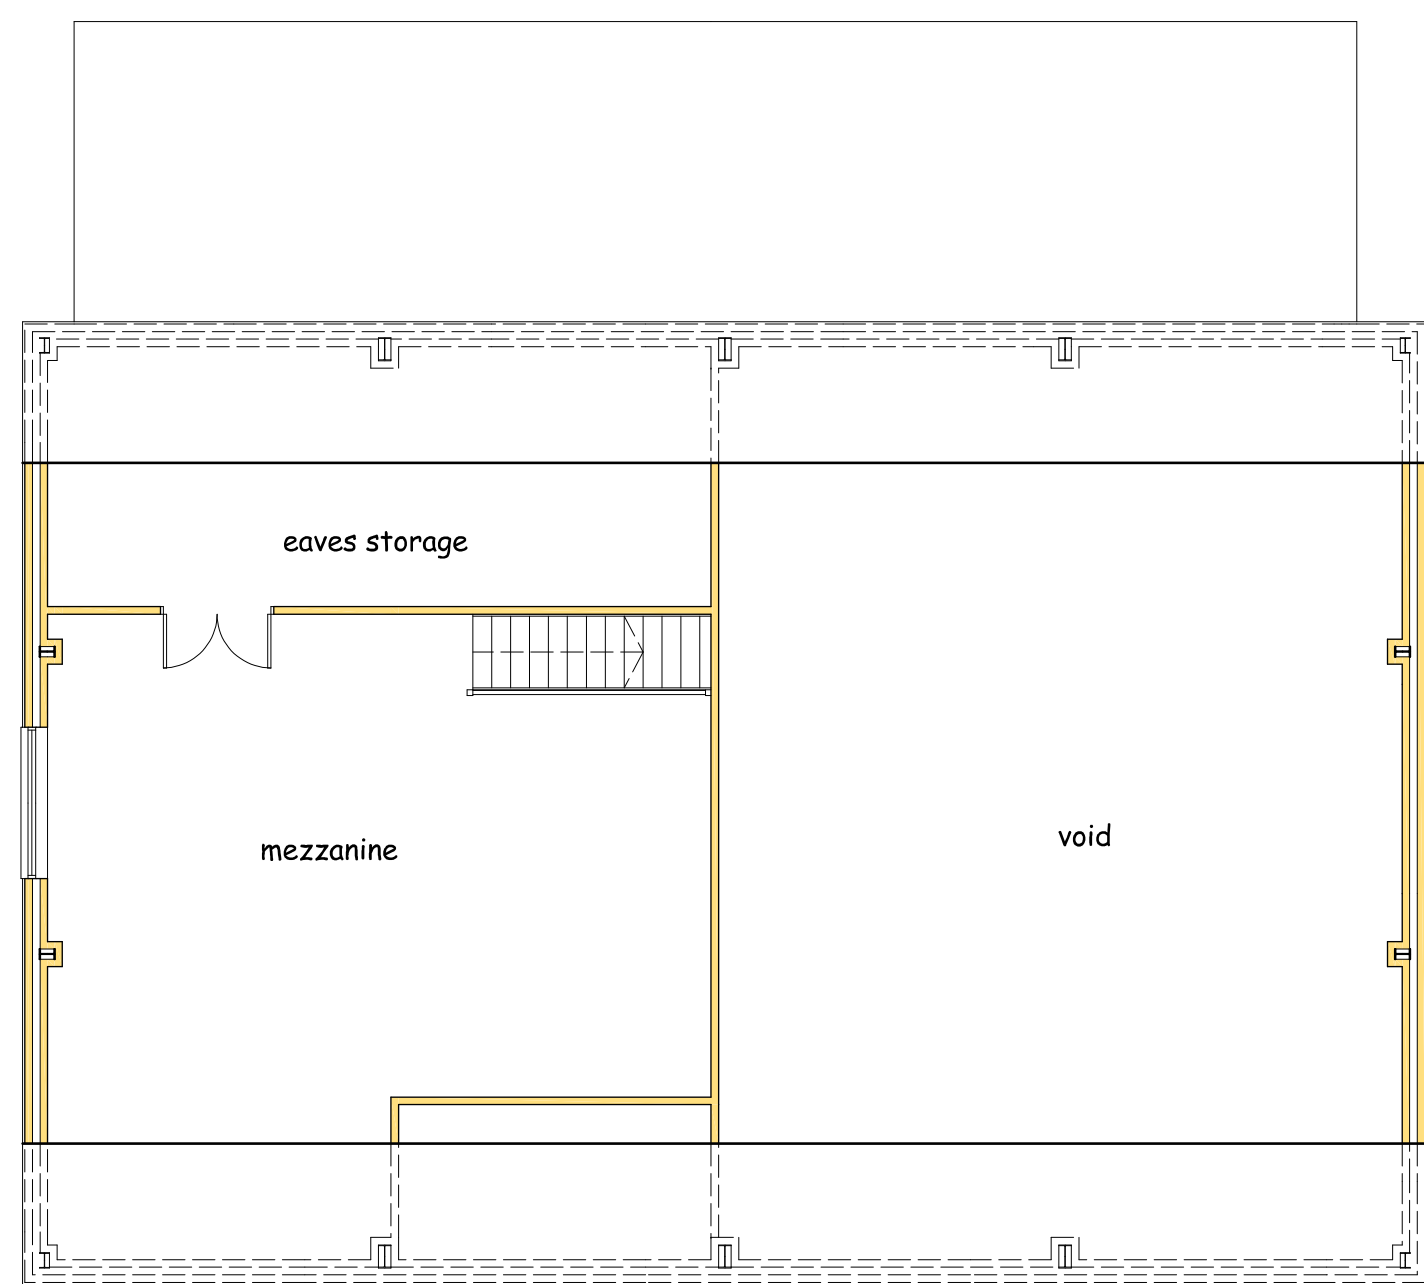

FIRST FLOOR PLAN

 

Project

NEW EAST BARN
FAIRCLOUGH HALL FARM,
HALLS GREEN, WESTON,
HERTS SG4 7DP

Client

MR M . HALE

Drawing

EXISTING FLOOR PLANS
AND ELEVATIONS / NO CHANGE

Scale 1:100 @ A1 Drawn

Checked Date June 20

Drawing No.

FHF/20/02

This drawing and design is copyright and must not be reproduced in part or in whole without prior written consent. Contractors must verify all dimensions on site before commencing work