

GENERAL NOTES




This drawing is © 2024 BRICK Architects Ltd

Drawing is not to be scaled. Dimensions are in millimetres unless noted otherwise

This drawing must be read in conjunction with all other relevant drawings and specifications from the Architect and other consultants

All dimensions are to be checked on site, errors or omissions must be reported to the Architect before commencement of works. If in doubt, ask

SCHEME DESIGN SUBJECT TO
STRUCTURAL ENGINEER /SERVICES ENGINEER,
& PLANNERS COMMENT

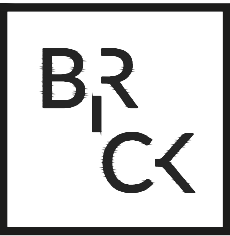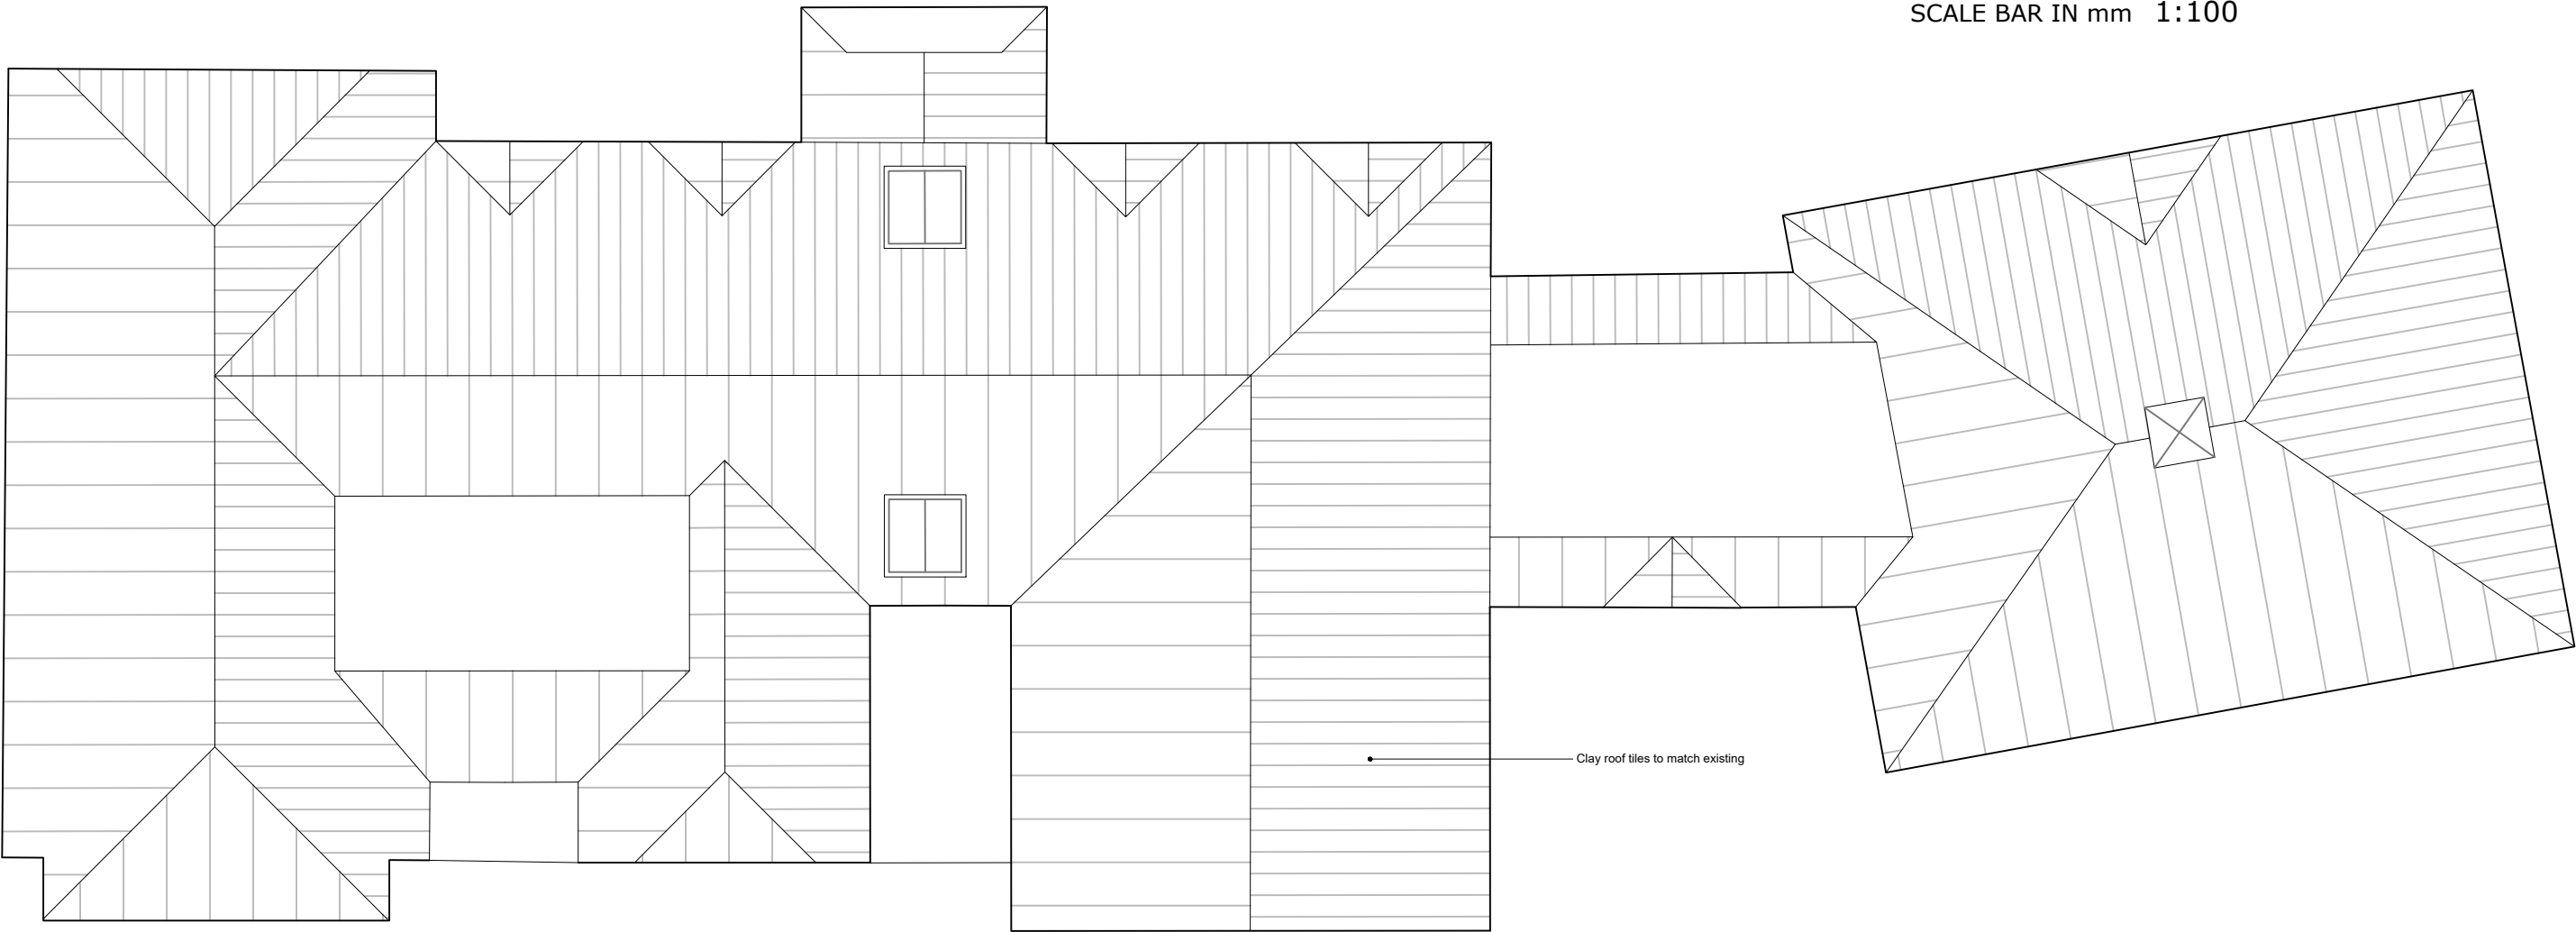 

www.brickarchitects.co.uk

19.12.2024		ISSUED FOR INFORMATION				JP	DW
rev	date	description				drawn	audited
drawing status		FOR INFORMATION					
project		job no		drawn	audited	scale	date
17 Blackmore Way St Albans. AL4 8LJ		24-022		JP	DW	1:100@A3	Oct'24
drawing title		drawing number				revision	
Proposed Arrangement Roof Plan		24-022_PL_112				/	