

GENERAL NOTES




This drawing is © 2024 BRICK Architects Ltd

Drawing is not to be scaled. Dimensions are in millimetres unless noted otherwise

This drawing must be read in conjunction with all other relevant drawings and specifications from the Architect and other consultants

All dimensions are to be checked on site, errors or omissions must be reported to the Architect before commencement of works. If in doubt, ask

SCHEME DESIGN SUBJECT TO
STRUCTURAL ENGINEER /SERVICES ENGINEER,
& PLANNERS COMMENT

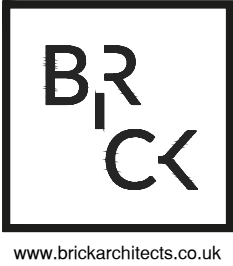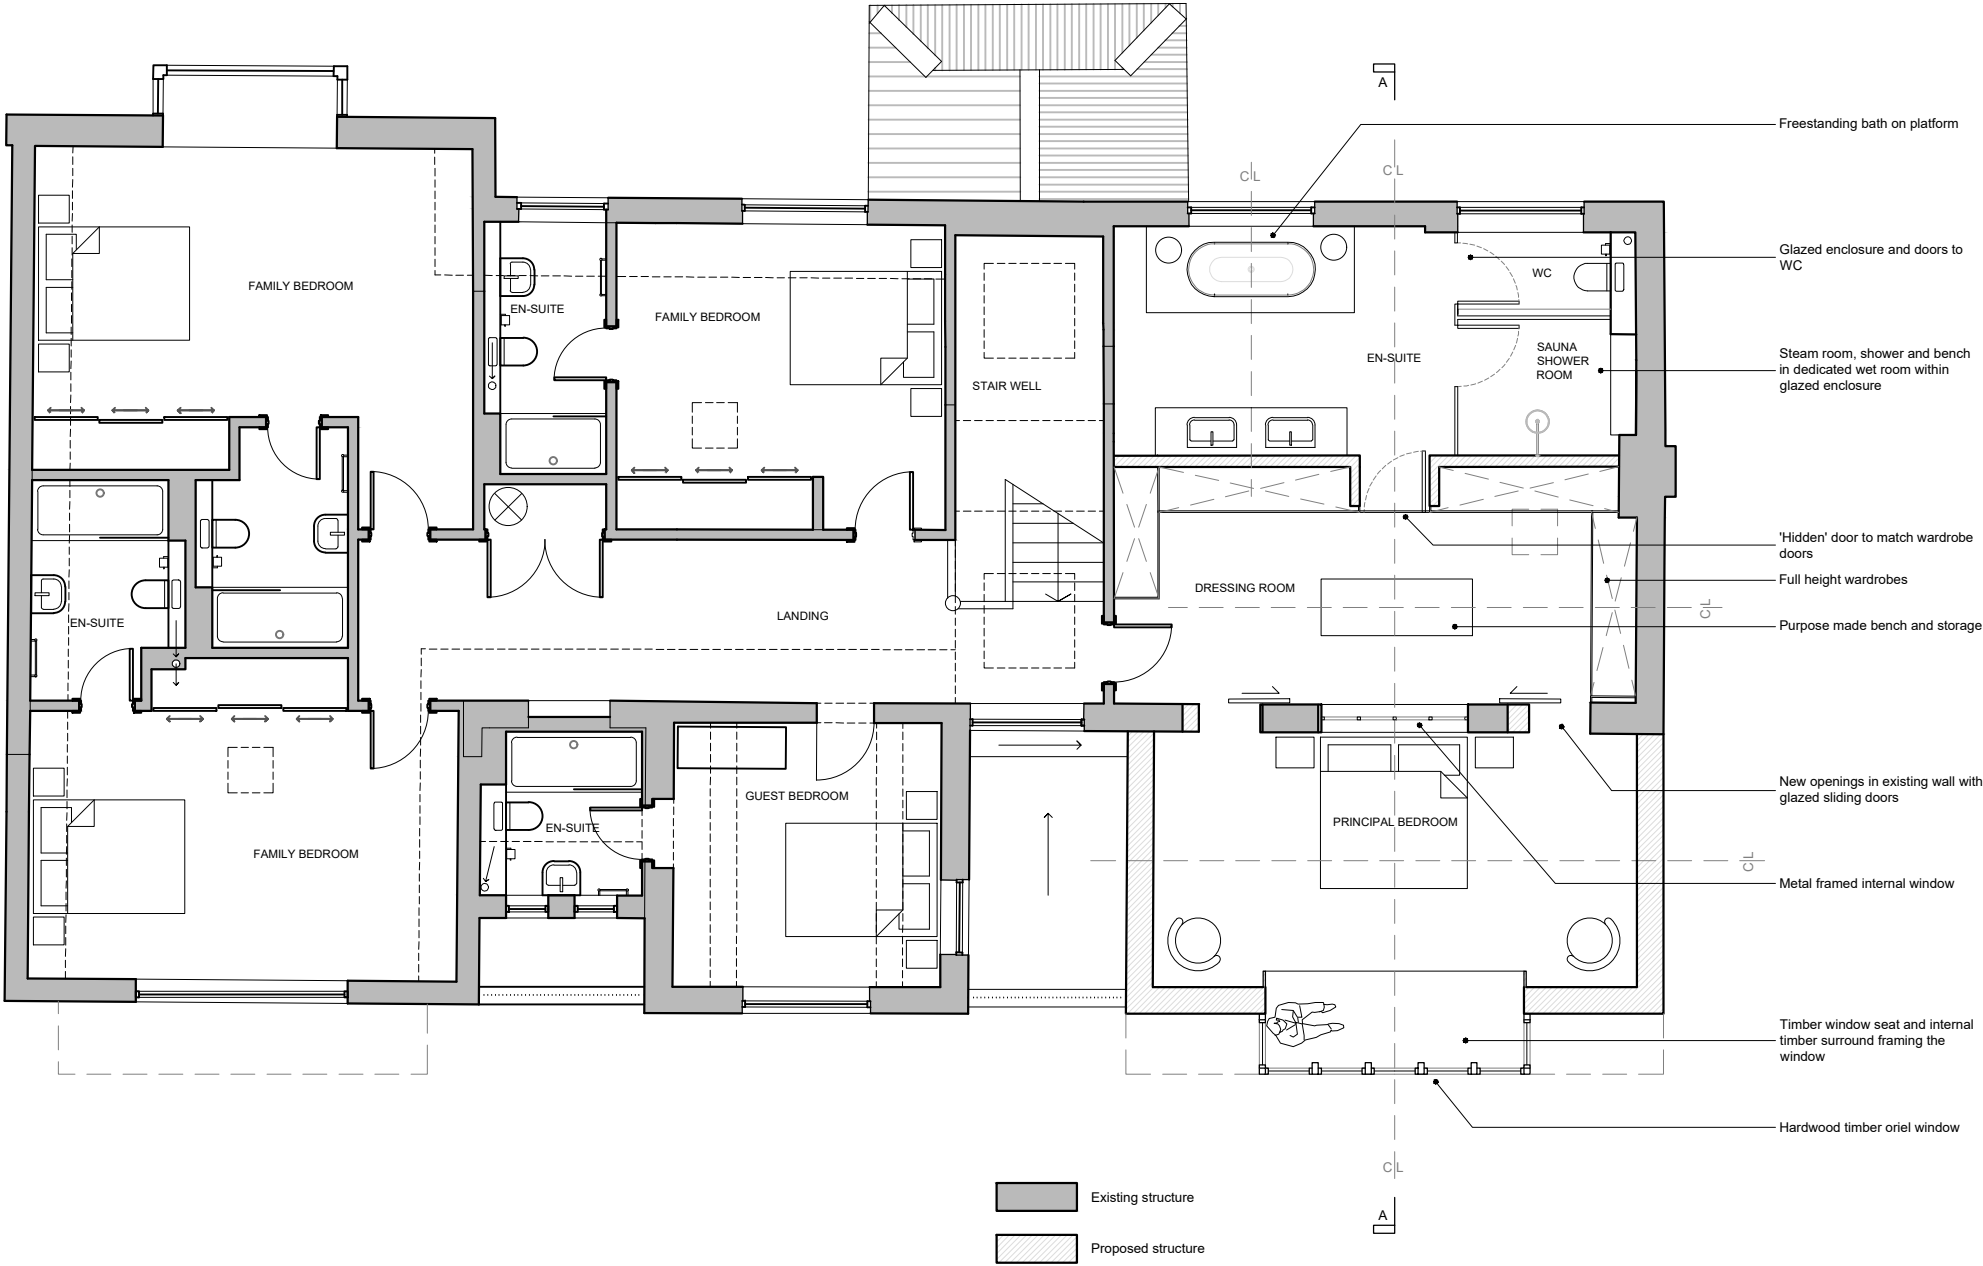 

www.brickarchitects.co.uk

05.12.2024 ISSUED FOR INFORMATION					JP	DW
rev	date	description			drawn	audited
drawing status						
FOR INFORMATION						
project				job no	drawn	audited
17 Blackmore Way			24-022	JP	DW	1:100@A3
St Albans. AL4 8LJ						Oct'24
drawing title				drawing number		revision
Proposed Arrangement				24-022_PL_111		/
First Floor Plan						