

GENERAL NOTES


This drawing is © 2024 BRICK Architects Ltd

Drawing is not to be scaled. Dimensions are in millimetres unless noted otherwise


This drawing must be read in conjunction with all other relevant drawings and specifications from the Architect and other consultants

All dimensions are to be checked on site, errors or omissions must be reported to the Architect before commencement of works. If in doubt, ask


SCHEME DESIGN SUBJECT TO
STRUCTURAL ENGINEER /SERVICES ENGINEER,
& PLANNERS COMMENT

 

SCALE BAR IN mm 1:100

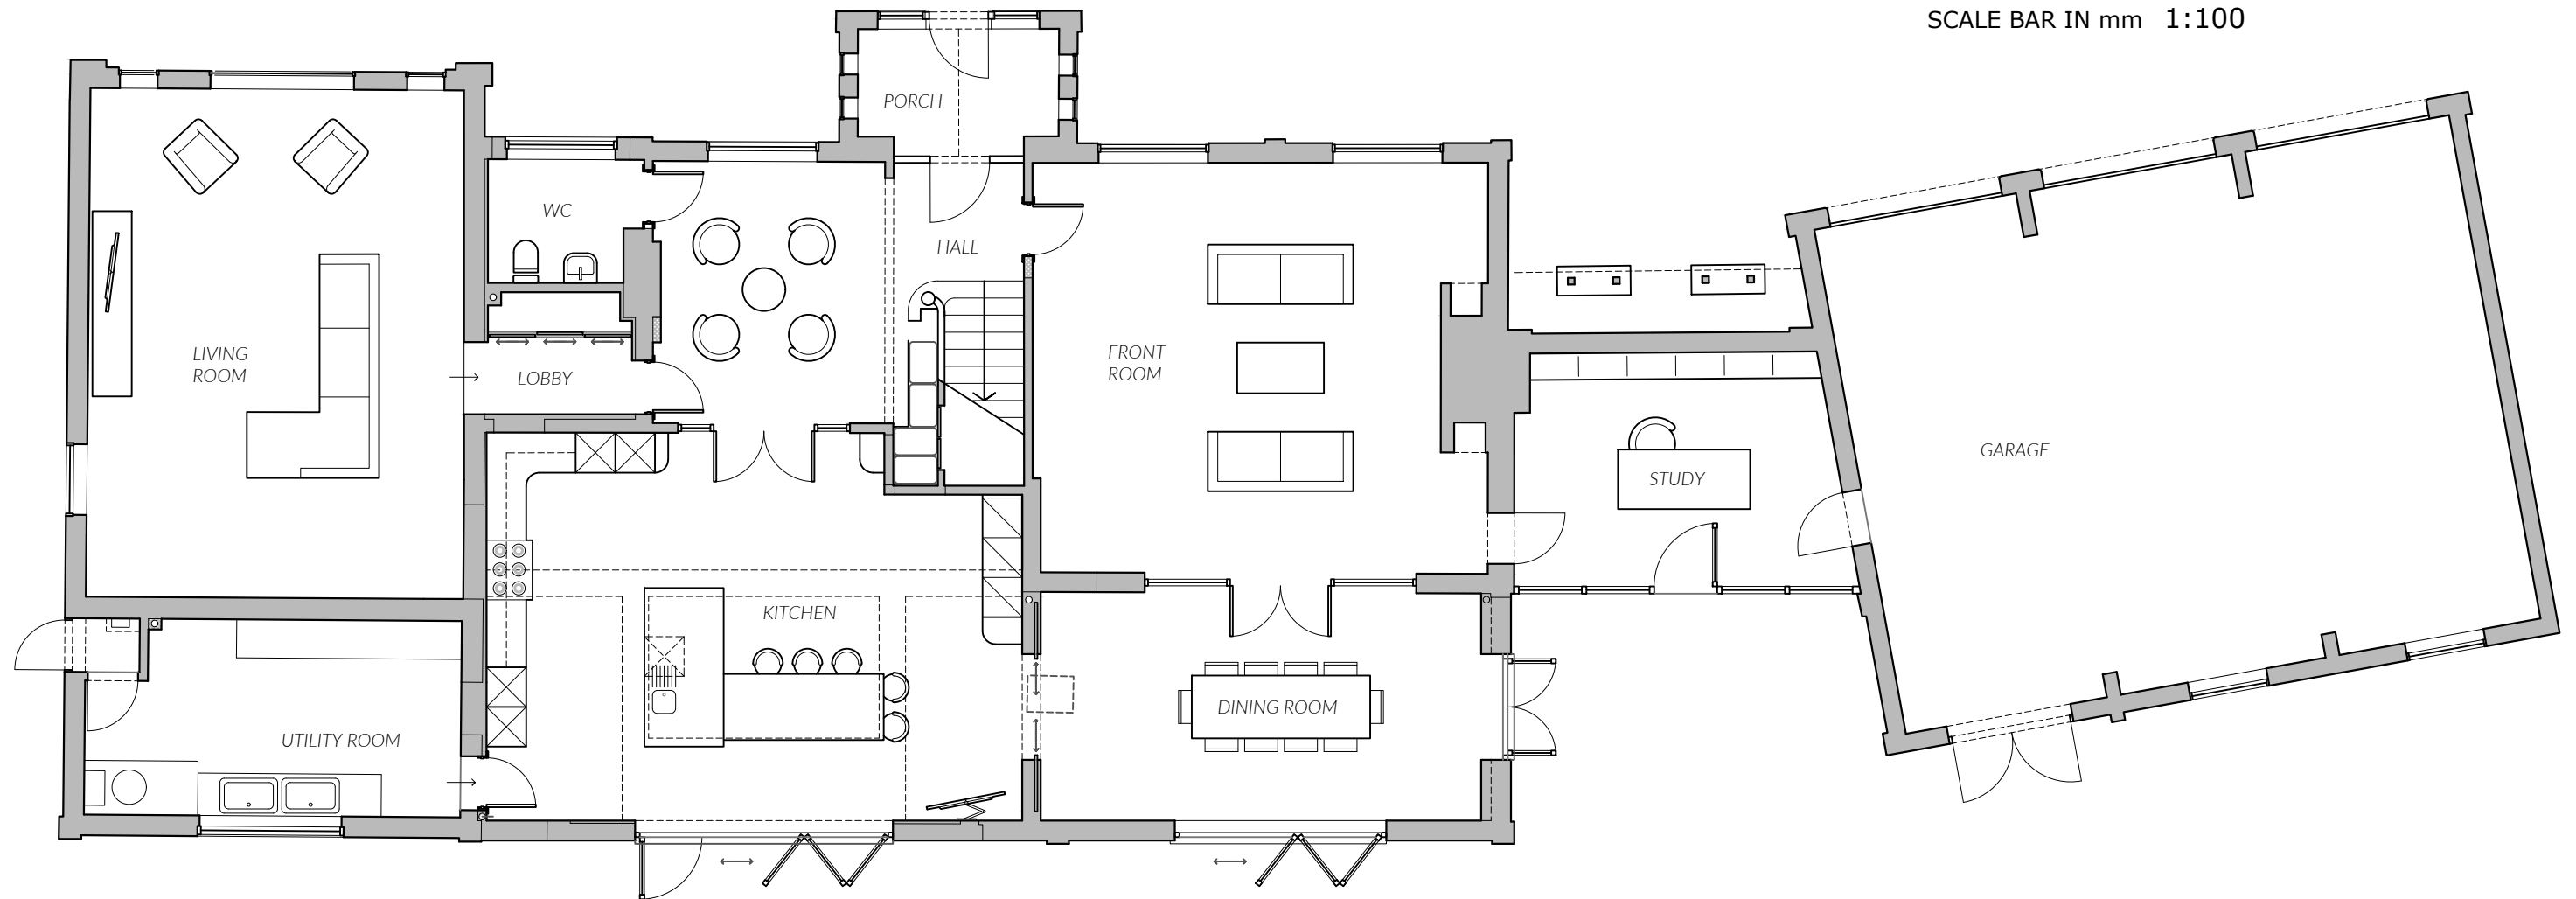

NB: No changes proposed
at ground floor level

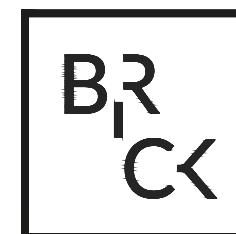

www.brickarchitects.co.uk

/ 05.12.2024 ISSUED FOR INFORMATION

JP DW

rev date description drawn audited

drawing status

FOR INFORMATION

project 17 Blackmore Way St Albans. AL4 8LJ job no 24-022 drawn JP DW scale 1:100@A3 date Oct'24

drawing title Proposed Arrangement Ground Floor Plan drawing number 24-022_PL_110 revision /

© 2024 BRICK Architects Ltd

info@brickarchitects.co.uk