

GENERAL NOTES

This drawing is © 2024 BRICK Architects Ltd


Drawing is not to be scaled. Dimensions are in millimetres unless noted otherwise

This drawing must be read in conjunction with all other relevant drawings and specifications from the Architect and other consultants

All dimensions are to be checked on site, errors or omissions must be reported to the Architect before commencement of works. If in doubt, ask



Front (North) Elevation

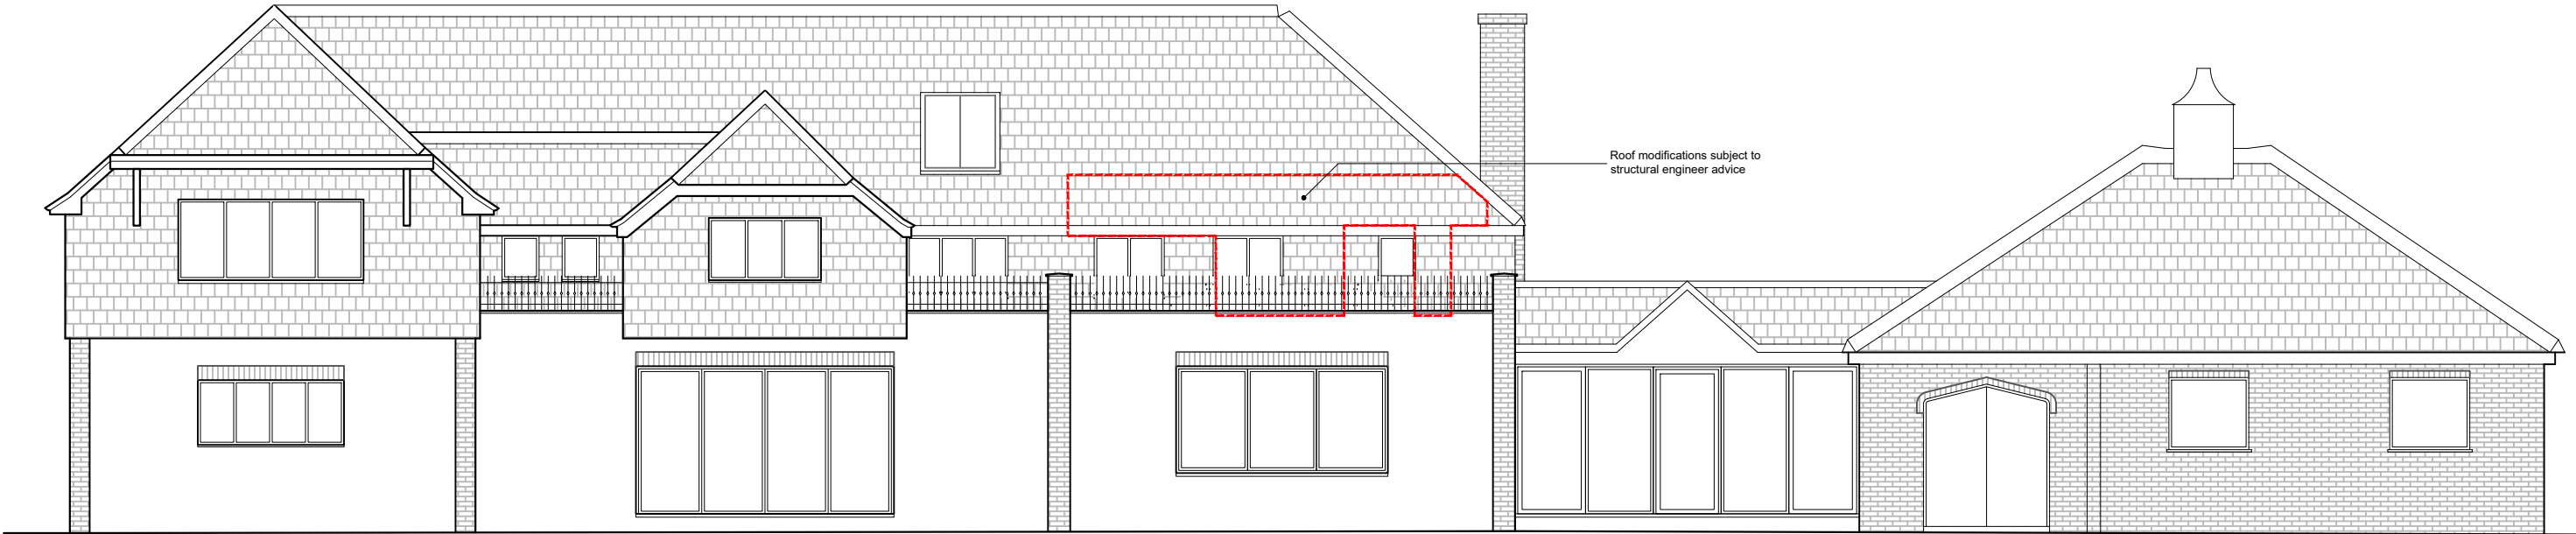

Rear (South) Elevation

 Strip out / demolish

SCHEME DESIGN SUBJECT TO
STRUCTURAL ENGINEER /SERVICES ENGINEER,
& PLANNERS COMMENT

010002000300040005000600070008000900010000

SCALE BAR IN mm 1:100

BRICK

www.brickarchitects.co.uk

/ 05.12.2024		ISSUED FOR INFORMATION			JP	DW
rev	date	description			drawn	audited
drawing status						
FOR INFORMATION						
project				job no	drawn	audited
17 Blackmore Way St Albans. AL4 8LJ			24-022	JP	DW	1:100@A3
						Oct'24
drawing title				drawing number	revision	
Existing Arrangement Front & Rear Elevations			24-022_PL_030	/		
© 2024 BRICK Architects Ltd					info@brickarchitects.co.uk	