

GENERAL NOTES




This drawing is © 2024 BRICK Architects Ltd

Drawing is not to be scaled. Dimensions are in millimetres unless noted otherwise

This drawing must be read in conjunction with all other relevant drawings and specifications from the Architect and other consultants

All dimensions are to be checked on site, errors or omissions must be be reported to the Architect before commencement of works. If in doubt, ask

SCHEME DESIGN SUBJECT TO
STRUCTURAL ENGINEER /SERVICES ENGINEER,
& PLANNERS COMMENT

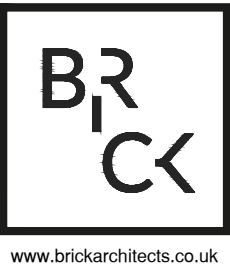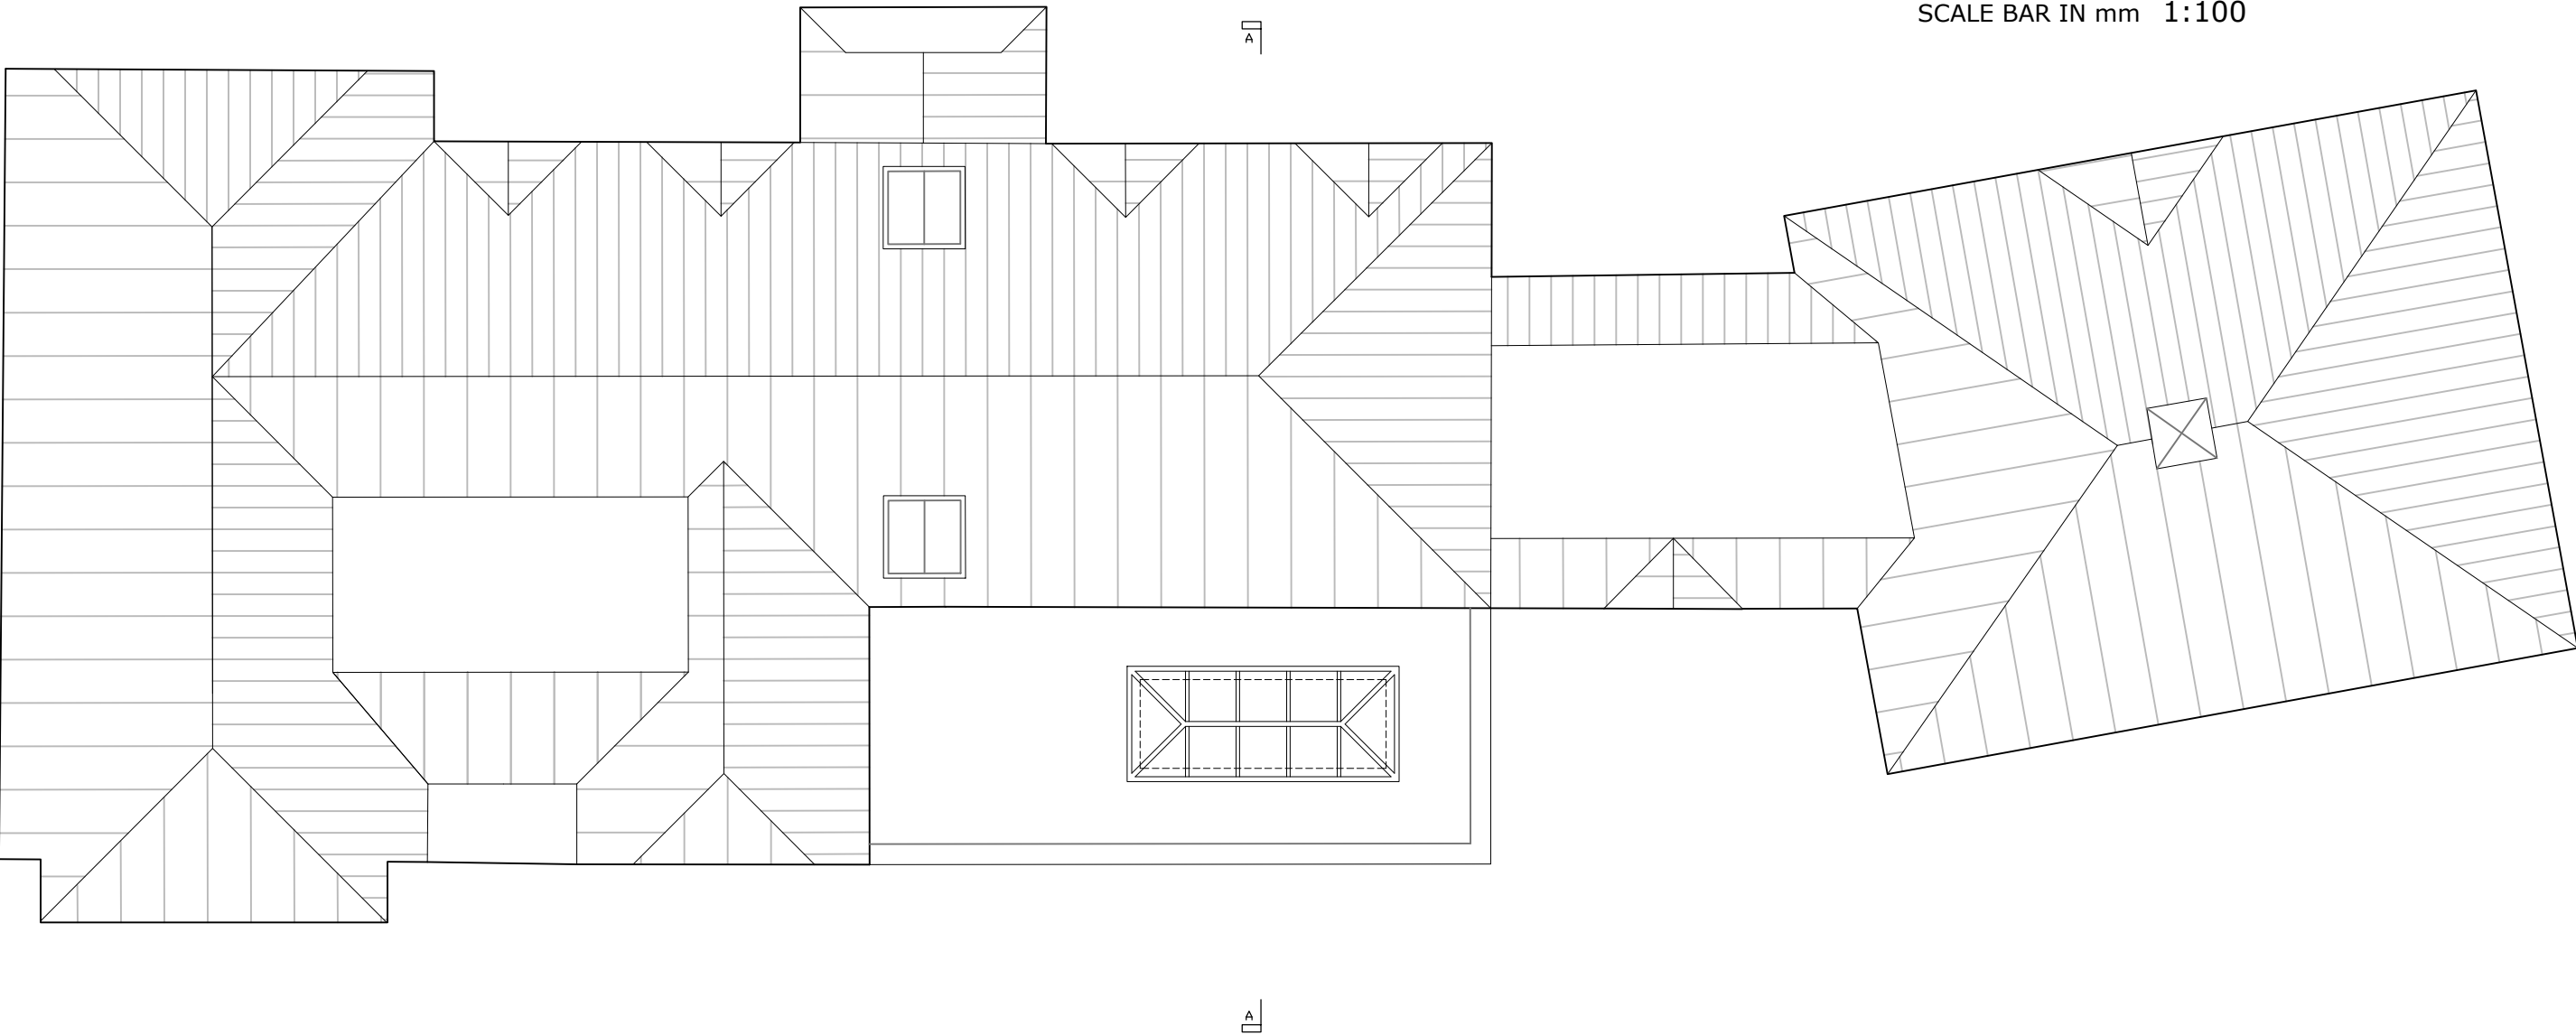 

/		05.12.2024 ISSUED FOR INFORMATION				JP	DW
rev	date	description				drawn	audited
drawing status		FOR INFORMATION					
project	17 Blackmore Way St Albans. AL4 8LJ				job no	drawn	audited
		24-022		JP DW	scale	1:100@A3	date
							Oct'24
drawing title		Existing Arrangement Roof Plan				drawing number	revision
		24-022_PL_012		/			