

GENERAL NOTES



This drawing is © 2024 BRICK Architects Ltd

Drawing is not to be scaled. Dimensions are in millimetres unless noted otherwise


This drawing must be read in conjunction with all other relevant drawings and specifications from the Architect and other consultants

All dimensions are to be checked on site, errors or omissions must be reported to the Architect before commencement of works. If in doubt, ask

SCHEME DESIGN SUBJECT TO
STRUCTURAL ENGINEER /SERVICES ENGINEER,
& PLANNERS COMMENT

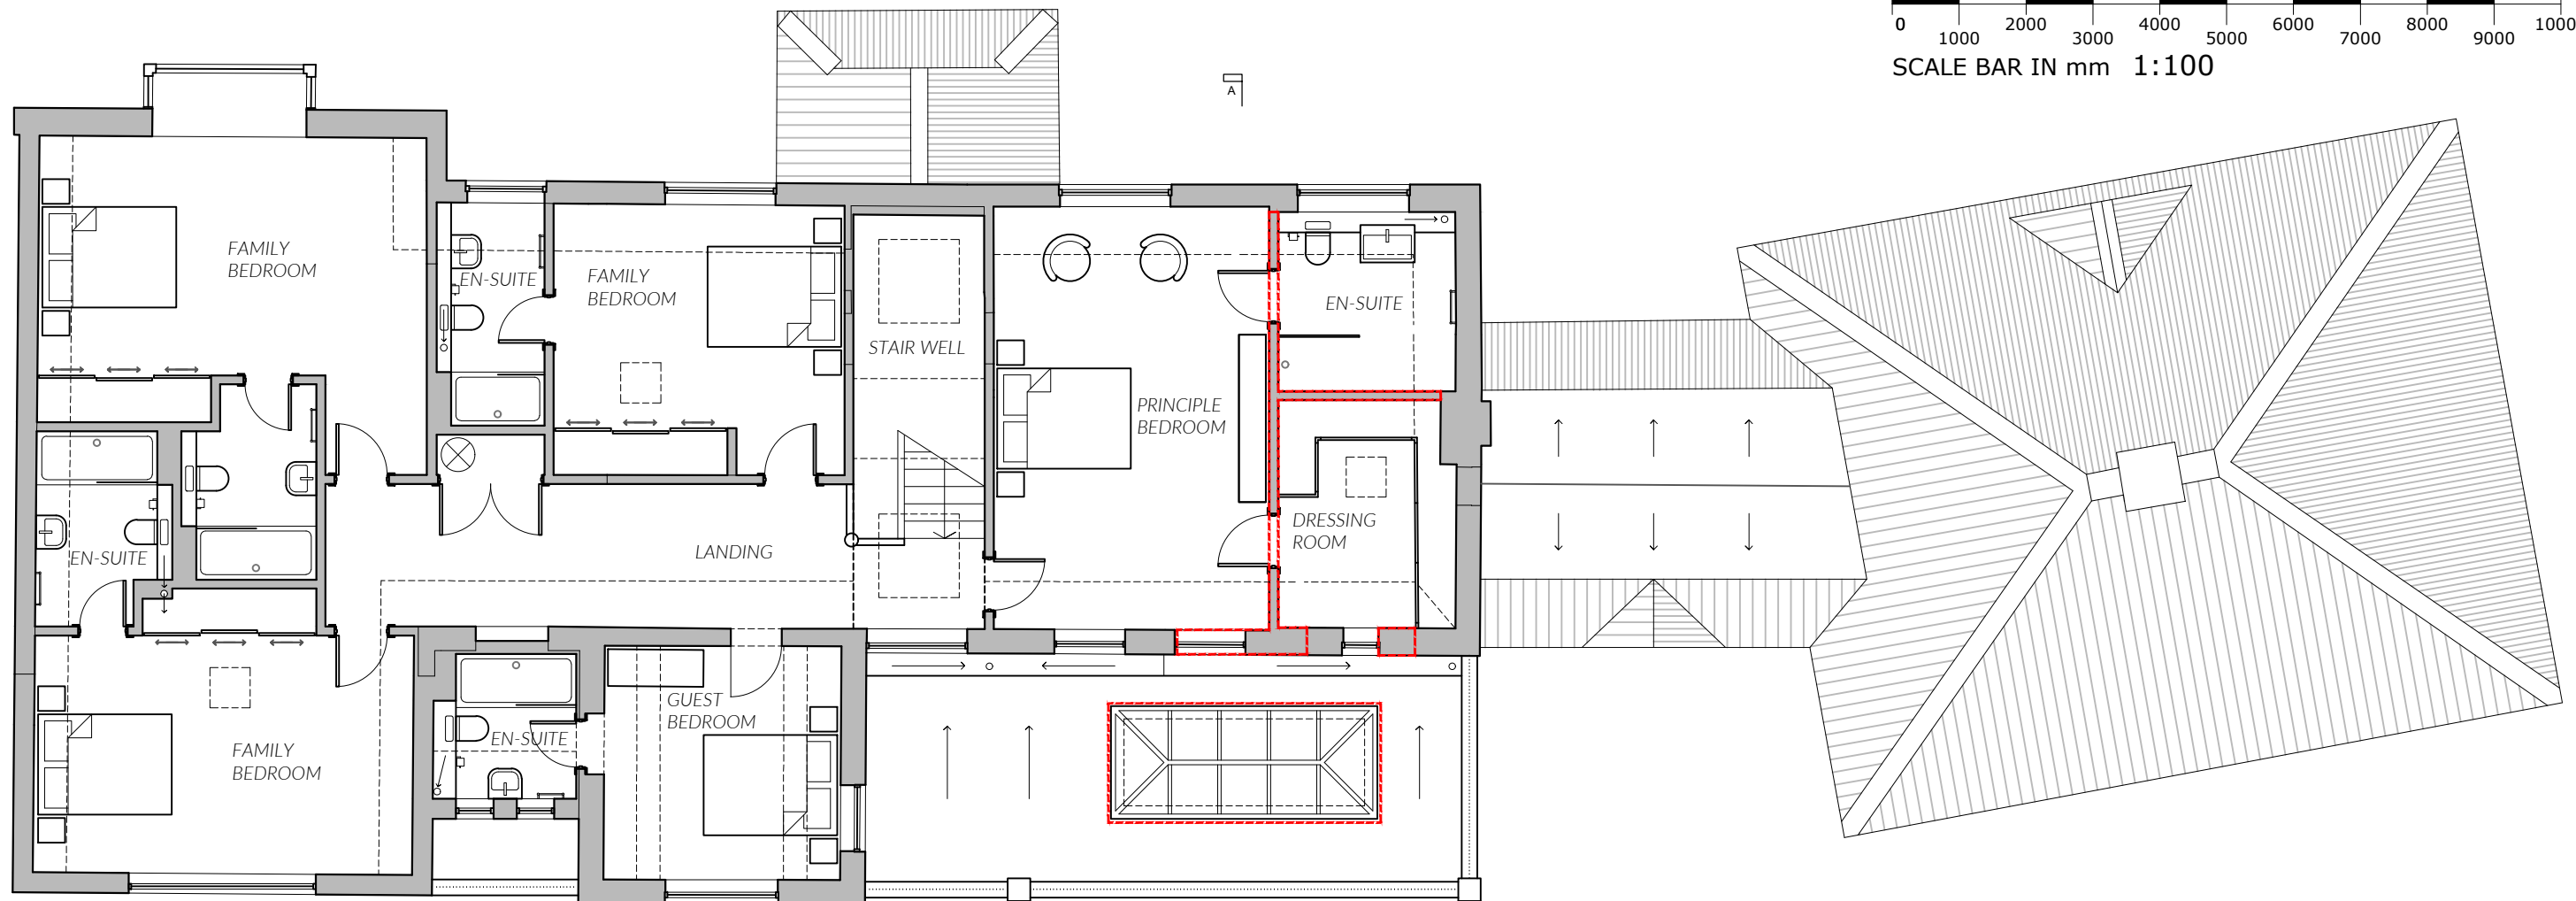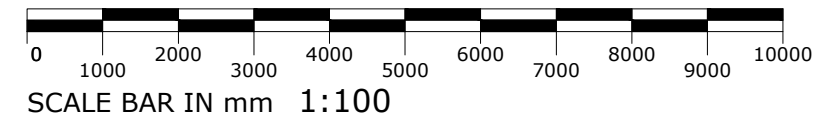

Strip out / demolish

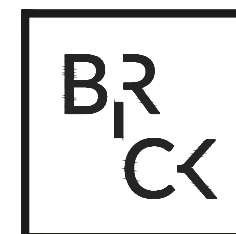

www.brickarchitects.co.uk

/ 05.12.2024 ISSUED FOR INFORMATION

JP DW

rev	date	description	drawn	audited
-----	------	-------------	-------	---------

drawing status				
----------------	--	--	--	--

FOR INFORMATION

project	job no	drawn	audited	scale	date
---------	--------	-------	---------	-------	------

17 Blackmore Way St Albans. AL4 8LJ	24-022	JP	DW	1:100@A3	Oct'24
--	--------	----	----	----------	--------

drawing title	drawing number	revision
---------------	----------------	----------

Existing Arrangement First Floor Plan	24-022_PL_011	/
--	---------------	---

© 2024 BRICK Architects Ltd

info@brickarchitects.co.uk