

GENERAL NOTES


This drawing is © 2024 BRICK Architects Ltd

Drawing is not to be scaled. Dimensions are in millimetres unless noted otherwise



This drawing must be read in conjunction with all other relevant drawings and specifications from the Architect and other consultants

All dimensions are to be checked on site, errors or omissions must be reported to the Architect before commencement of works. If in doubt, ask

SCHEME DESIGN SUBJECT TO
STRUCTURAL ENGINEER /SERVICES ENGINEER,
& PLANNERS COMMENT

 

SCALE BAR IN mm 1:100

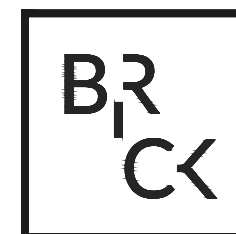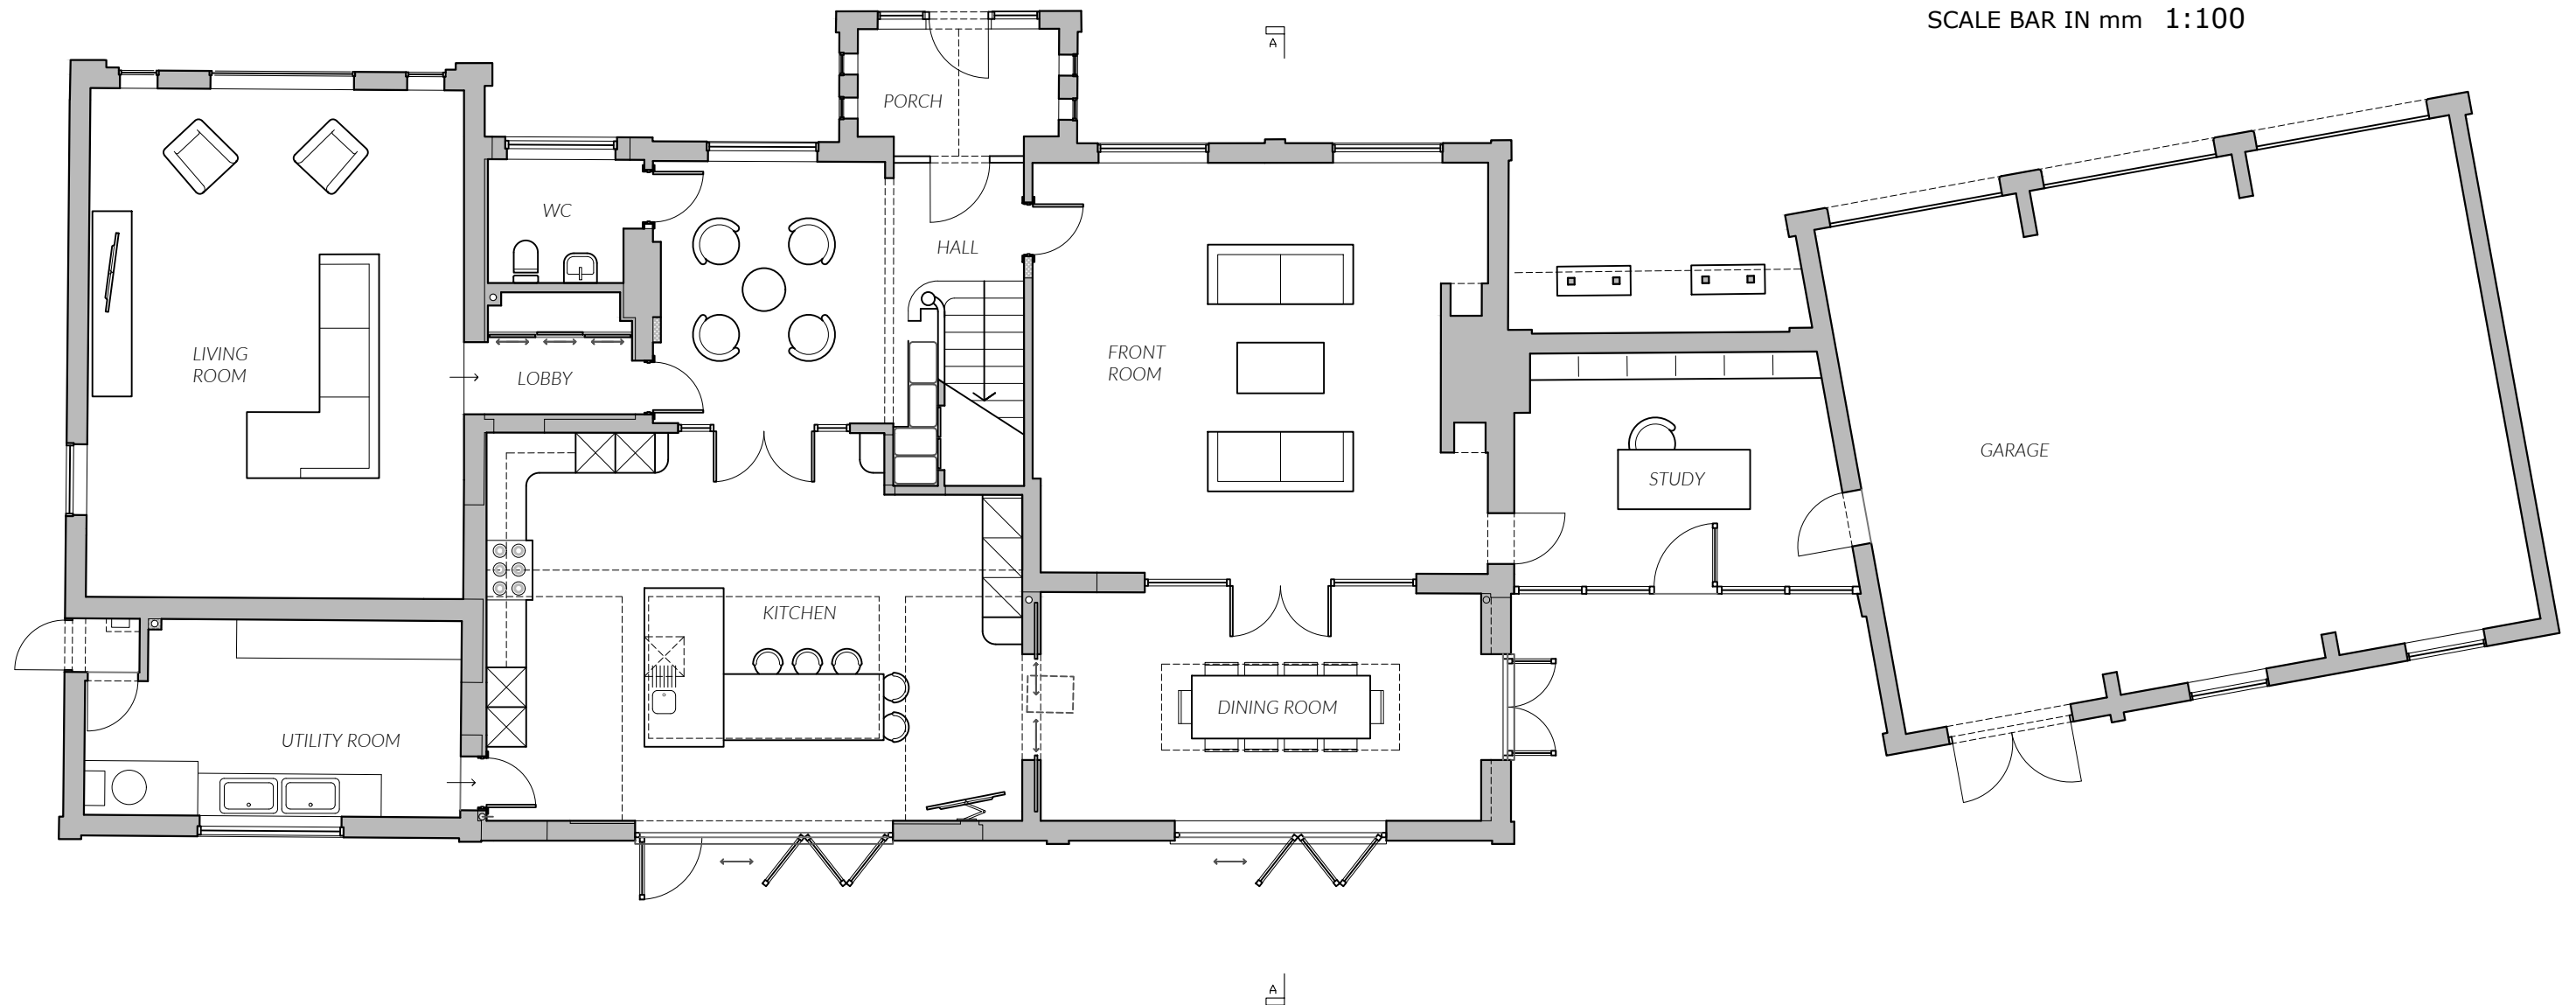

www.brickarchitects.co.uk

/ 05.12.2024 ISSUED FOR INFORMATION

JP DW

rev	date	description	drawn	audited
-----	------	-------------	-------	---------

drawing status				
----------------	--	--	--	--

FOR INFORMATION

project	17 Blackmore Way St Albans. AL4 8LJ	job no	24-022	drawn	JP	audited	DW	scale	1:100@A3	date	Oct'24
drawing title	Existing Arrangement Ground Floor Plan	drawing number	24-022_PL_010	revision	/						

© 2024 BRICK Architects Ltd

info@brickarchitects.co.uk