



ANY QUERIES REGARDING DIMENSIONS TO BE TAKEN UP WITH PENTANGLE DESIGN GROUP.
ALL DIMENSIONS OF EXISTING BUILDINGS TO BE VERIFIED ON SITE.
THIS DRAWING IS THE COPYRIGHT OF PENTANGLE DESIGN GROUP AND SHALL NOT BE IN ANY WAY USED OR REPRODUCED WITHOUT THEIR PRIOR WRITTEN CONSENT.


NOTES

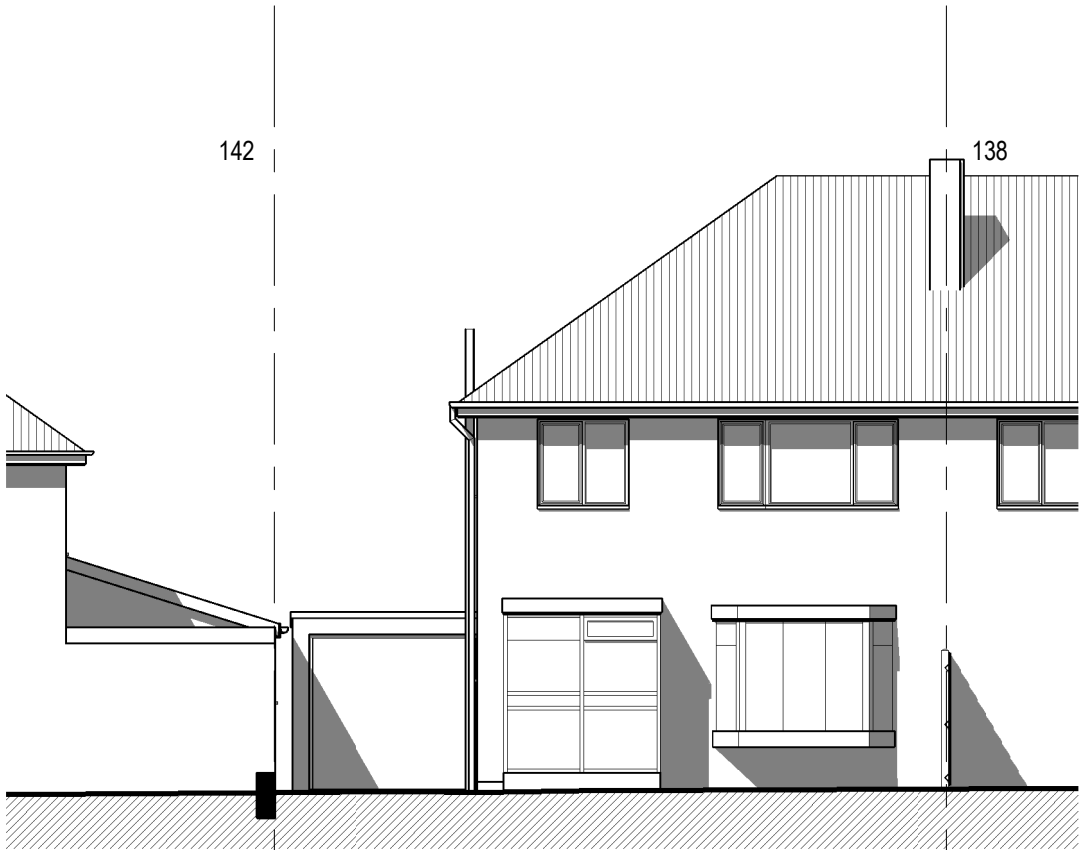


Existing North Elevation
1 : 100

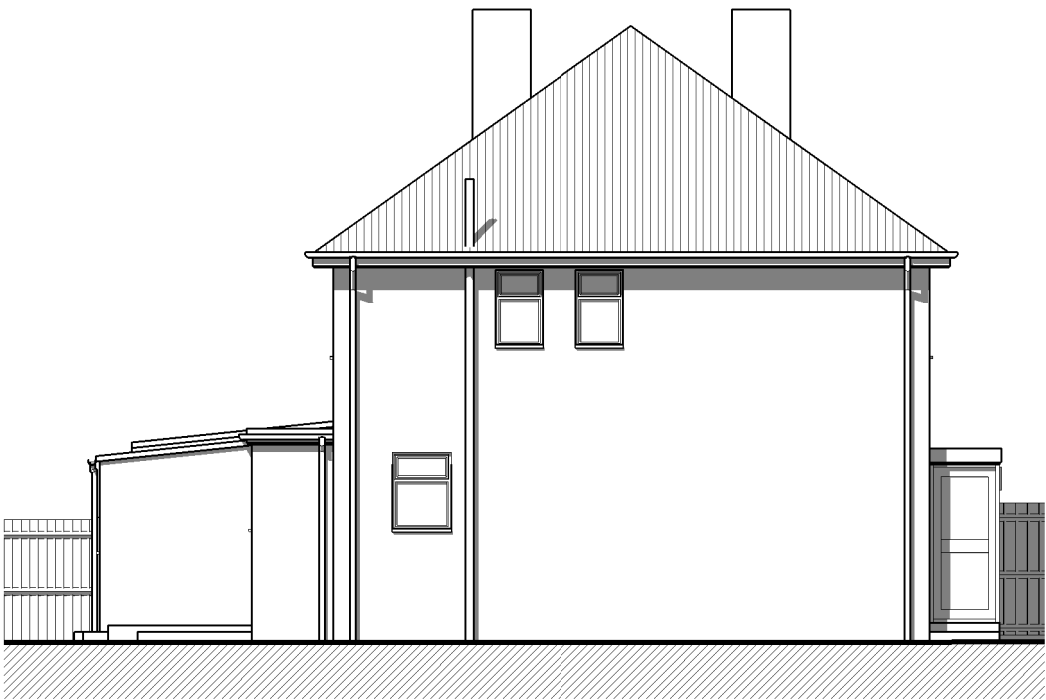


Existing East Elevation
1 : 100

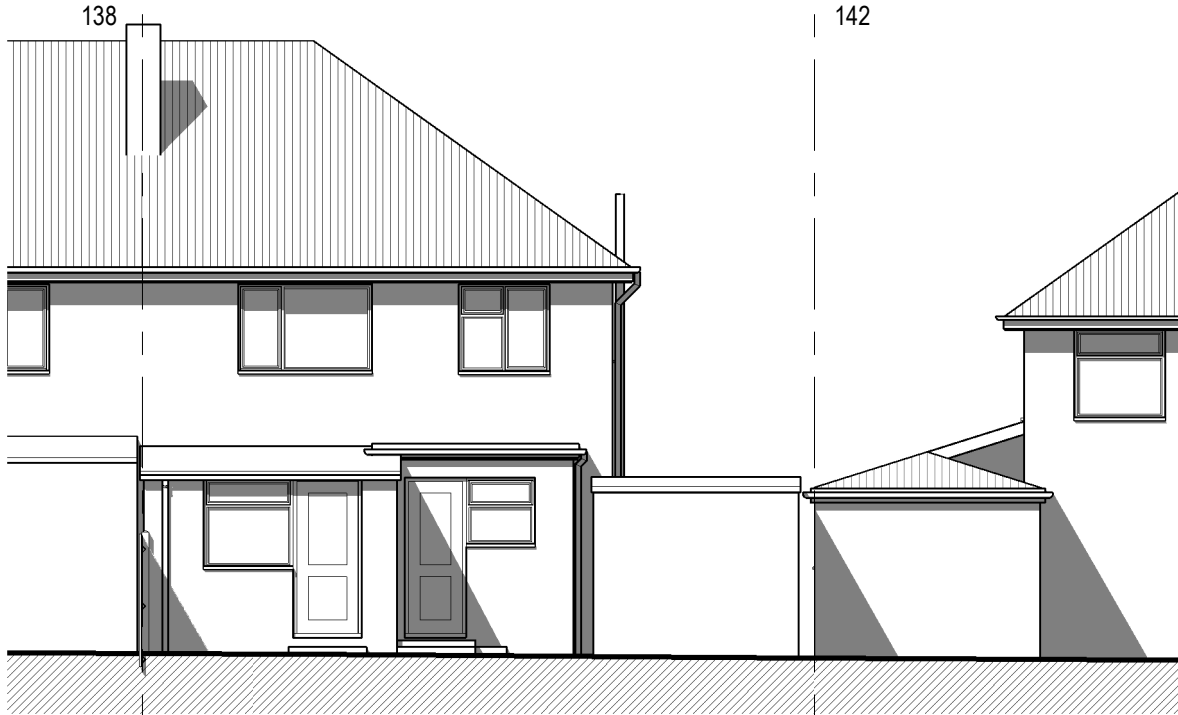


Existing South Elevation
1 : 100

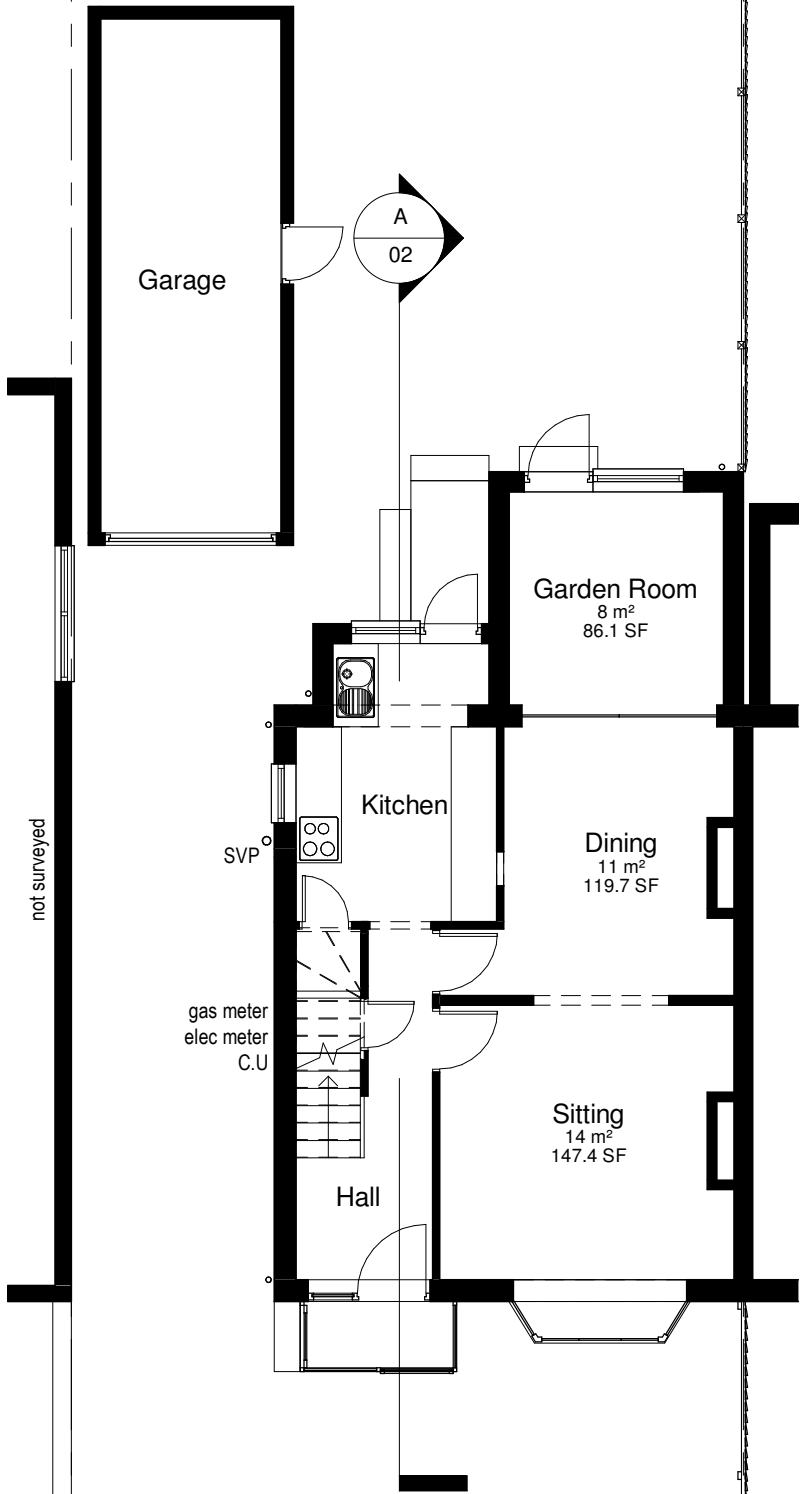


Existing Ground Floor Plan
1 : 100

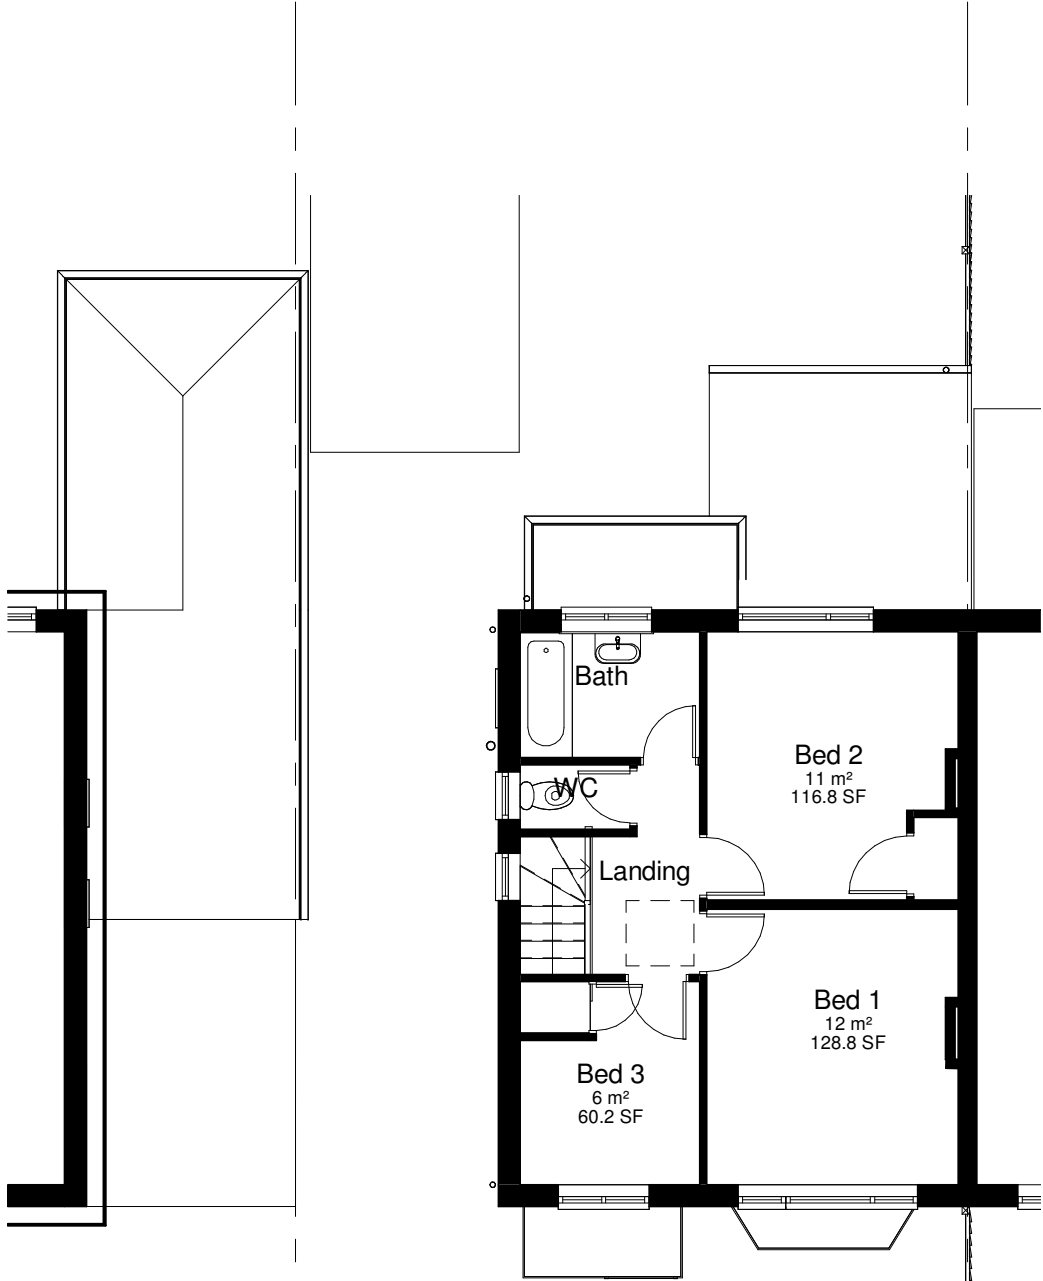


Existing First Floor Plan
1 : 100

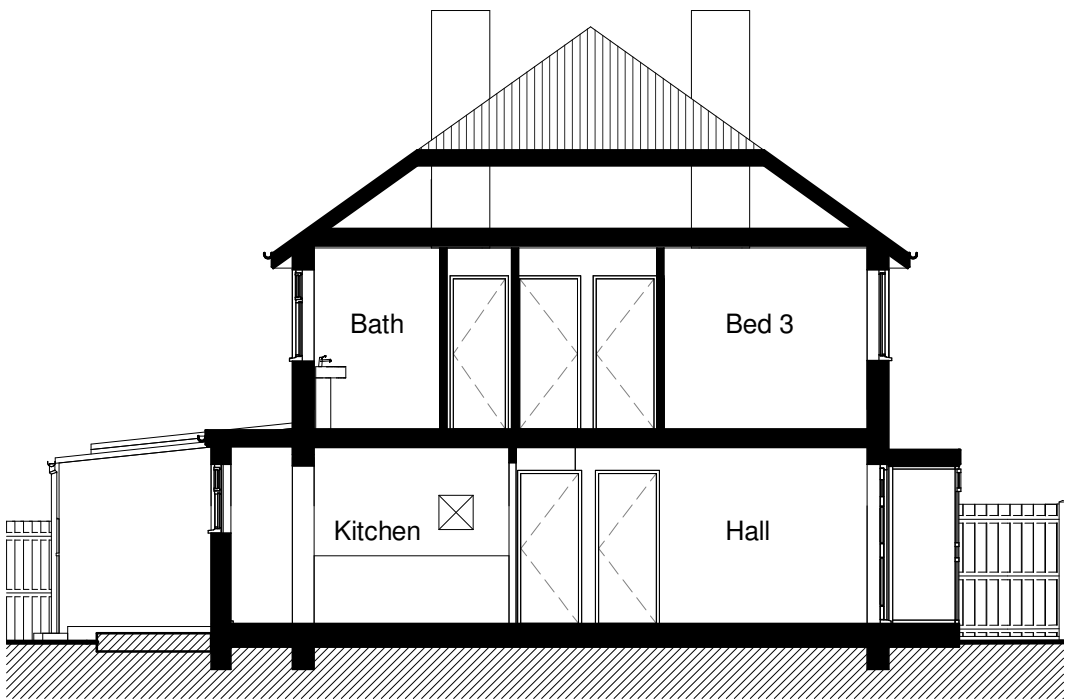



Section A-A
1 : 100

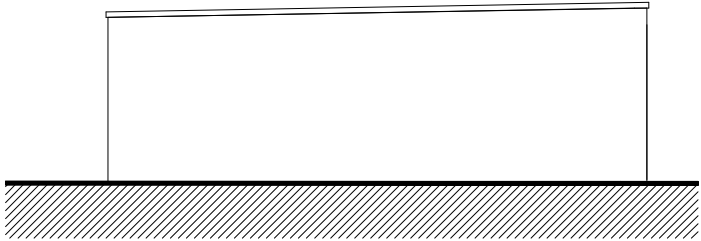

Garage East Elevation
1 : 100

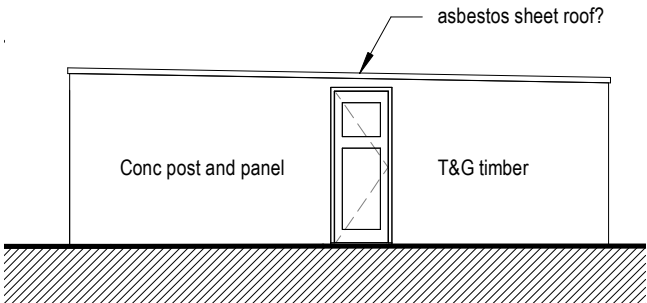

Garage West Elevation
1 : 100

 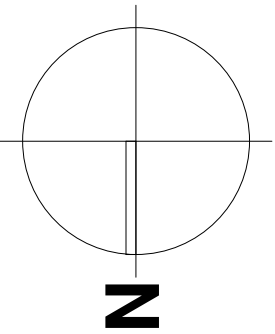

MATERIALS:
Roof: Concrete interlocking tiles
Walls: Brown facing brickwork
Windows: White uPVC

PLANNING

PENTANGLE
DESIGN GROUP

SUITE 1, 21 BANCROFT HITCHIN HERTS SG5 1JW
T:01462 431133 E:pdg@pentangledesign.co.uk

JOB TITLE
Proposed Extensions and alterations to
140 Wymondley Road, Hitchin

for -
DRAWING TITLE
Plans and Elevations As Existing

SCALE	DRAWING NUMBER	REVISION
1 : 100		
DATE Aug '25		
SHT SIZE A2		
JOB NUMBER 3954	02	A

ARCHITECTS AND INTERIOR DESIGNERS