




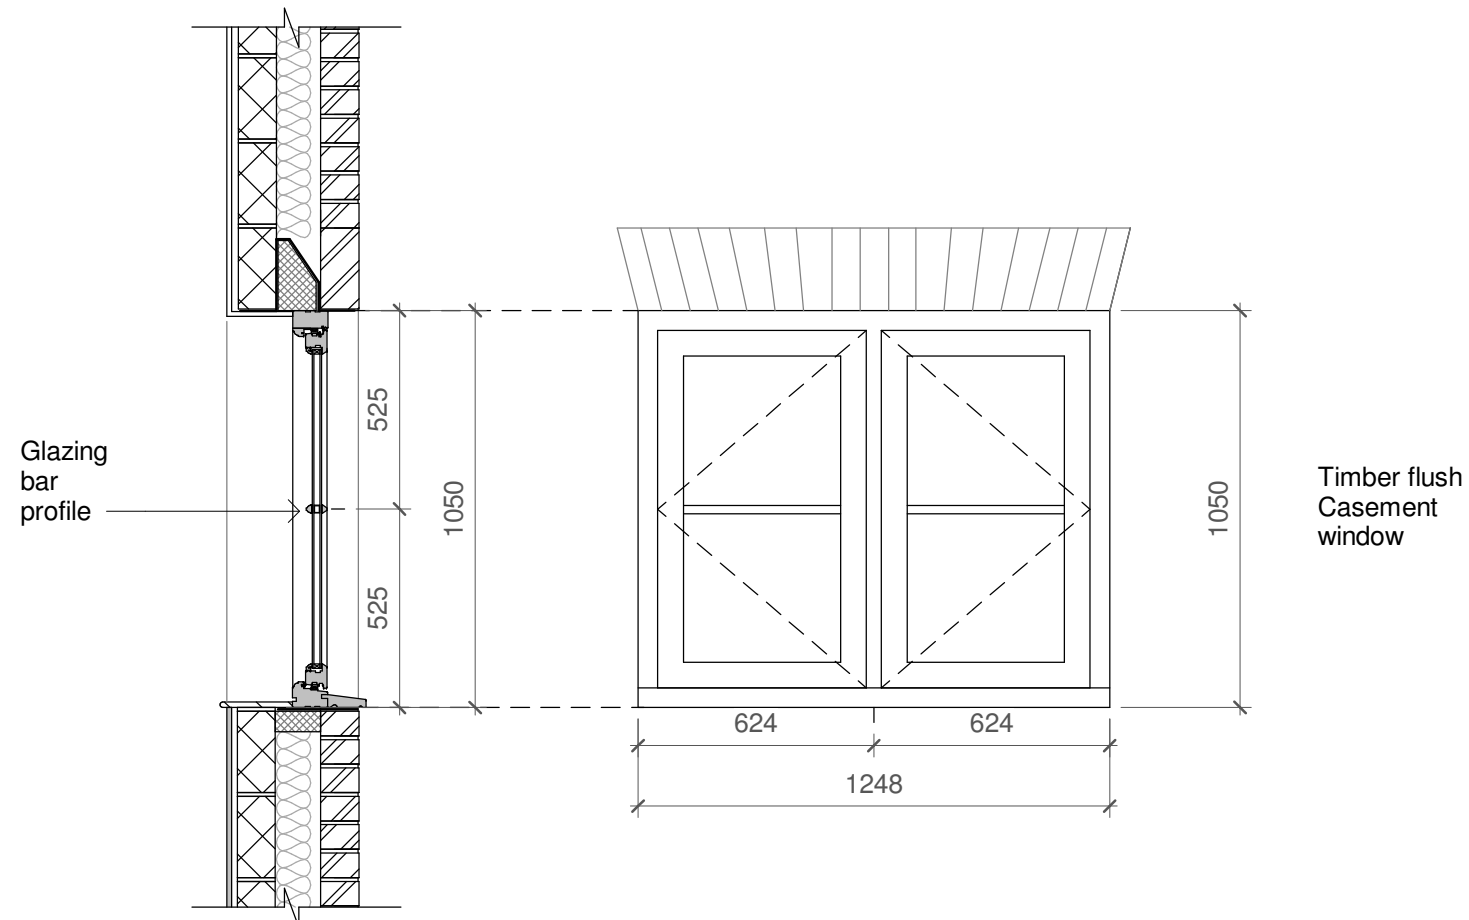

1 Window WG1 detail
1 : 20

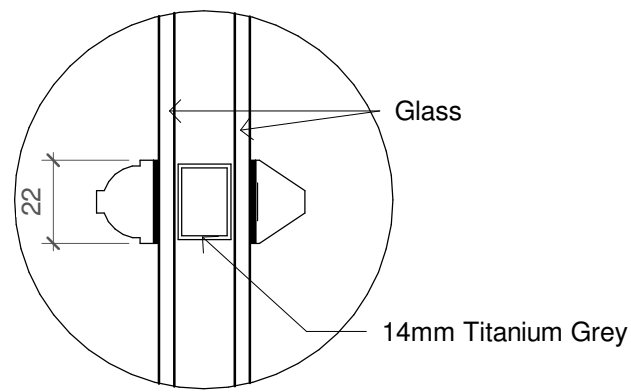

5 Glazing bar profile
1 : 2

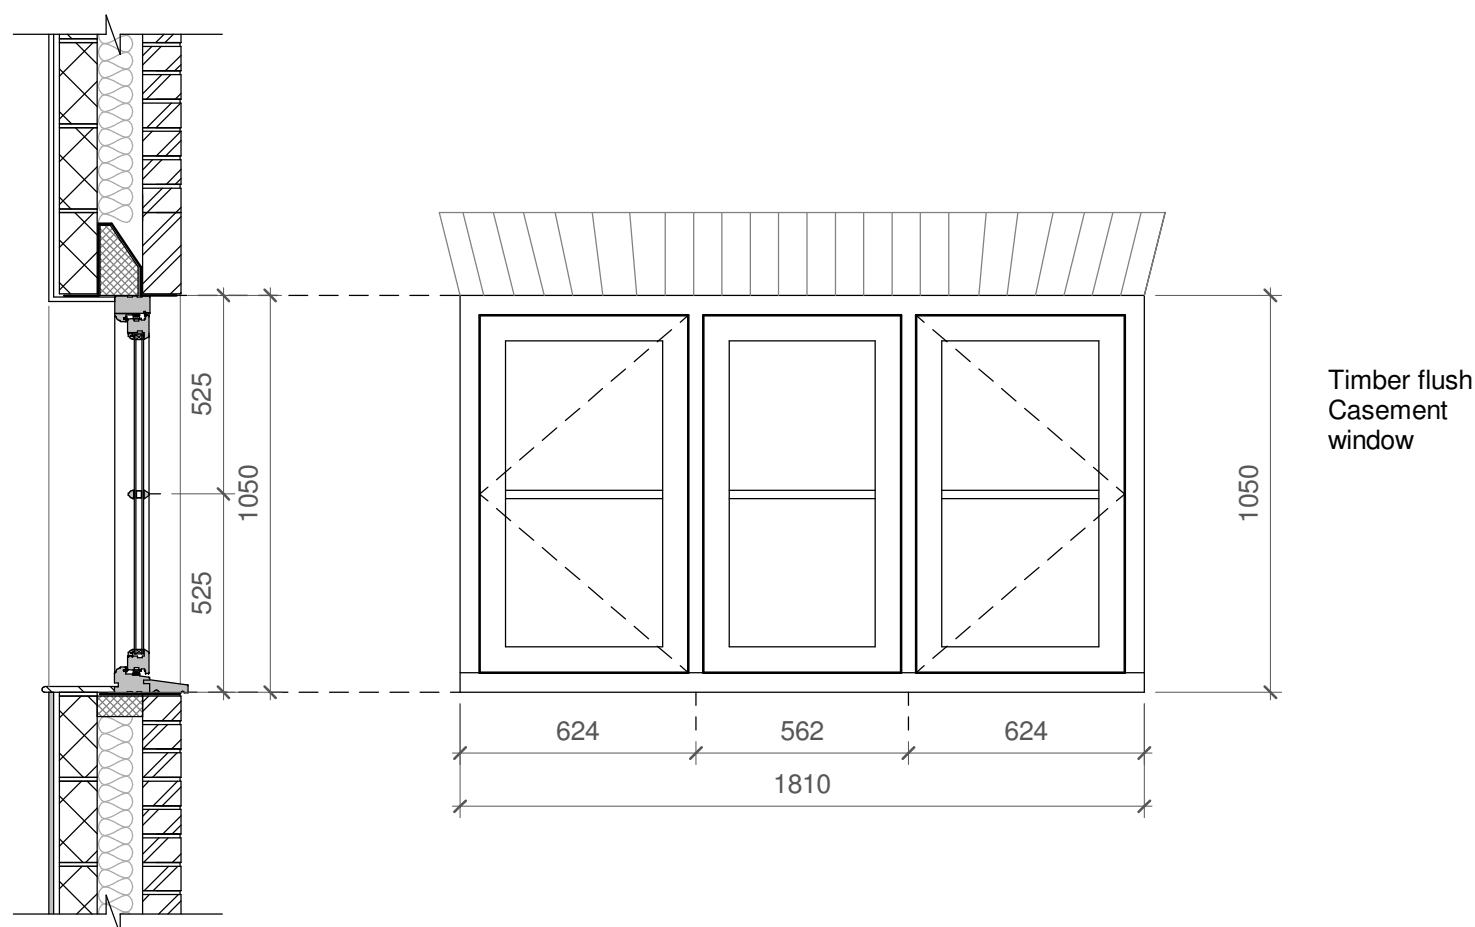


3 Window WG2 detail
1 : 20



2 Proposed Front Elevation
1 : 50



4 Proposed North Elevation
1 : 50

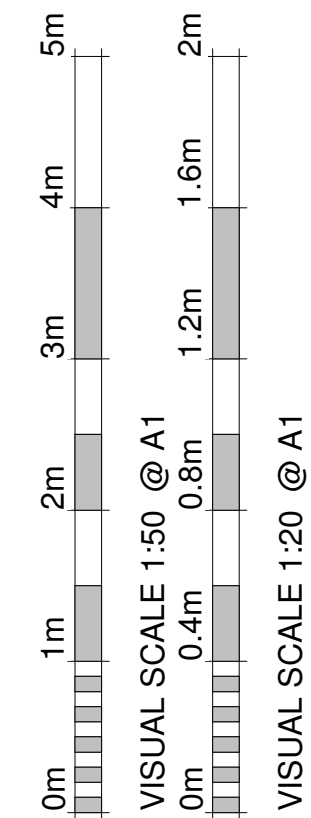

Revision Number	Revision Description	Revision Date	Issued by
Revision			

Planning

Status:

Dimensions, areas and levels where given are only approximate and subject to site survey.
All dimensions are to be checked on site. Figured dimensions only are to be taken from this drawing.
This drawing is to be read in conjunction with all relevant consultants and/or specialists drawings/documents and any discrepancies or variations are to be notified to the Architect before the affected work commences. This drawing is copyright and remains the property of the Architects.

CROE
ARCHITECTS
REGISTERED QUALIFIED ARCHITECTS / HERTFORDSHIRE

telephone: 01462 453931
email: info@croearchitects.co.uk
web: www.croearchitects.co.uk

Project:
Mill House ,
Purwell Lane,
Hitchin,
Hertfordshire,
SG4 0NF

Client:
Client Name

Drawing name:
Windows Details

Scale: As indicated A1	Drawing number	Revision
Date: 04 - 25	25040 - 600	
Drawn by: NC		