




FRONT ELEVATION

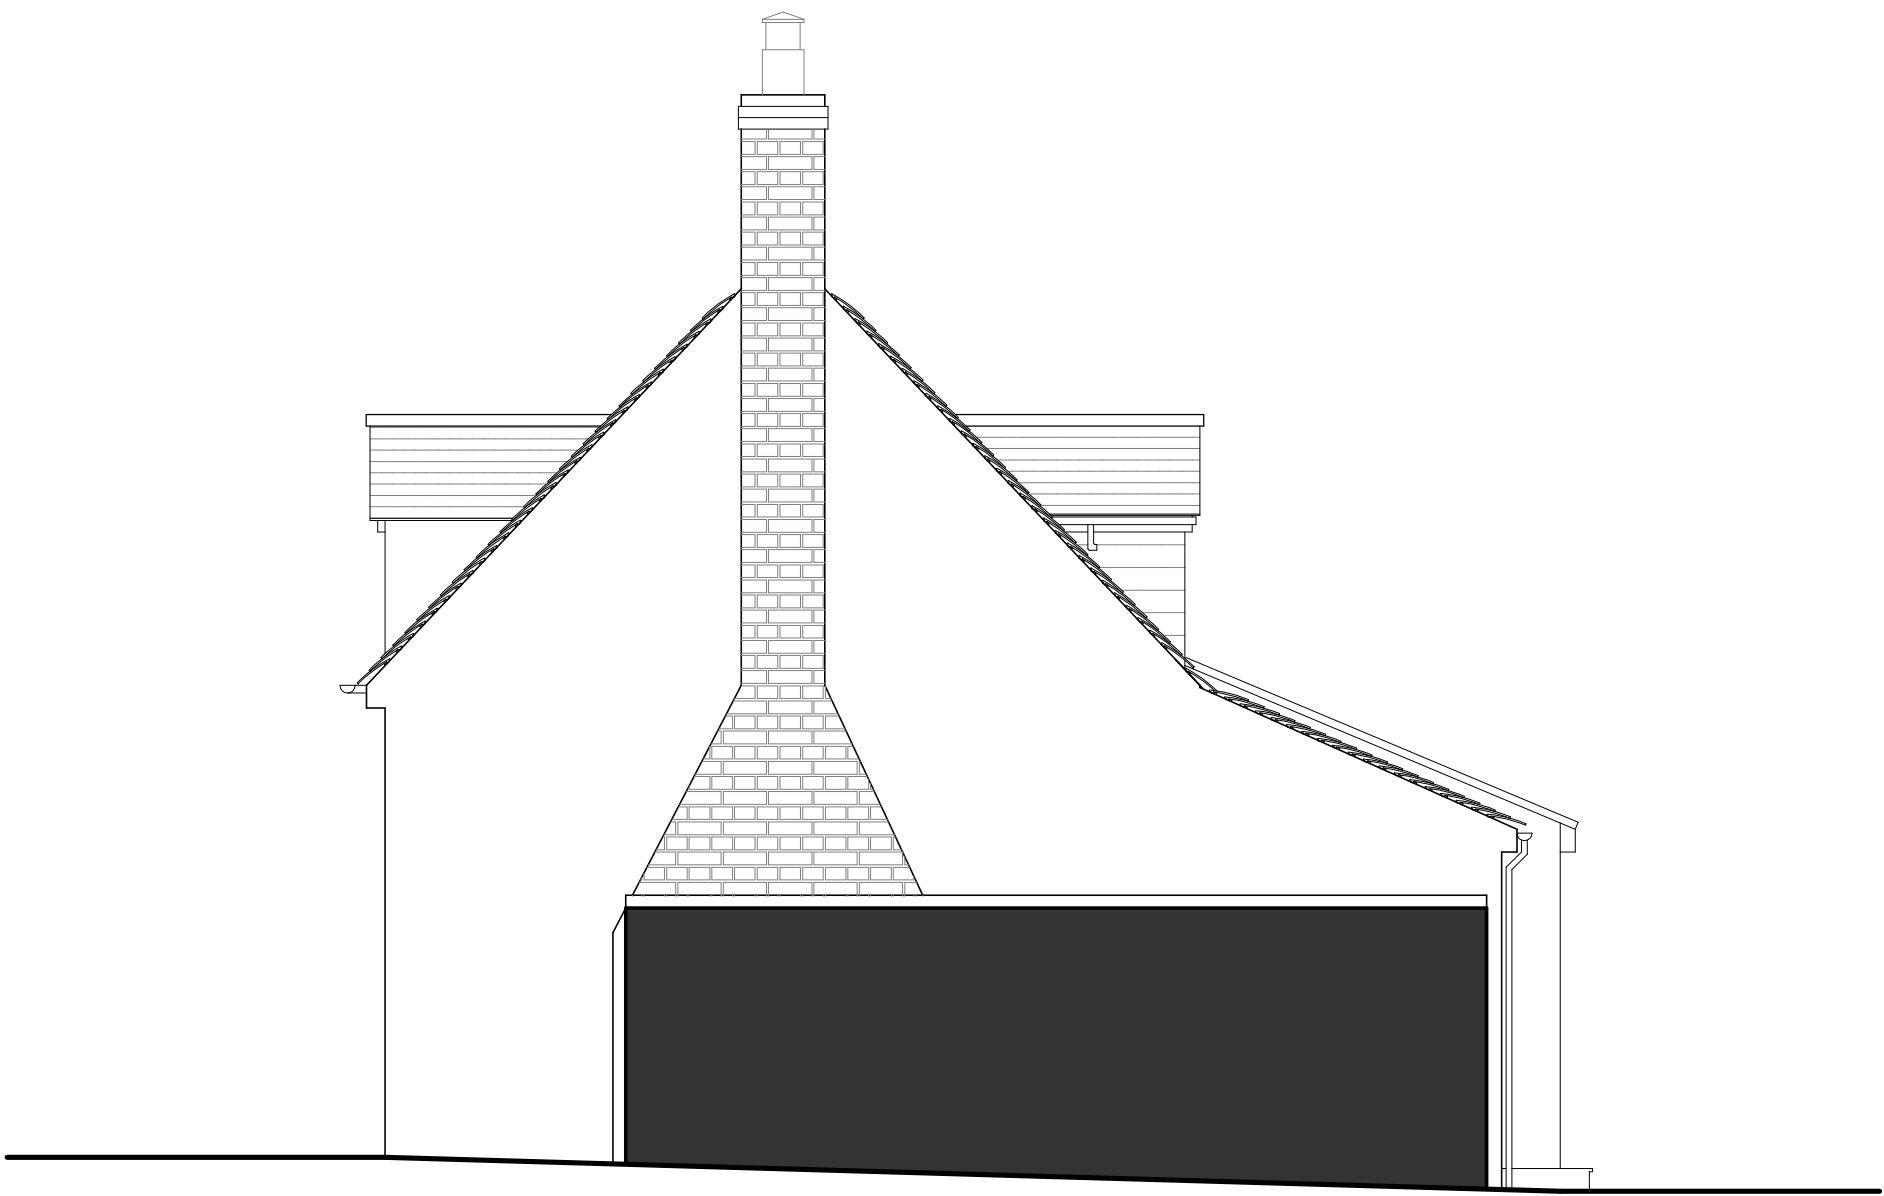


SIDE ELEVATION




REAR ELEVATION OPTION 01



SIDE ELEVATION

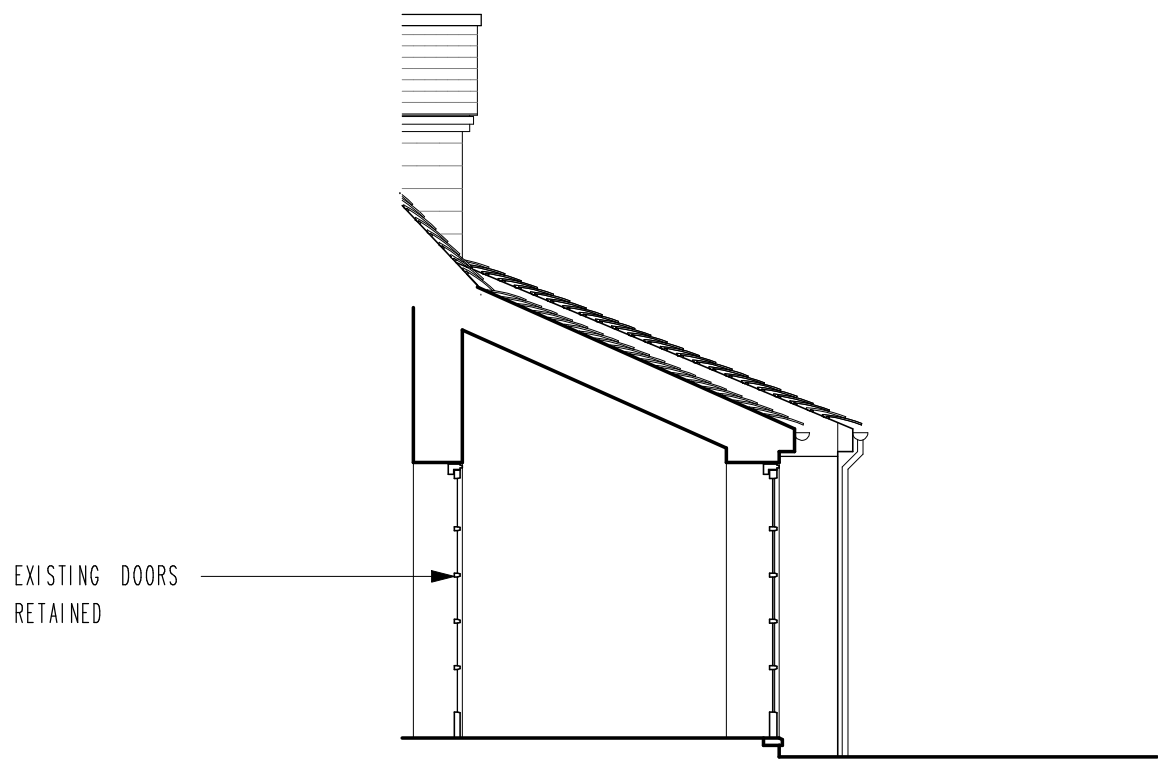

SECTION
REPLACES EXISTING SIDE ELEVATION LEFT

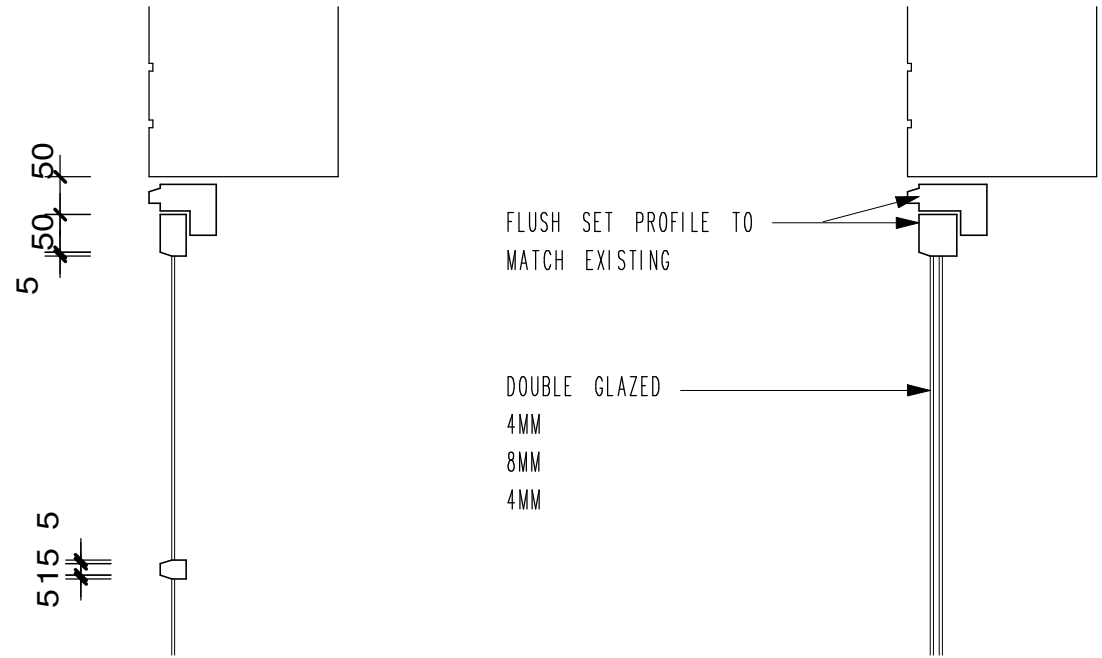


EXISTING WINDOW PROFILE 1:5

PROPOSED NEW WINDOW PROFILE 1:5

ONLY RELEVANT FOR WINDOWS
IN EXTENSION EXISTING
WINDOWS ARE TO REMAIN
AS ARE

PLANNING

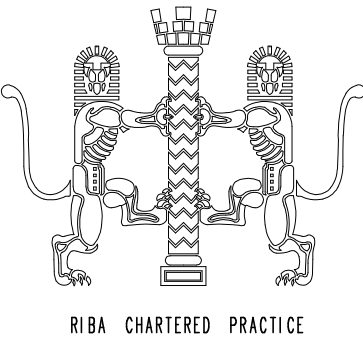

No.	Date	By	Contents
-----	------	----	----------

Revisions

Site Address	68 HIGH ST WHITWELL HITCHIN SG4 8AL
--------------	--

Job Title

GROUND FLOOR EXTENSION WITH
ADDITION OF GROUND WC

Drawing Title	PROPOSED ELEVATIONS
Scale	1:50@A1
Date	10/24
Drawn by	RCC



Alan Cox
Architects
Architectural & Planning Consultants
TEL: 020 - 8440 - 7777
Web: coxassociates.co.uk

Org.No.	563224-005
Rev.	C