



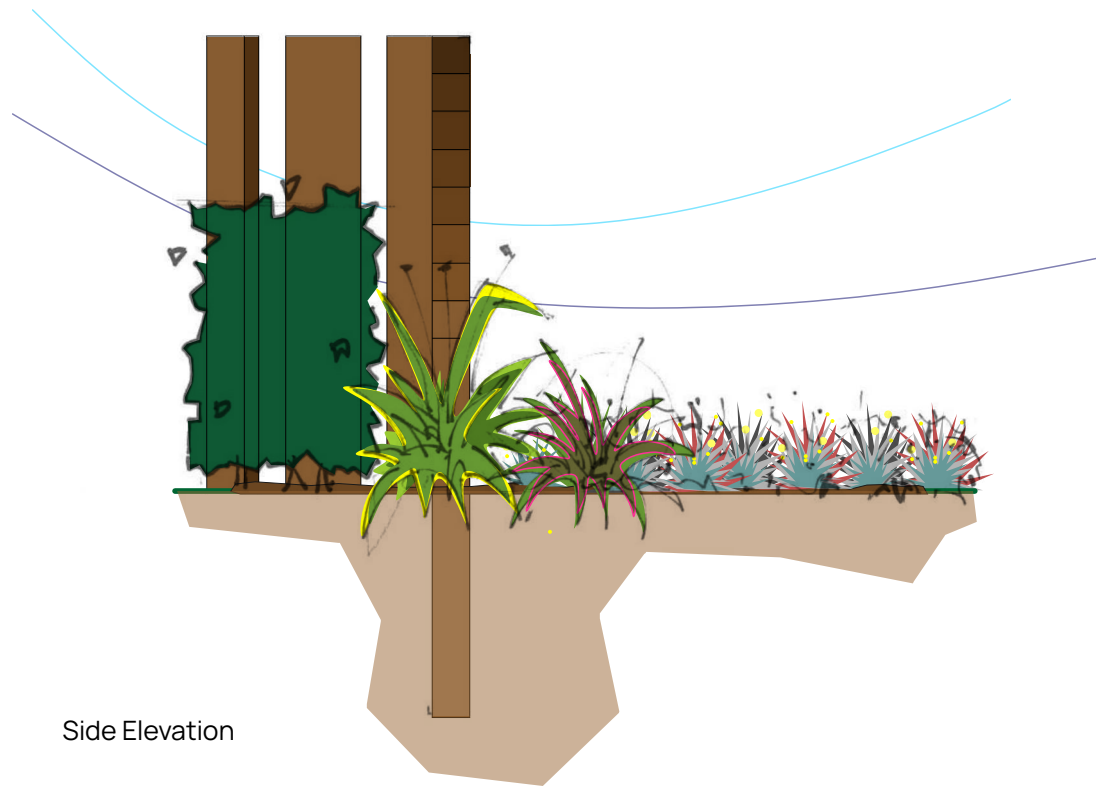


Side Elevation

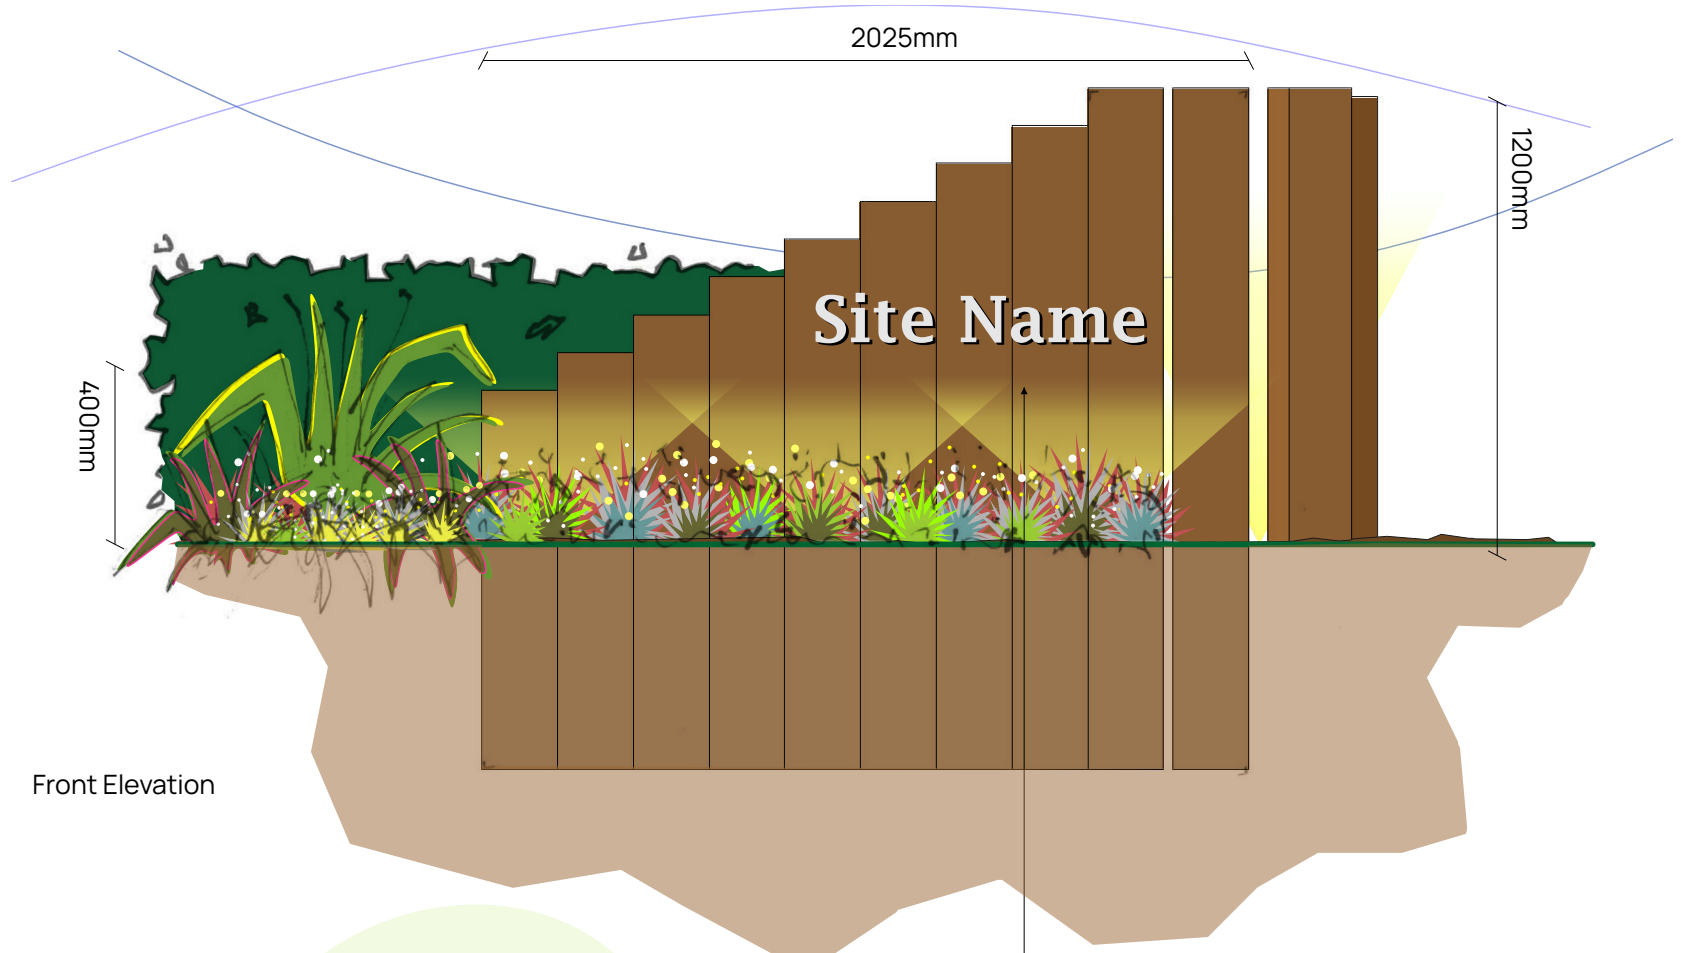

Front Elevation

Plan

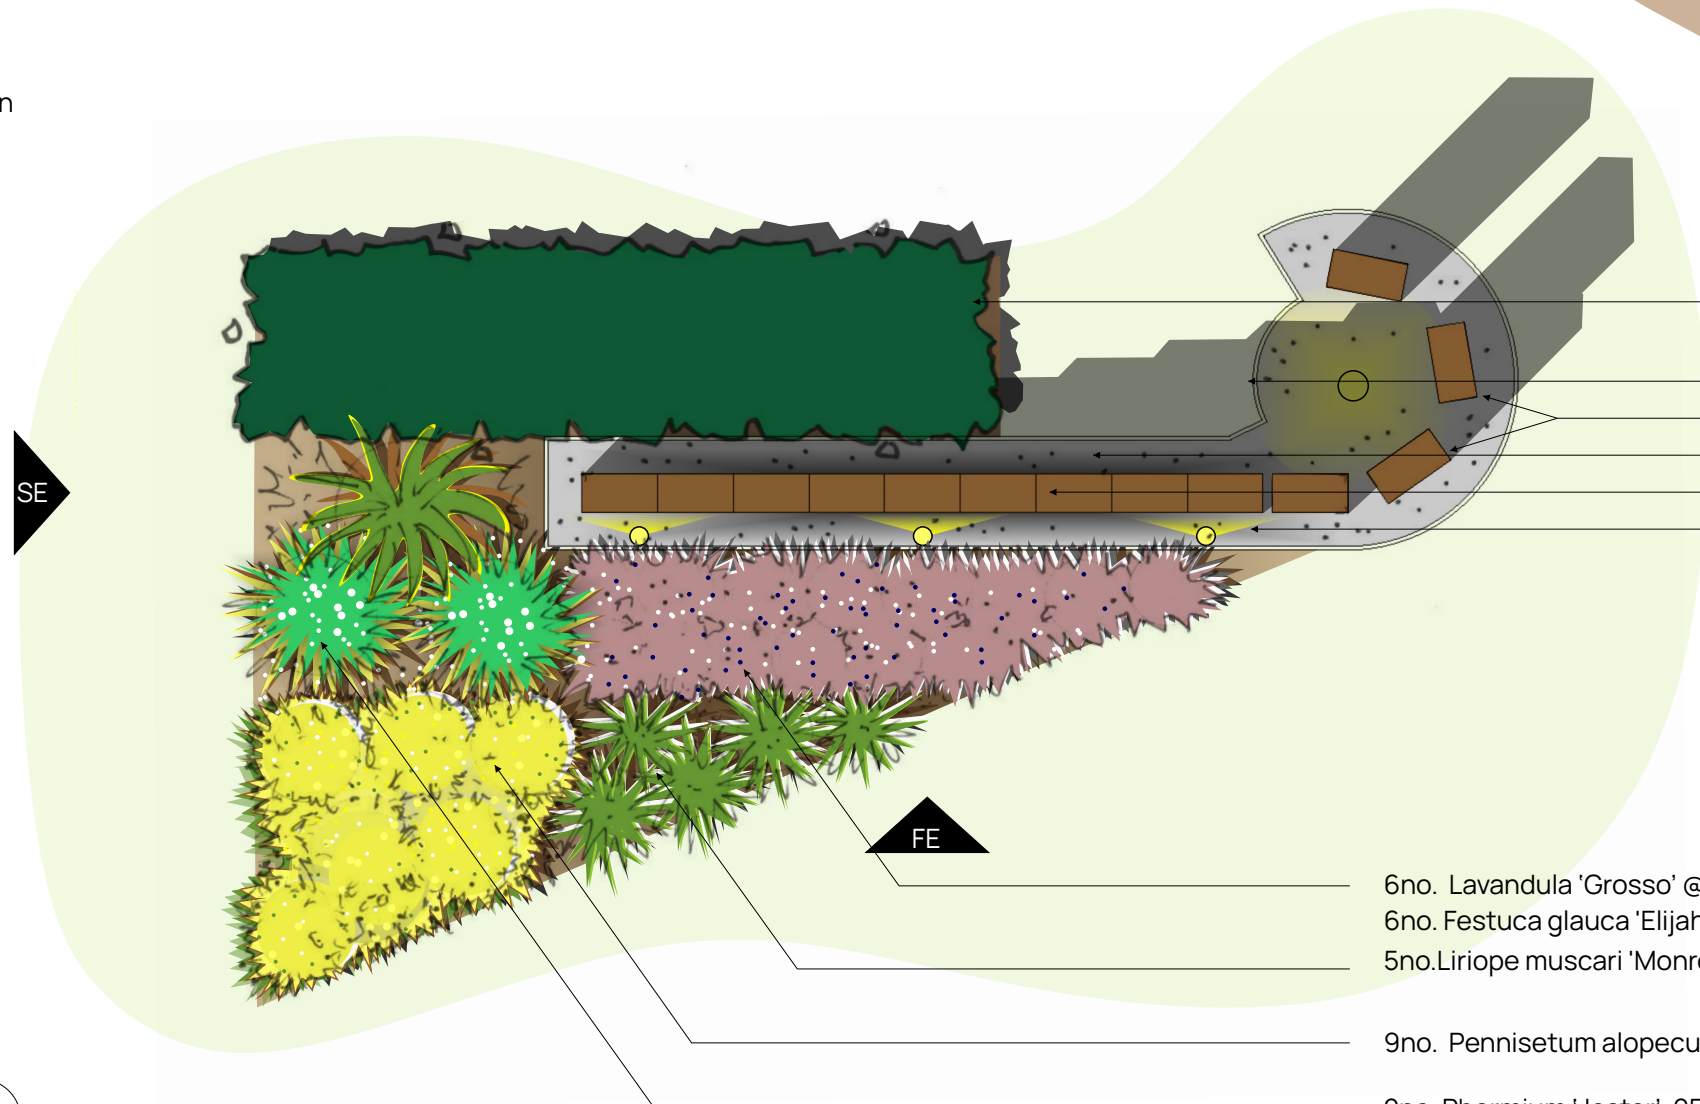

Machine cut metal site name, circa 150-200 high fixed to sit proud of timber posts to emphasise shadow behind. Details/wording to be agreed with Barratt Homes.

2.0m length instant hedging - Suggested species: Photinia Red Robin 'Compacta' (600-700mm high). Uplighter behind timber posts to add evening interest.

100mm gravel edge. with retaining edge.
200mm x 100mm x 1800mm timber post/sleepers
Uprighters to 'Site Name'



- 6no. Lavandula 'Grosso' @ 10L &
6no. Festuca glauca 'Elijah Blue' @ 5L
5no. Liriope muscari 'Monroe White' @ 5L
- 9no. Pennisetum alopecuroides 'Little Bunny' @ 5L
- 2no. Phormium 'Jester', 25L, 600-800mm high &
1no. Phormium 'Yellow Wave', 25L, 800-1000mm high to the rear.

Rev	Date	Notes	Int.	Project
A	01/04/26	Routed logo removed.	AL	Site Frontage Signage Feature
Drawing				
Landscape Concept				
Client: Barratt North Thames				
Status: Concept				
Scale: 1:20 @ A3				
Date: 01/04/2026				
Drawing Reference: GL2024 SD 01 A				
landscapelandscape institute registered practice landscapelandscape architects				