

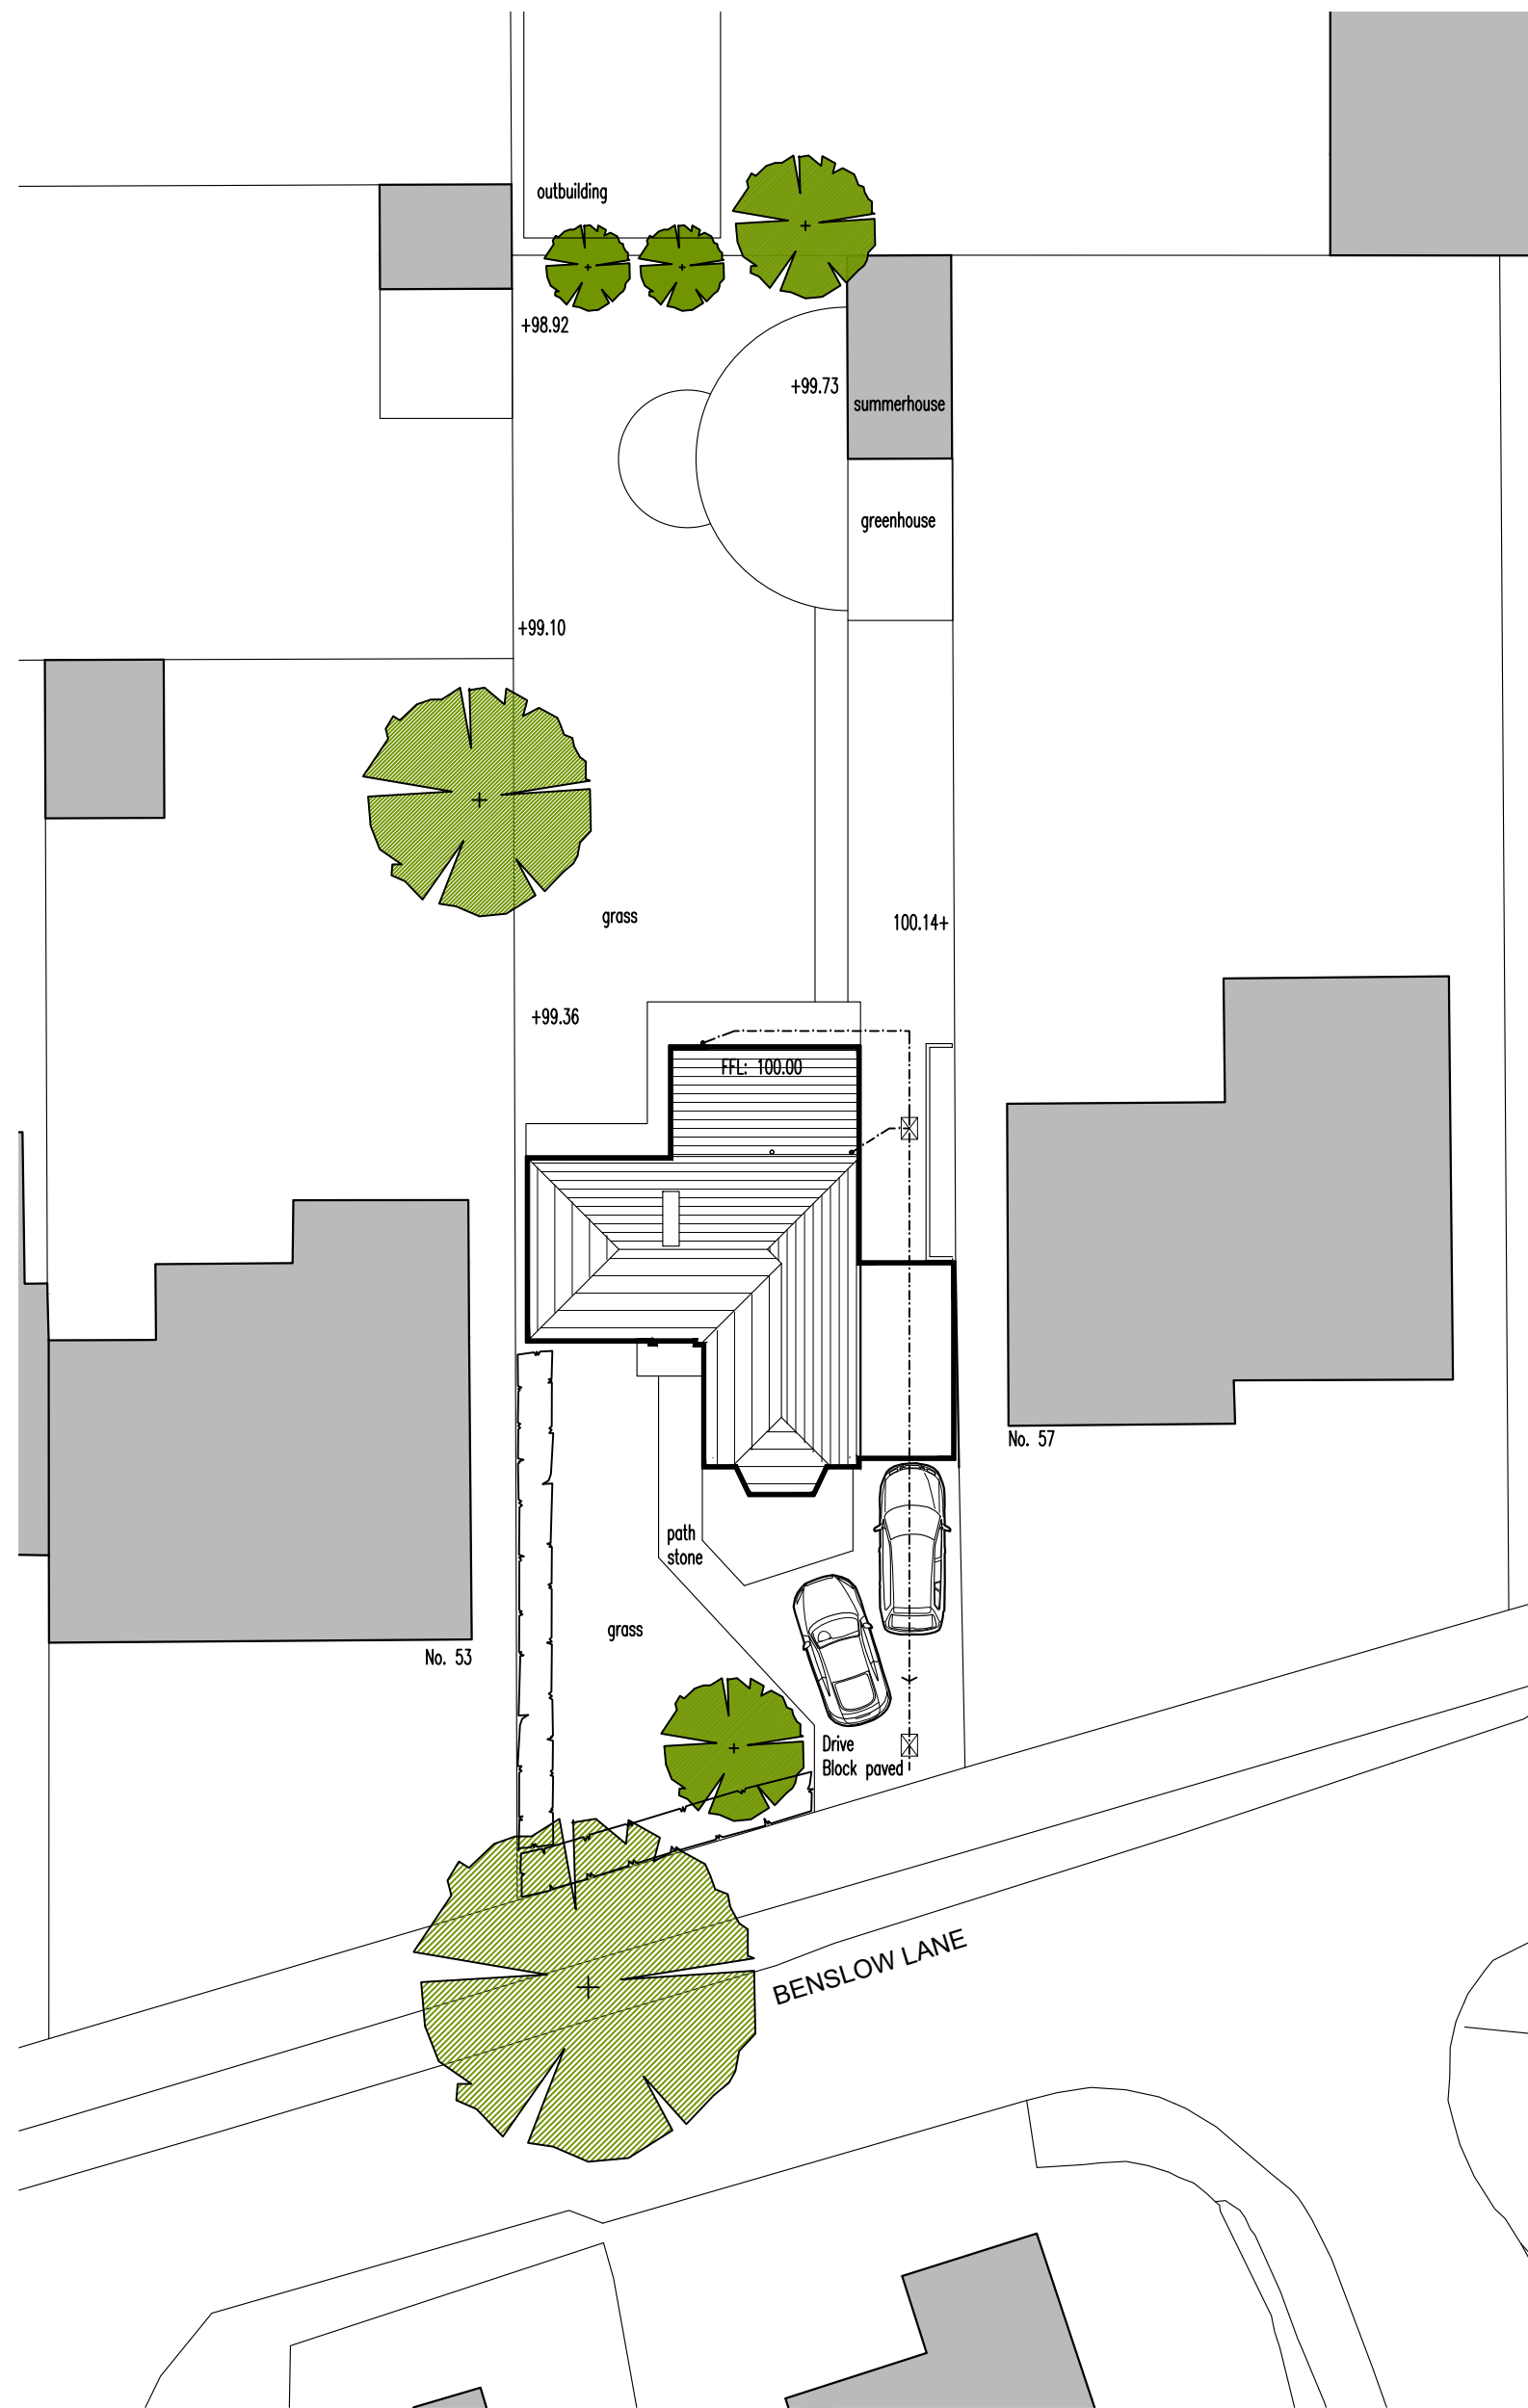


 

SITE PLAN AS EXISTING
1:200 scale

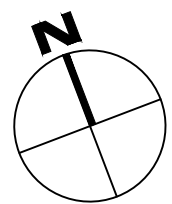

SITE PLAN AS PROPOSED
1:200 scale


ANY QUERIES REGARDING DIMENSIONS TO BE TAKEN UP WITH PENTANGLE DESIGN GROUP.

ALL DIMENSIONS OF EXISTING BUILDINGS TO BE VERIFIED ON SITE.

THIS DRAWING IS THE COPYRIGHT OF PENTANGLE DESIGN GROUP AND SHALL NOT BE IN ANY WAY USED OR REPRODUCED WITHOUT THEIR PRIOR WRITTEN CONSENT.

NOTES

NOTE. Site plans prepared based on OS data and on-site observations

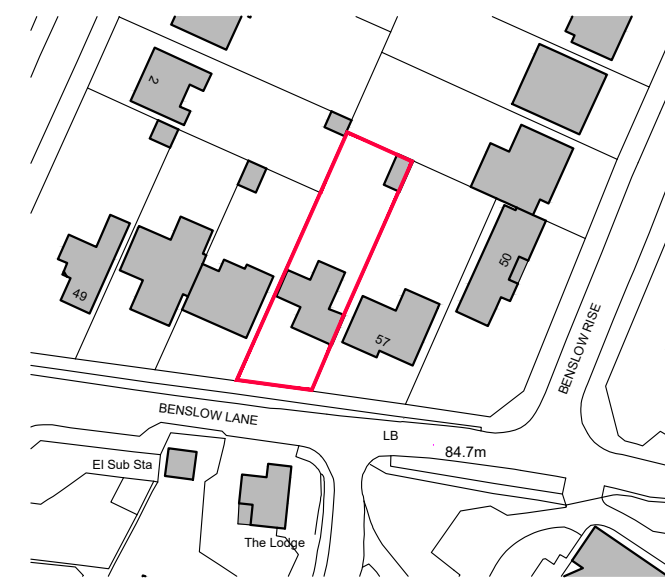


Ordnance Survey, (c) Crown Copyright 2025. All rights reserved. Licence number 100022432



Scale 1:1250

LOCATION PLAN

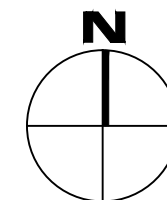

PLANNING

PENTANGLE

DESIGN GROUP

SUITE 1, 21 BANCROFT HITCHIN HERTS SG5 1JW

TEL(01462) 431133

E:PDG@PENTANGLEDESIGN.CO.UK

JOB TITLE

Proposed Extensions and Alterations
55 Benslow Lane, Hitchin

DRAWING TITLE

LOCATION PLAN and SITE PLANS

SCALE 1:200 / 1:1250	DRAWING NUMBER	REVISION
DATE Aug '25		
Sheet A2		
JOB NUMBER 3957	01	G

ARCHITECTS & INTERIOR DESIGNERS