




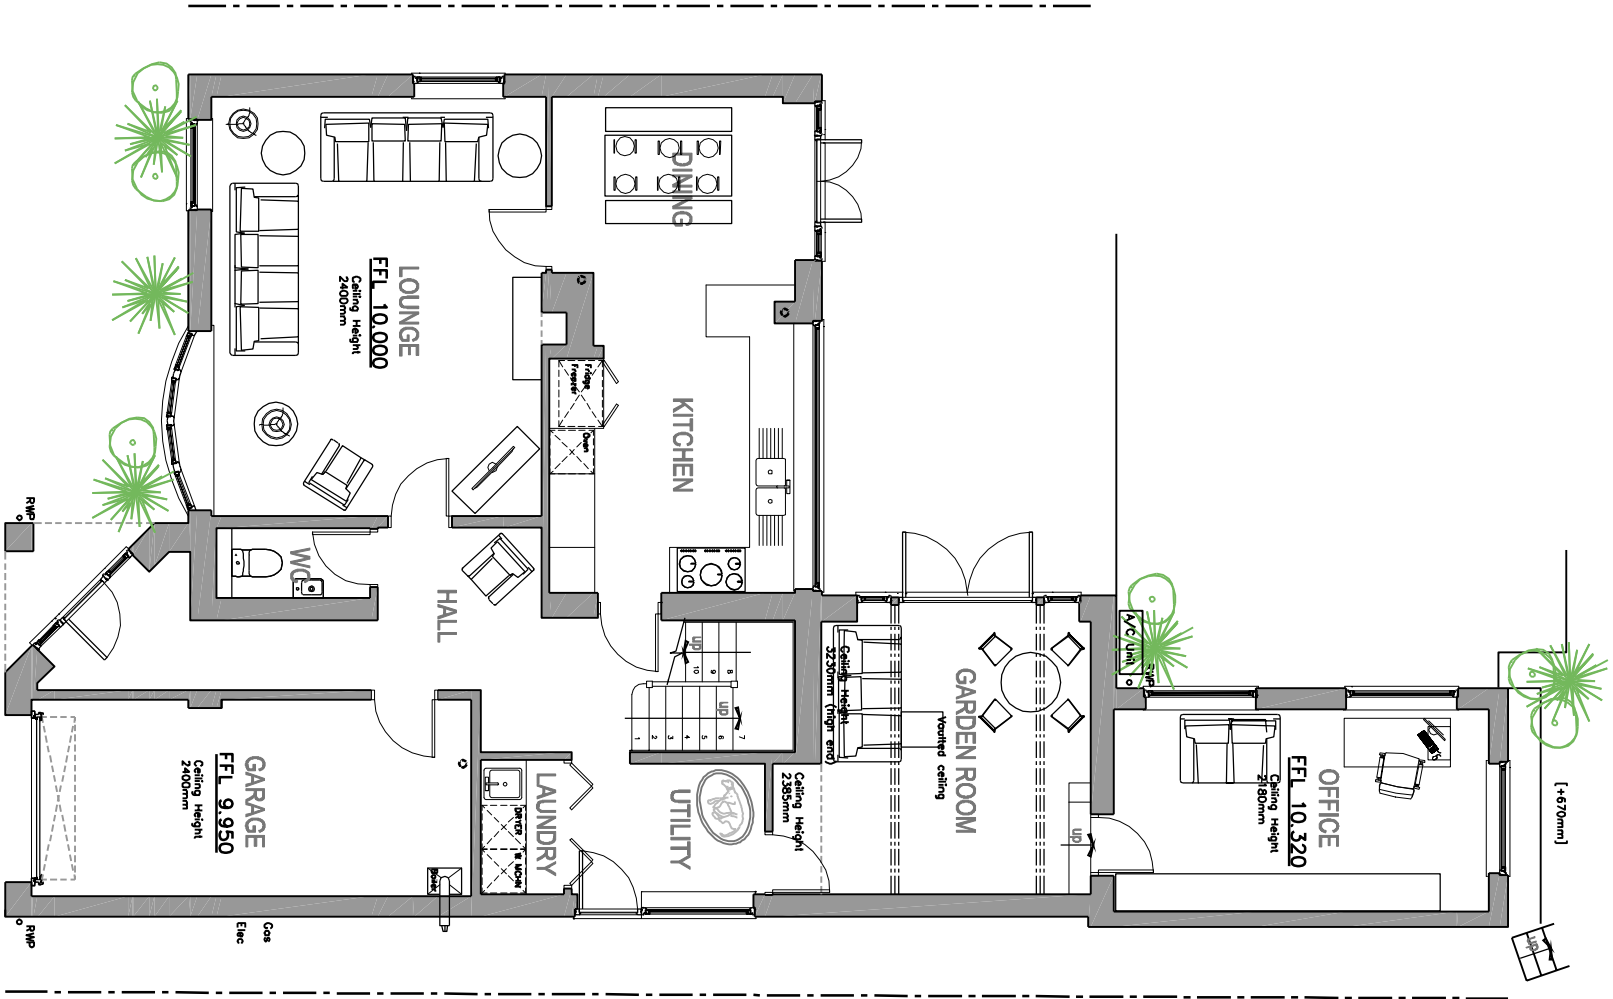


EXISTING GROUND FLOOR
GENERAL ARRANGEMENT PLAN

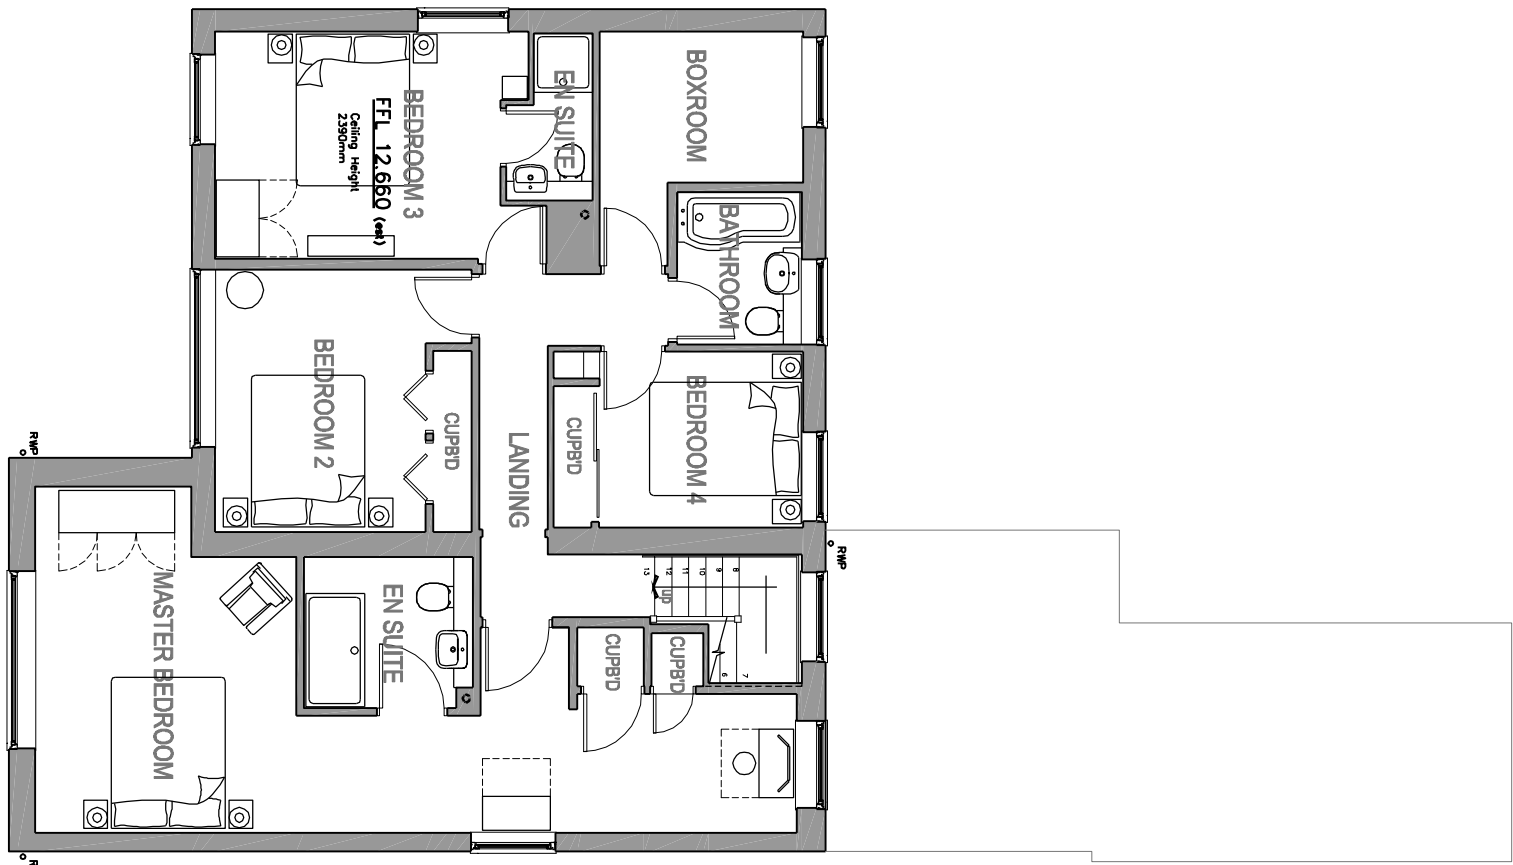


EXISTING FIRST FLOOR
GENERAL ARRANGEMENT PLAN

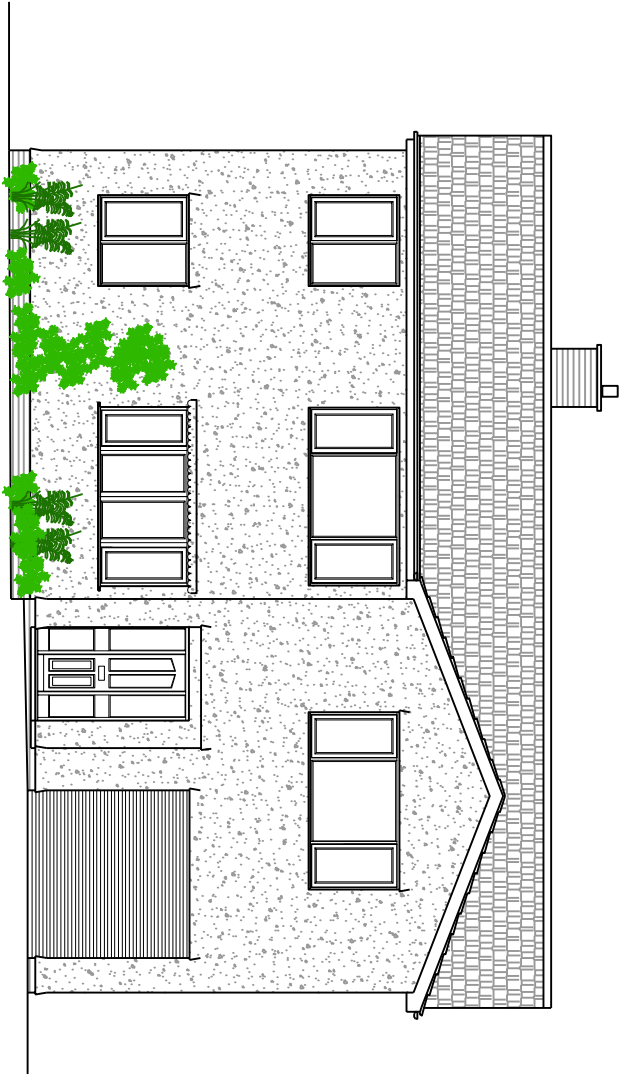


L-01 EXISTING FRONT ELEVATION
01 SCALE 1/100

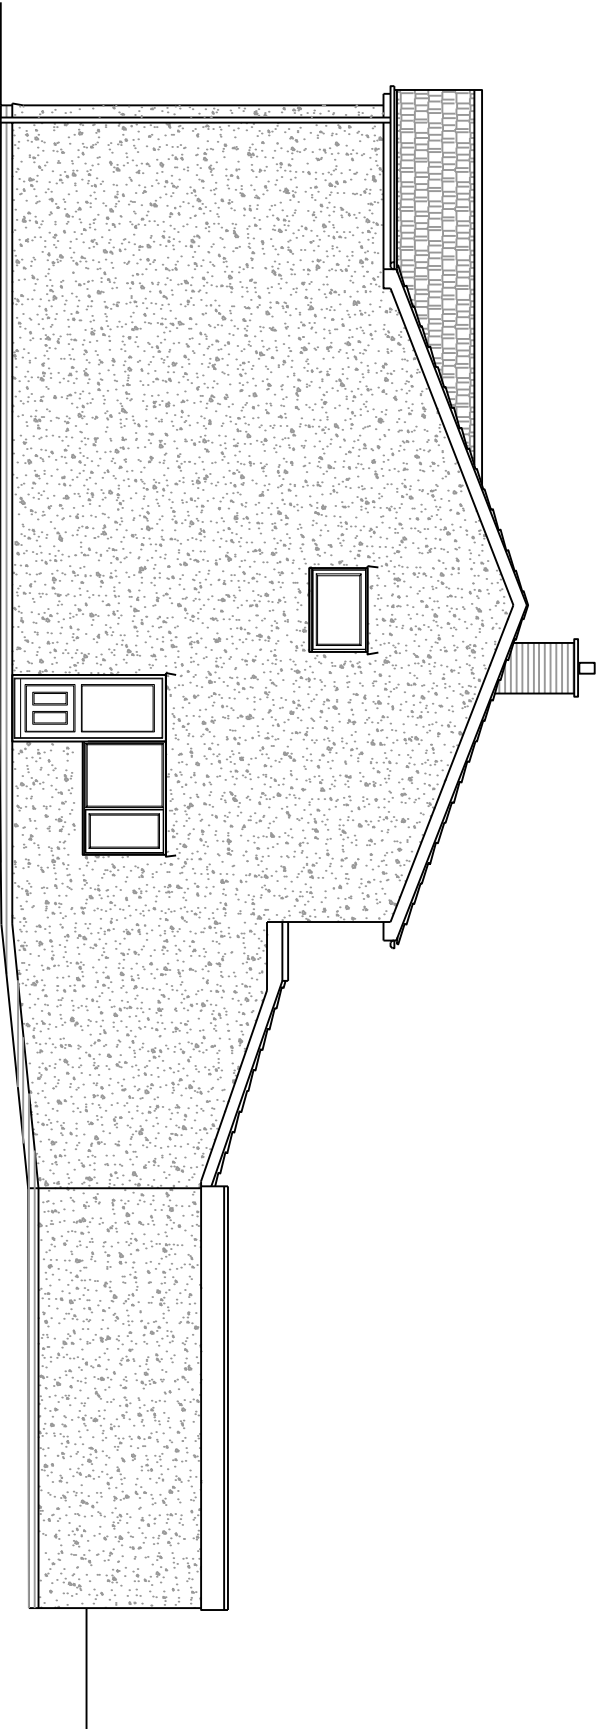



L-01 EXISTING SIDE ELEVATION
02 SCALE 1/100

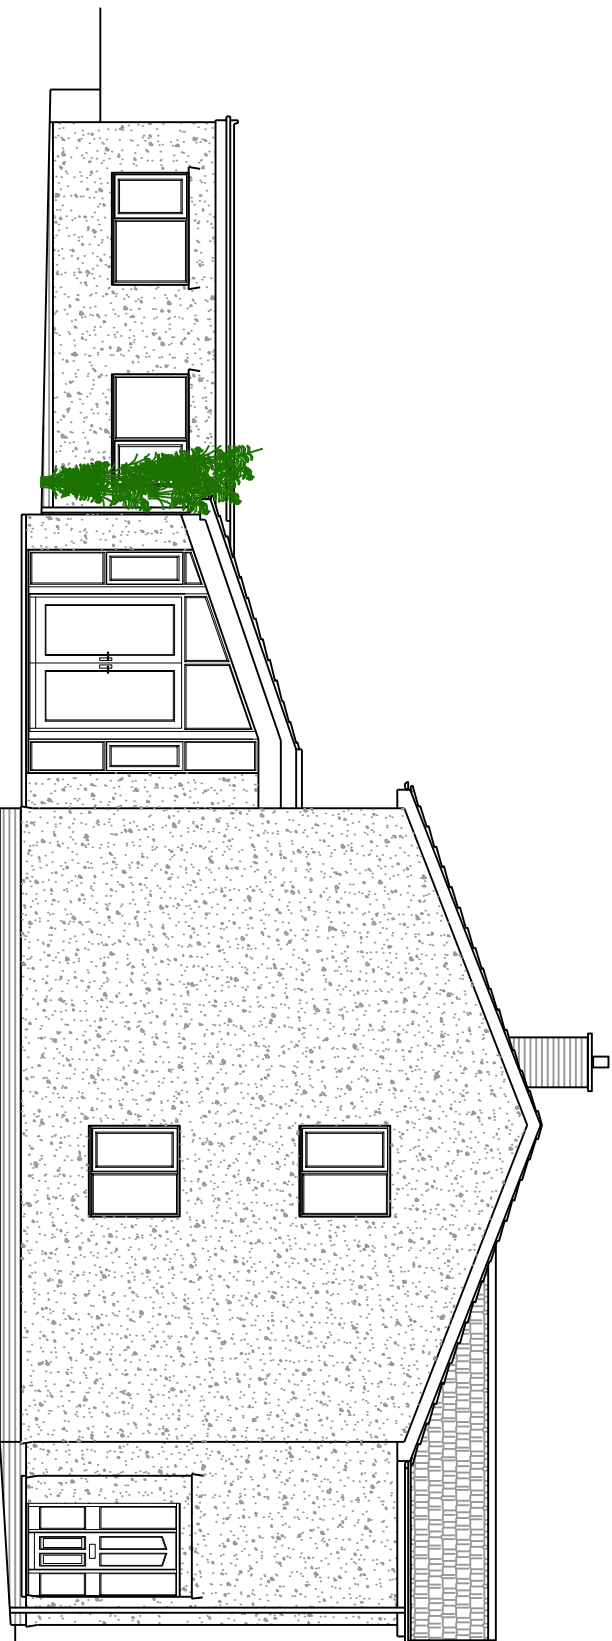

L-01 EXISTING SIDE ELEVATION
03 SCALE 1/100

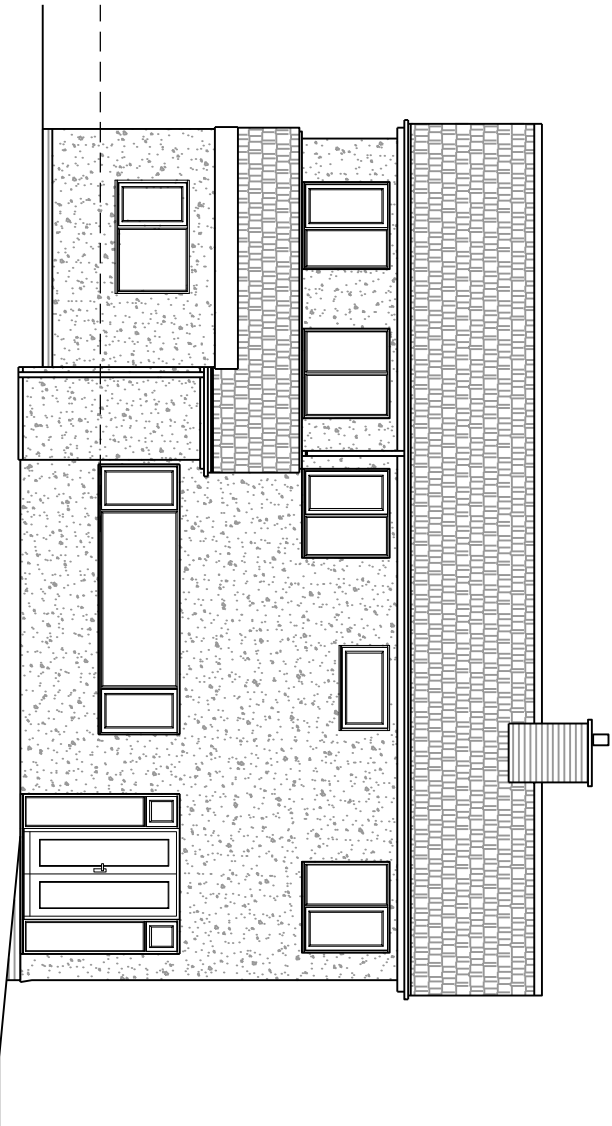



L-01 EXISTING REAR ELEVATION
04 SCALE 1/100

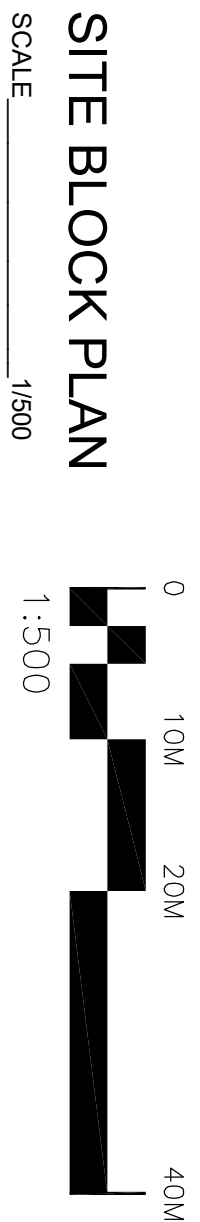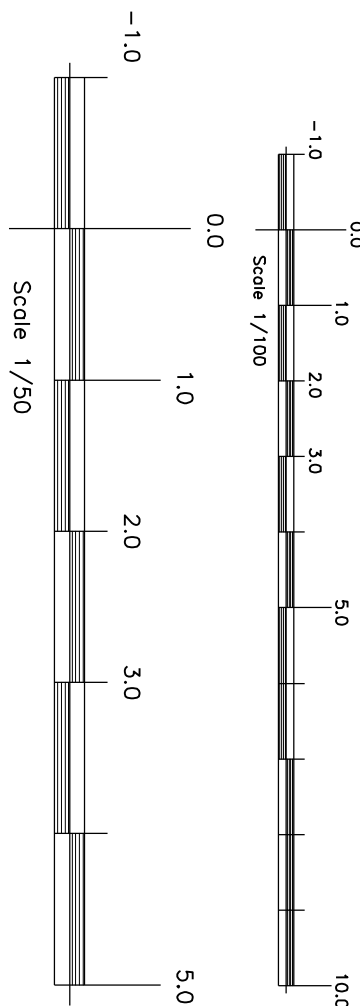

SITE BLOCK PLAN
SCALE 1/500



SITE LOCATION PLAN
SCALE 1/1250

 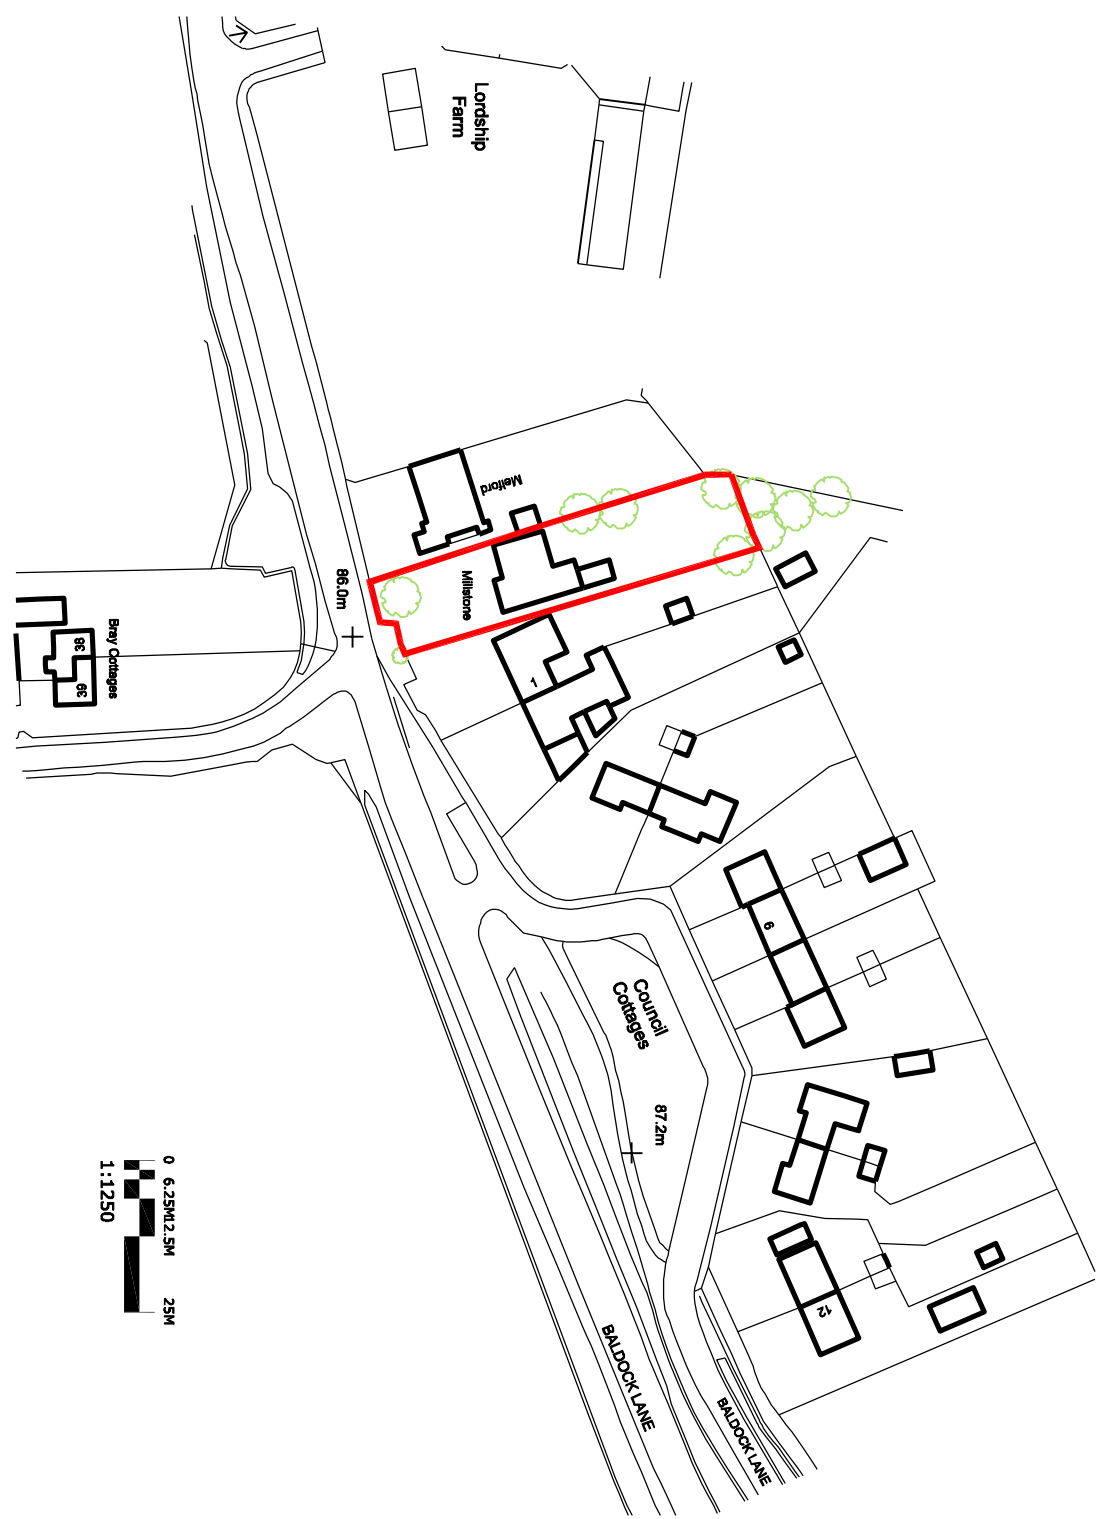

© Crown Copyright and Database Rights 2015
Reproduction in whole or in part is prohibited
without the prior permission of Ordnance Survey.
Drawing produced from OS MasterMap Data purchased
from Stanfords 24/08/15 with a 12 month licence.
Stanfords OS Partner Licence 100035409

THIS DRAWING & ANY DESIGN THEREON IS THE COPYRIGHT OF DB SHARP AND SONS LTD AND MUST NOT BE REPRODUCED WITHOUT THEIR WRITTEN CONSENT.

ALL DIMENSIONS AND LEVELS ARE SUBJECT TO A THOROUGH AND COMPREHENSIVE SURVEY OF THE SITE PRIOR TO THE COMMENCEMENT OF ANY WORKS.

ALL SIZES OF STRUCTURAL COMPONENTS ARE TO BE DETERMINED BY A STRUCTURAL ENGINEER.

ELECTRICAL INSTALLATION OR MODIFICATION MATERIALS AND WORKMANSHIP SHALL COMPLY WITH THE LATEST EDITIONS OF THE RELEVANT BRITISH STANDARDS AND CODES AND ARE TO BE IN ACCORDANCE WITH THE REQUIREMENTS OF THE ELECTRICAL INSTALLATION REGULATIONS 2018 (EIR 2018) AND THE LOCAL ELECTRICITY SUPPLY AUTHORITY (BRITISH TELECOM) THE BUILDING REGULATIONS LATEST AMENDMENTS.

PLEASE NOTE ELECTRICAL CONTRACTORS MUST BE MEMBERS OF THE NATIONAL INSPECTION COUNCIL FOR ELECTRICAL INSTALLATION (NICEIC) OR THE ELECTRICAL CONTRACTORS ASSOCIATION (ECSA) OR THE ELECTRICAL CONTRACTORS ASSOCIATION (ECSA).

MECHANICAL INSTALLATION OR MODIFICATION INCLUDING HEATING & HOT WATER SHALL COMPLY WITH THE LATEST EDITIONS OF THE RELEVANT BRITISH STANDARDS AND CODES AND ARE TO BE IN ACCORDANCE WITH THE REQUIREMENTS OF THE BUILDING REGULATIONS 2010 (BR 2010) AND THE LOCAL WATER COMPANY BYLAWS. THE CRIBS GUIDE AND C OF PS, THE CURRENT BS SPECIFICATION, IN ADDITION THEY MUST COMPLY WITH THE AND ALL NATIONAL AND LOCAL REGULATIONS.

ALL WORKS ARE TO COMPLY WITH THE LATEST REVISION OF THE BRITISH STANDARDS.

THE CLIENT OR APPOINTING AGENT SHOULD ADVISE OF ANY KNOWN BURIED SERVICES AND DRAINAGE LOCATION OR RESTRICTIVE COVENANTS.

THIS DRAWING SHOULD BE READ IN CONJUNCTION WITH ALL PLANS AND SPECIFICATIONS AND ANY OTHER DOCUMENTS REFERRED TO IN THIS DRAWING. IT IS THE RESPONSIBILITY OF THE CLIENT TO PROVIDE ALL NECESSARY INFORMATION FROM THIS DRAWING EXCEPT FOR PLANNING PURPOSES.

CDM Regulations 2015 : Designers' Notes on Significant Residual Risks

1.

These notes relate solely to information shown on this drawing. Only significant risks which are considered to be unusual, or unlikely to be obvious to a competent contractor or other designer will be highlighted. This information may be subject to revision as the design develops.

Refer also to Drawings			
VERIFICATION STATUS	Verified By	Date	
INFO/DESIGN		Neil	Aug 18
PLANNING			
BUILDING CONTROL			
CONSTRUCTION			

No	Revision	Date	Drn	Chkd



DB SHARP & SONS LIMITED

& SONS LIMITED

DB SHARP & SONS LIMITED		Project Title	
Drawn By	Mr and Mrs Smith	Project Title	Millstone House, Baldock Lane, Willian
Extension & Alterations		Project Title	etchnorth Garden City, Hertfordshire SG6 2AR
Scale @ A1	1/100	Project Title	Existing General Arrangement Plans and
Date	October 2023	Project Title	Existing
Drawn By	JAB	Project Title	
Checked		Project Title	
File		Project Title	

DB SHARP & SONS LIMITED
Tel: 01462 672359
E mail: jabe@dbsharpandsons.co.uk www.dbsharpandsons.com