





Existing Front Elevation

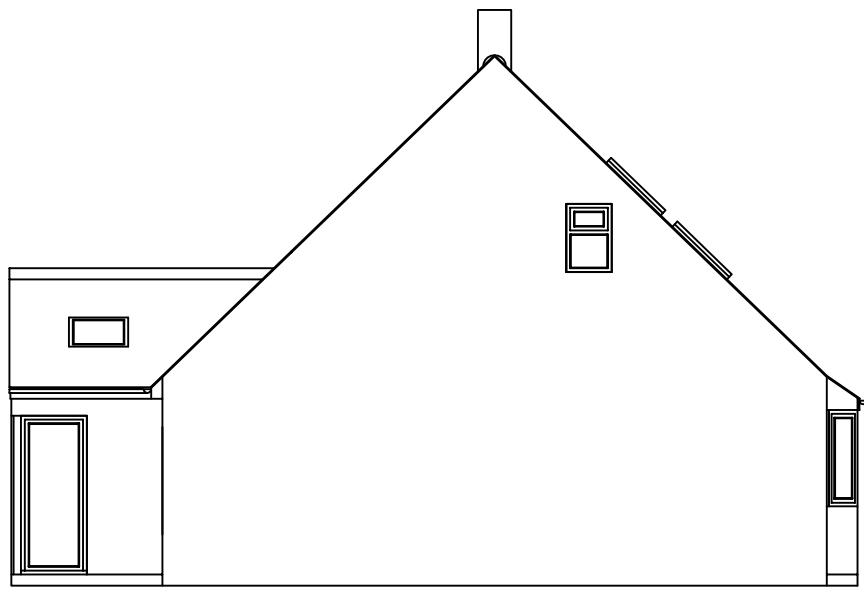


Existing Side Elevation

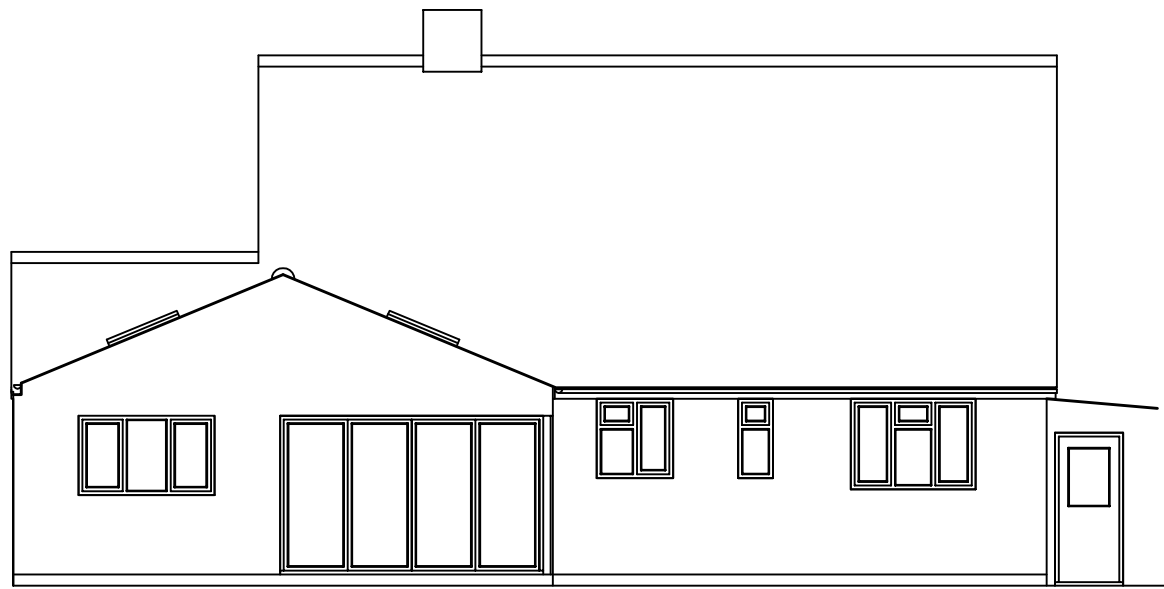

Existing Rear Elevation




Existing Side Elevation

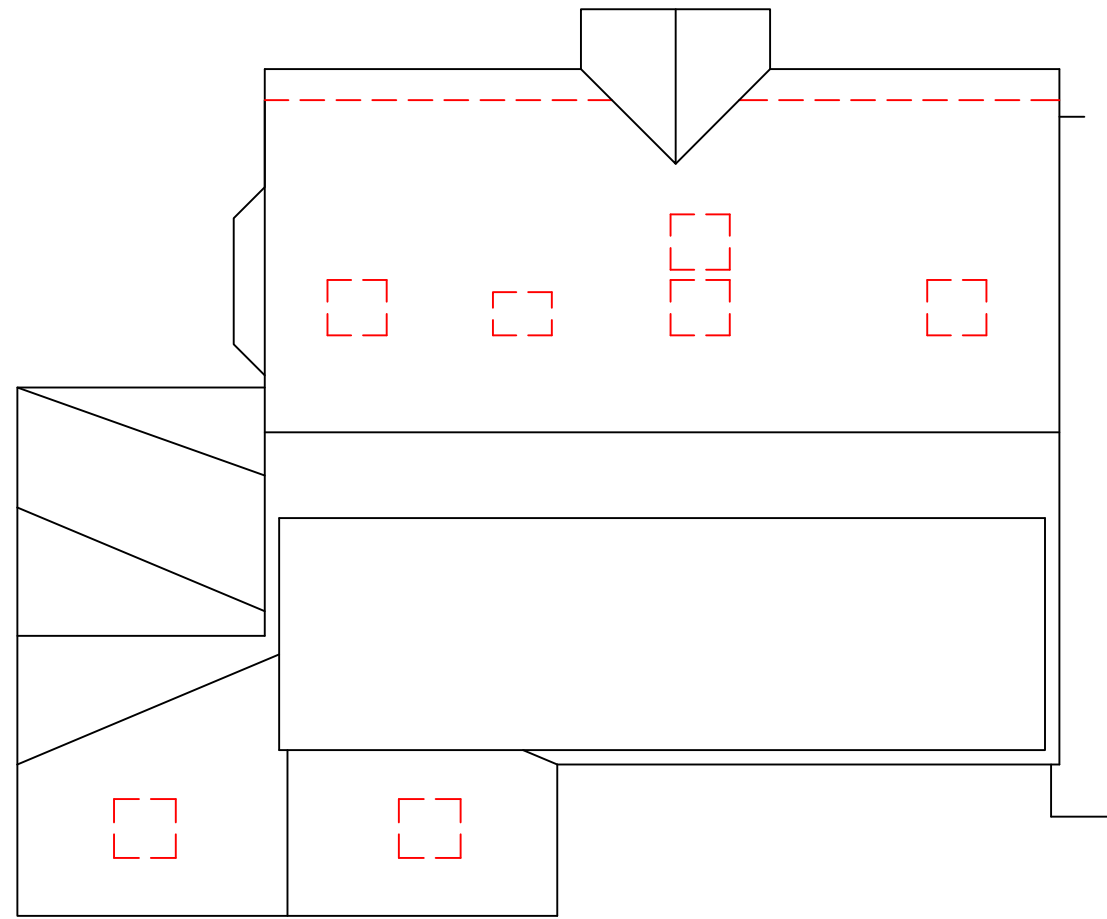

Roof Plan




Proposed Front Elevation

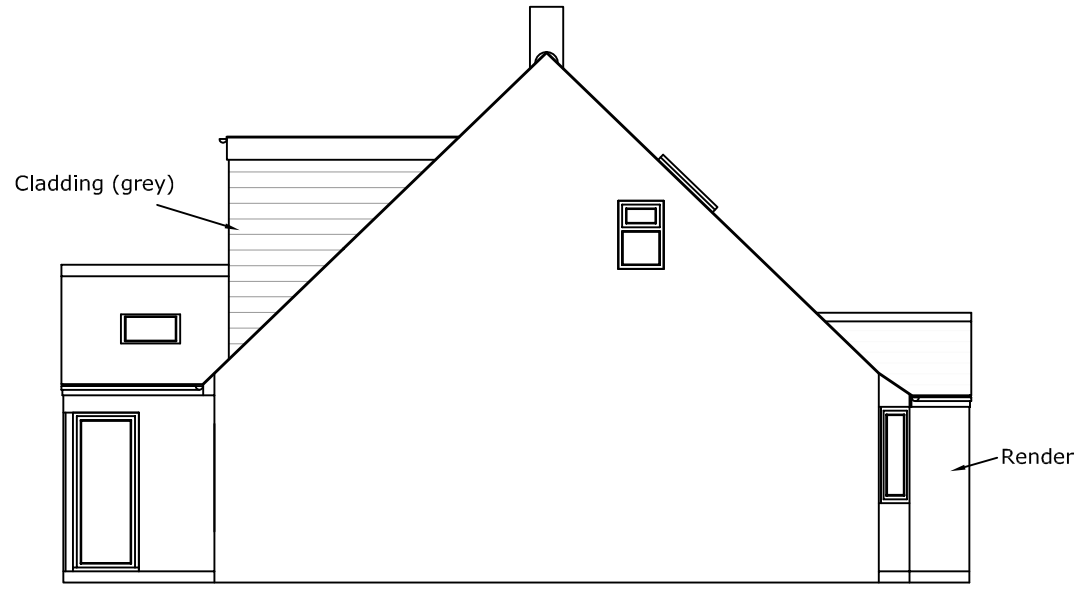


Proposed Side Elevation




Proposed Rear Elevation

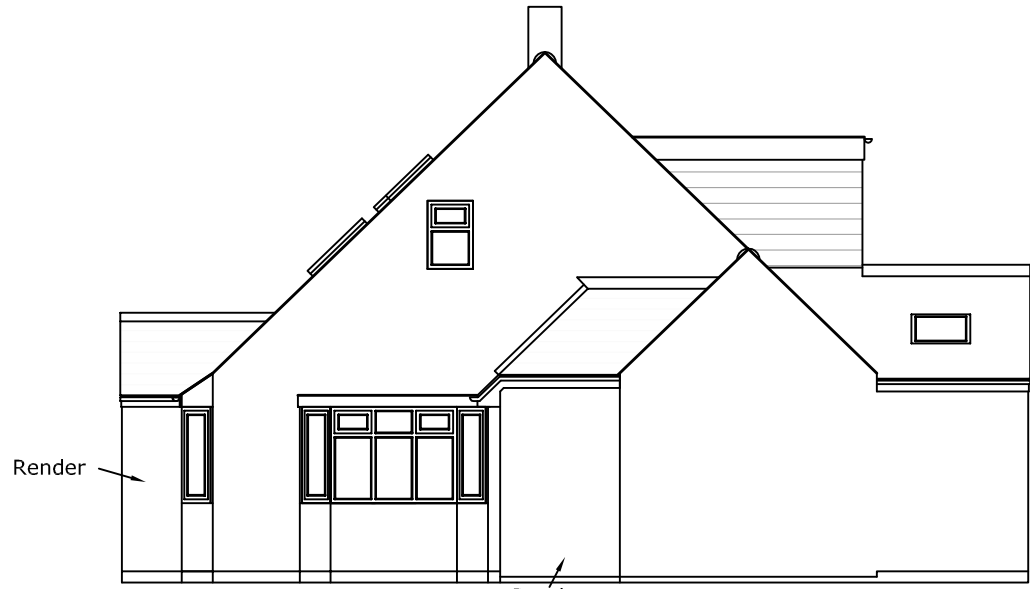



Proposed Side Elevation

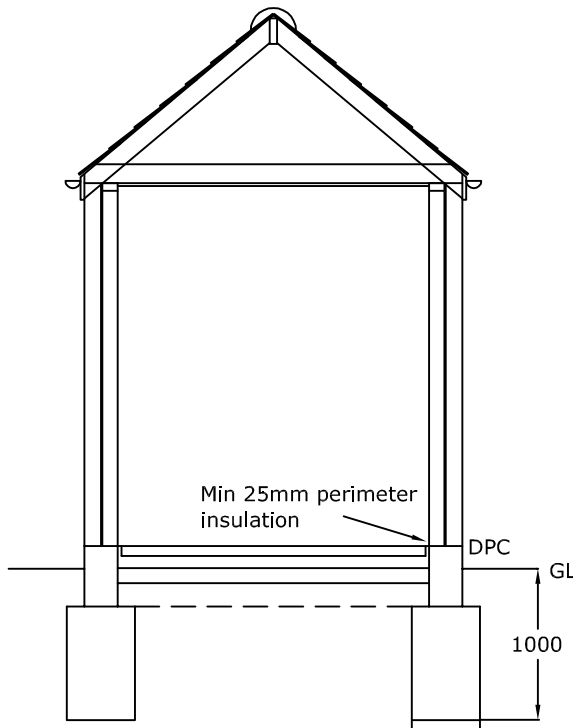


Section

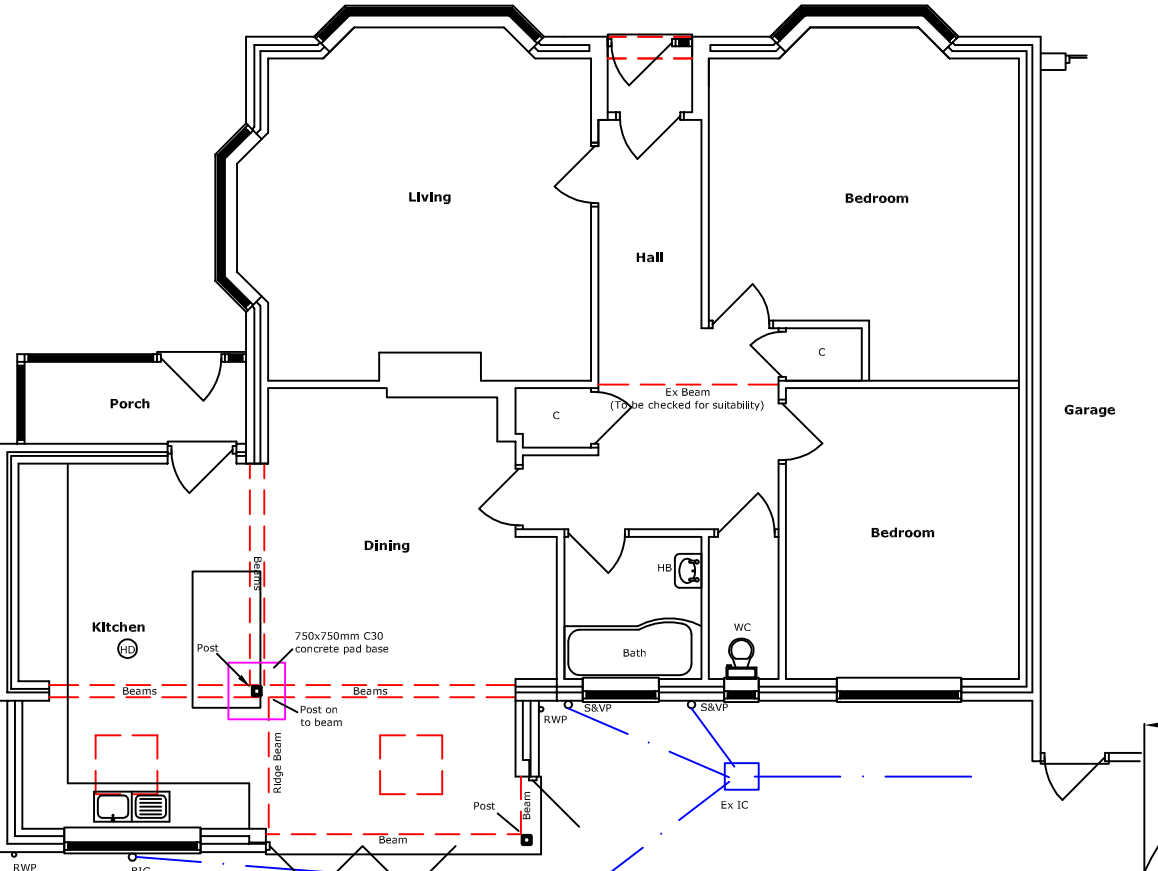


Existing Floor Plan

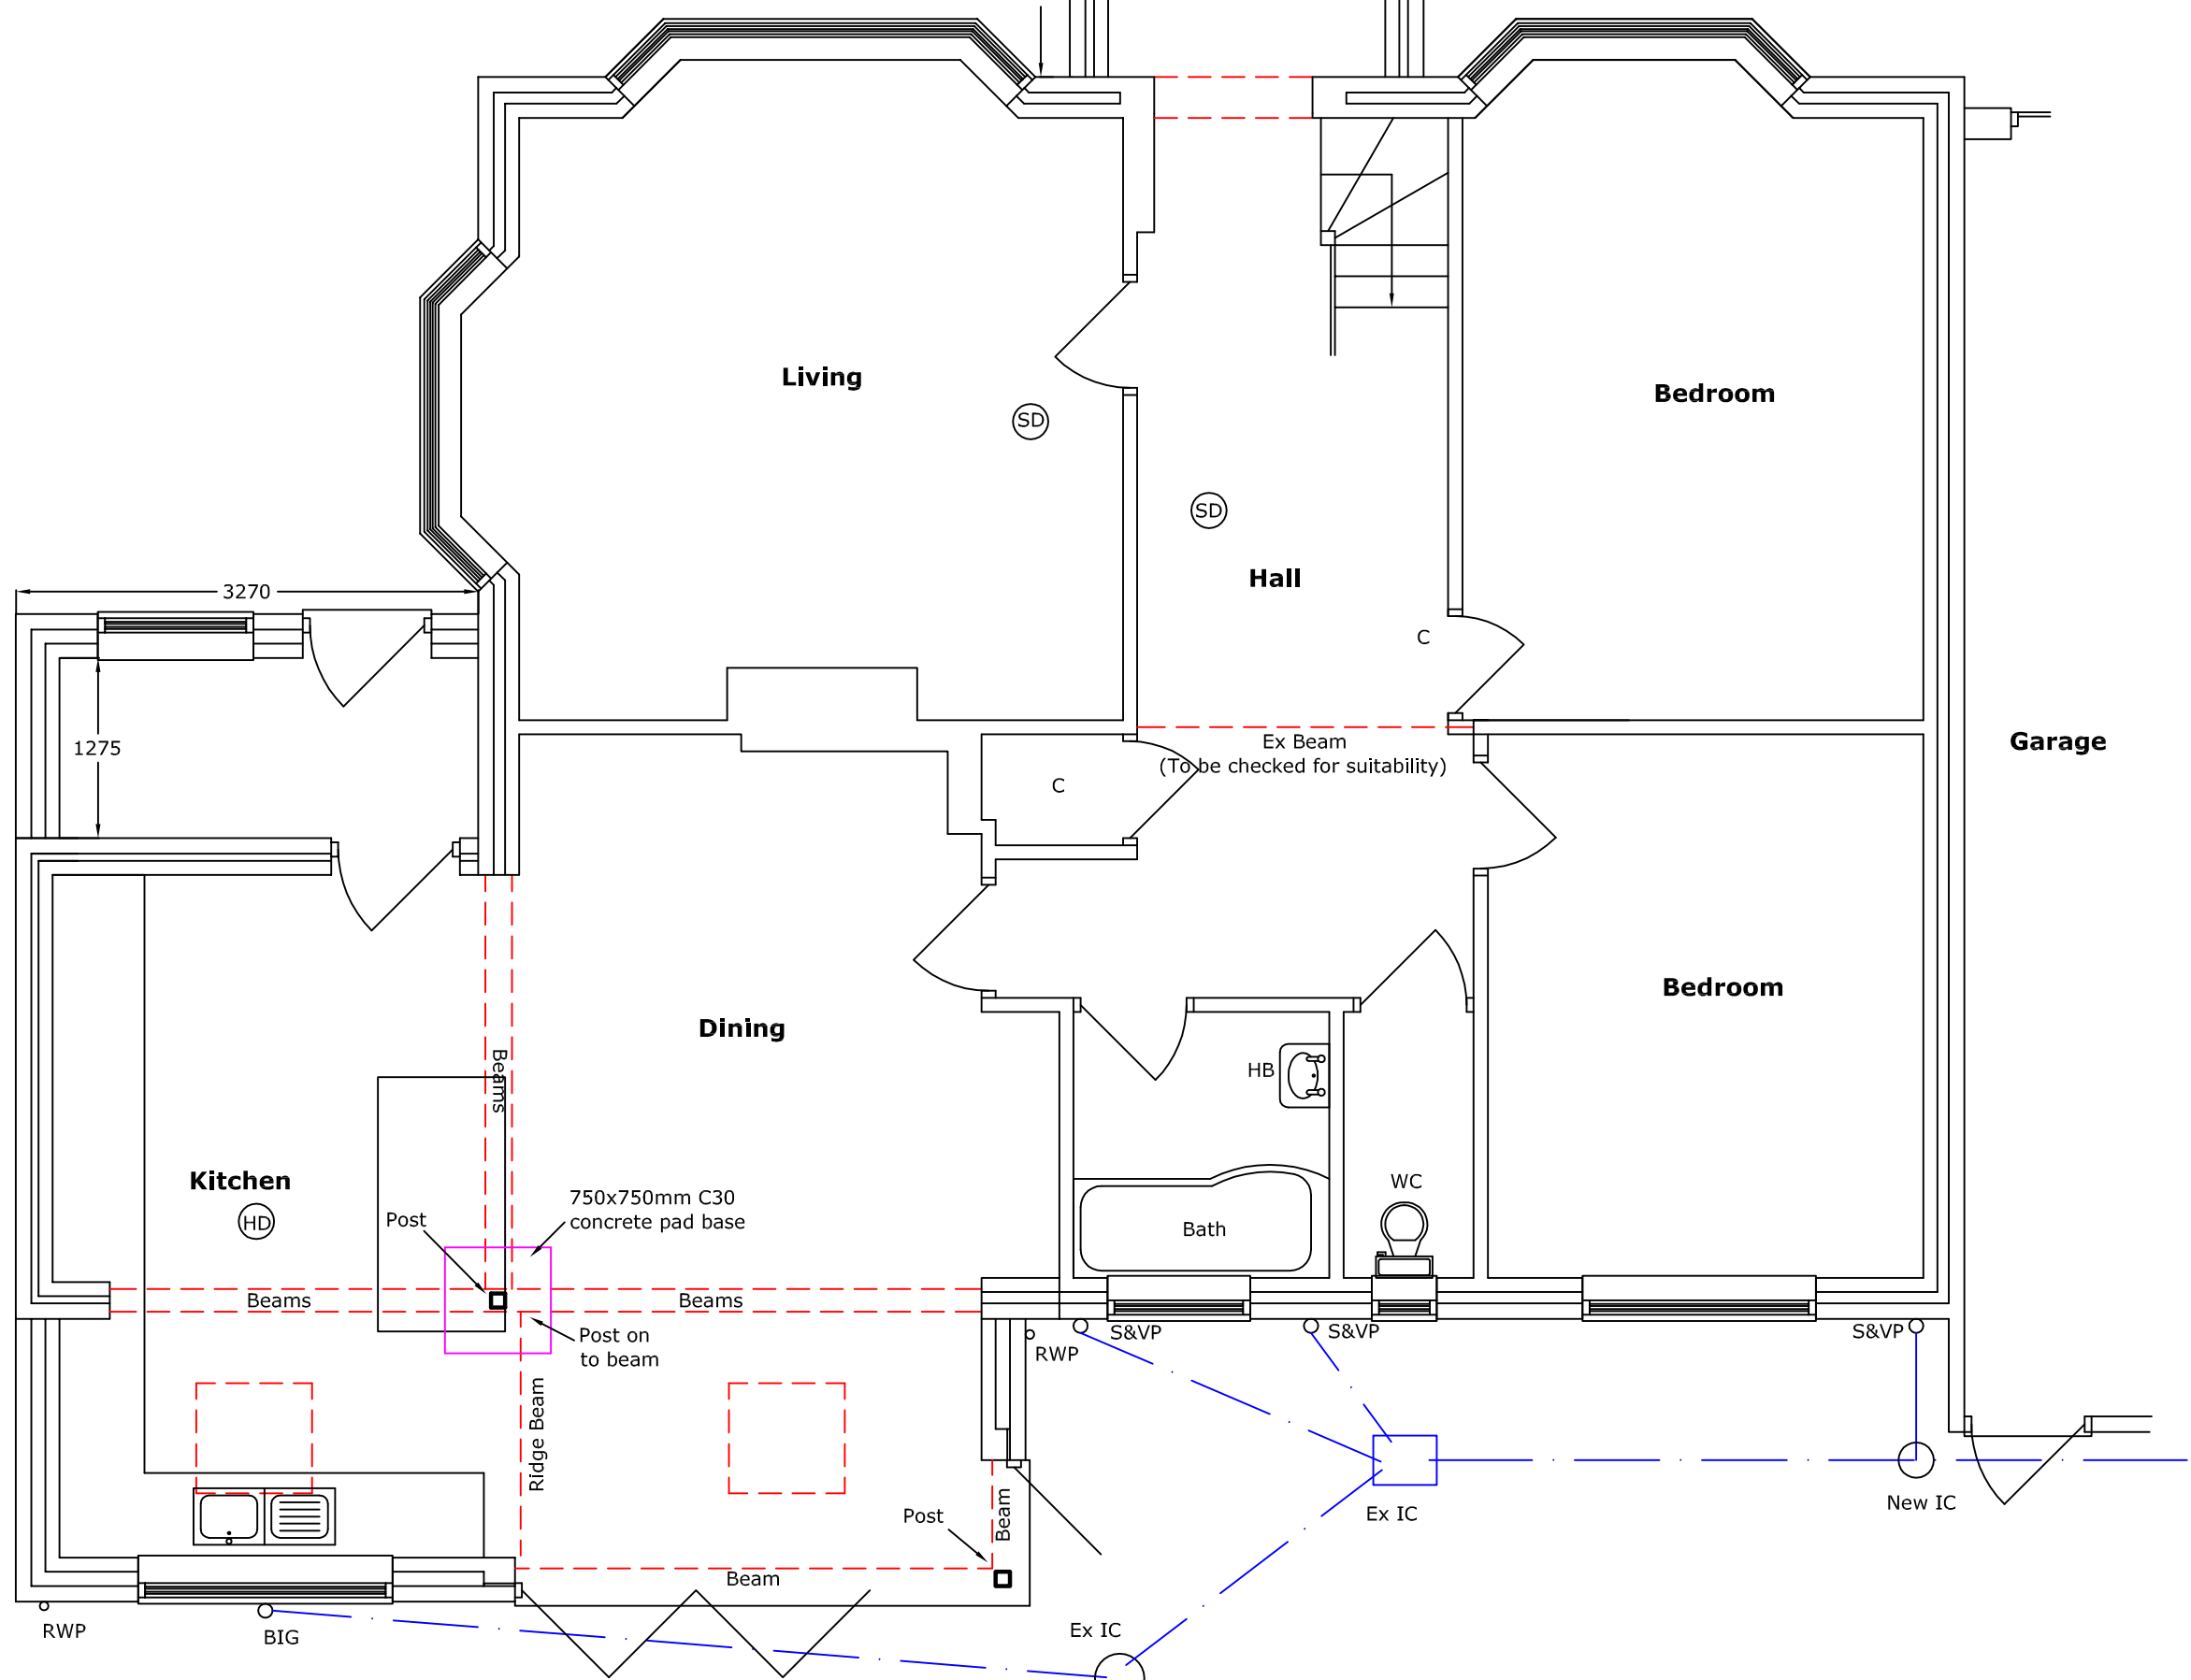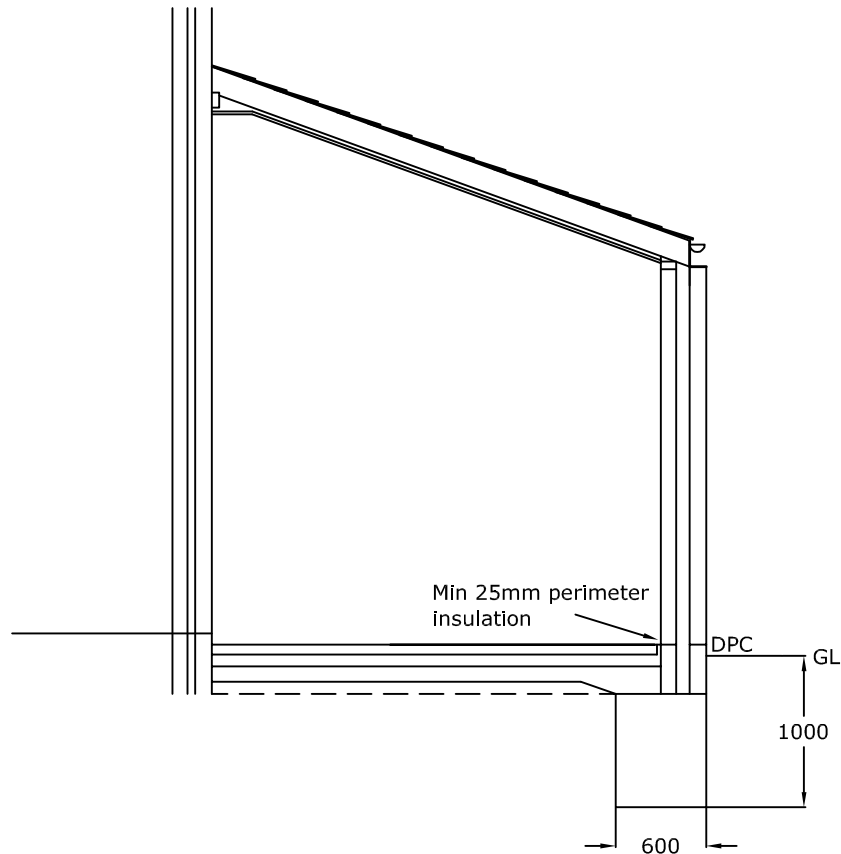

Proposed Ground Floor

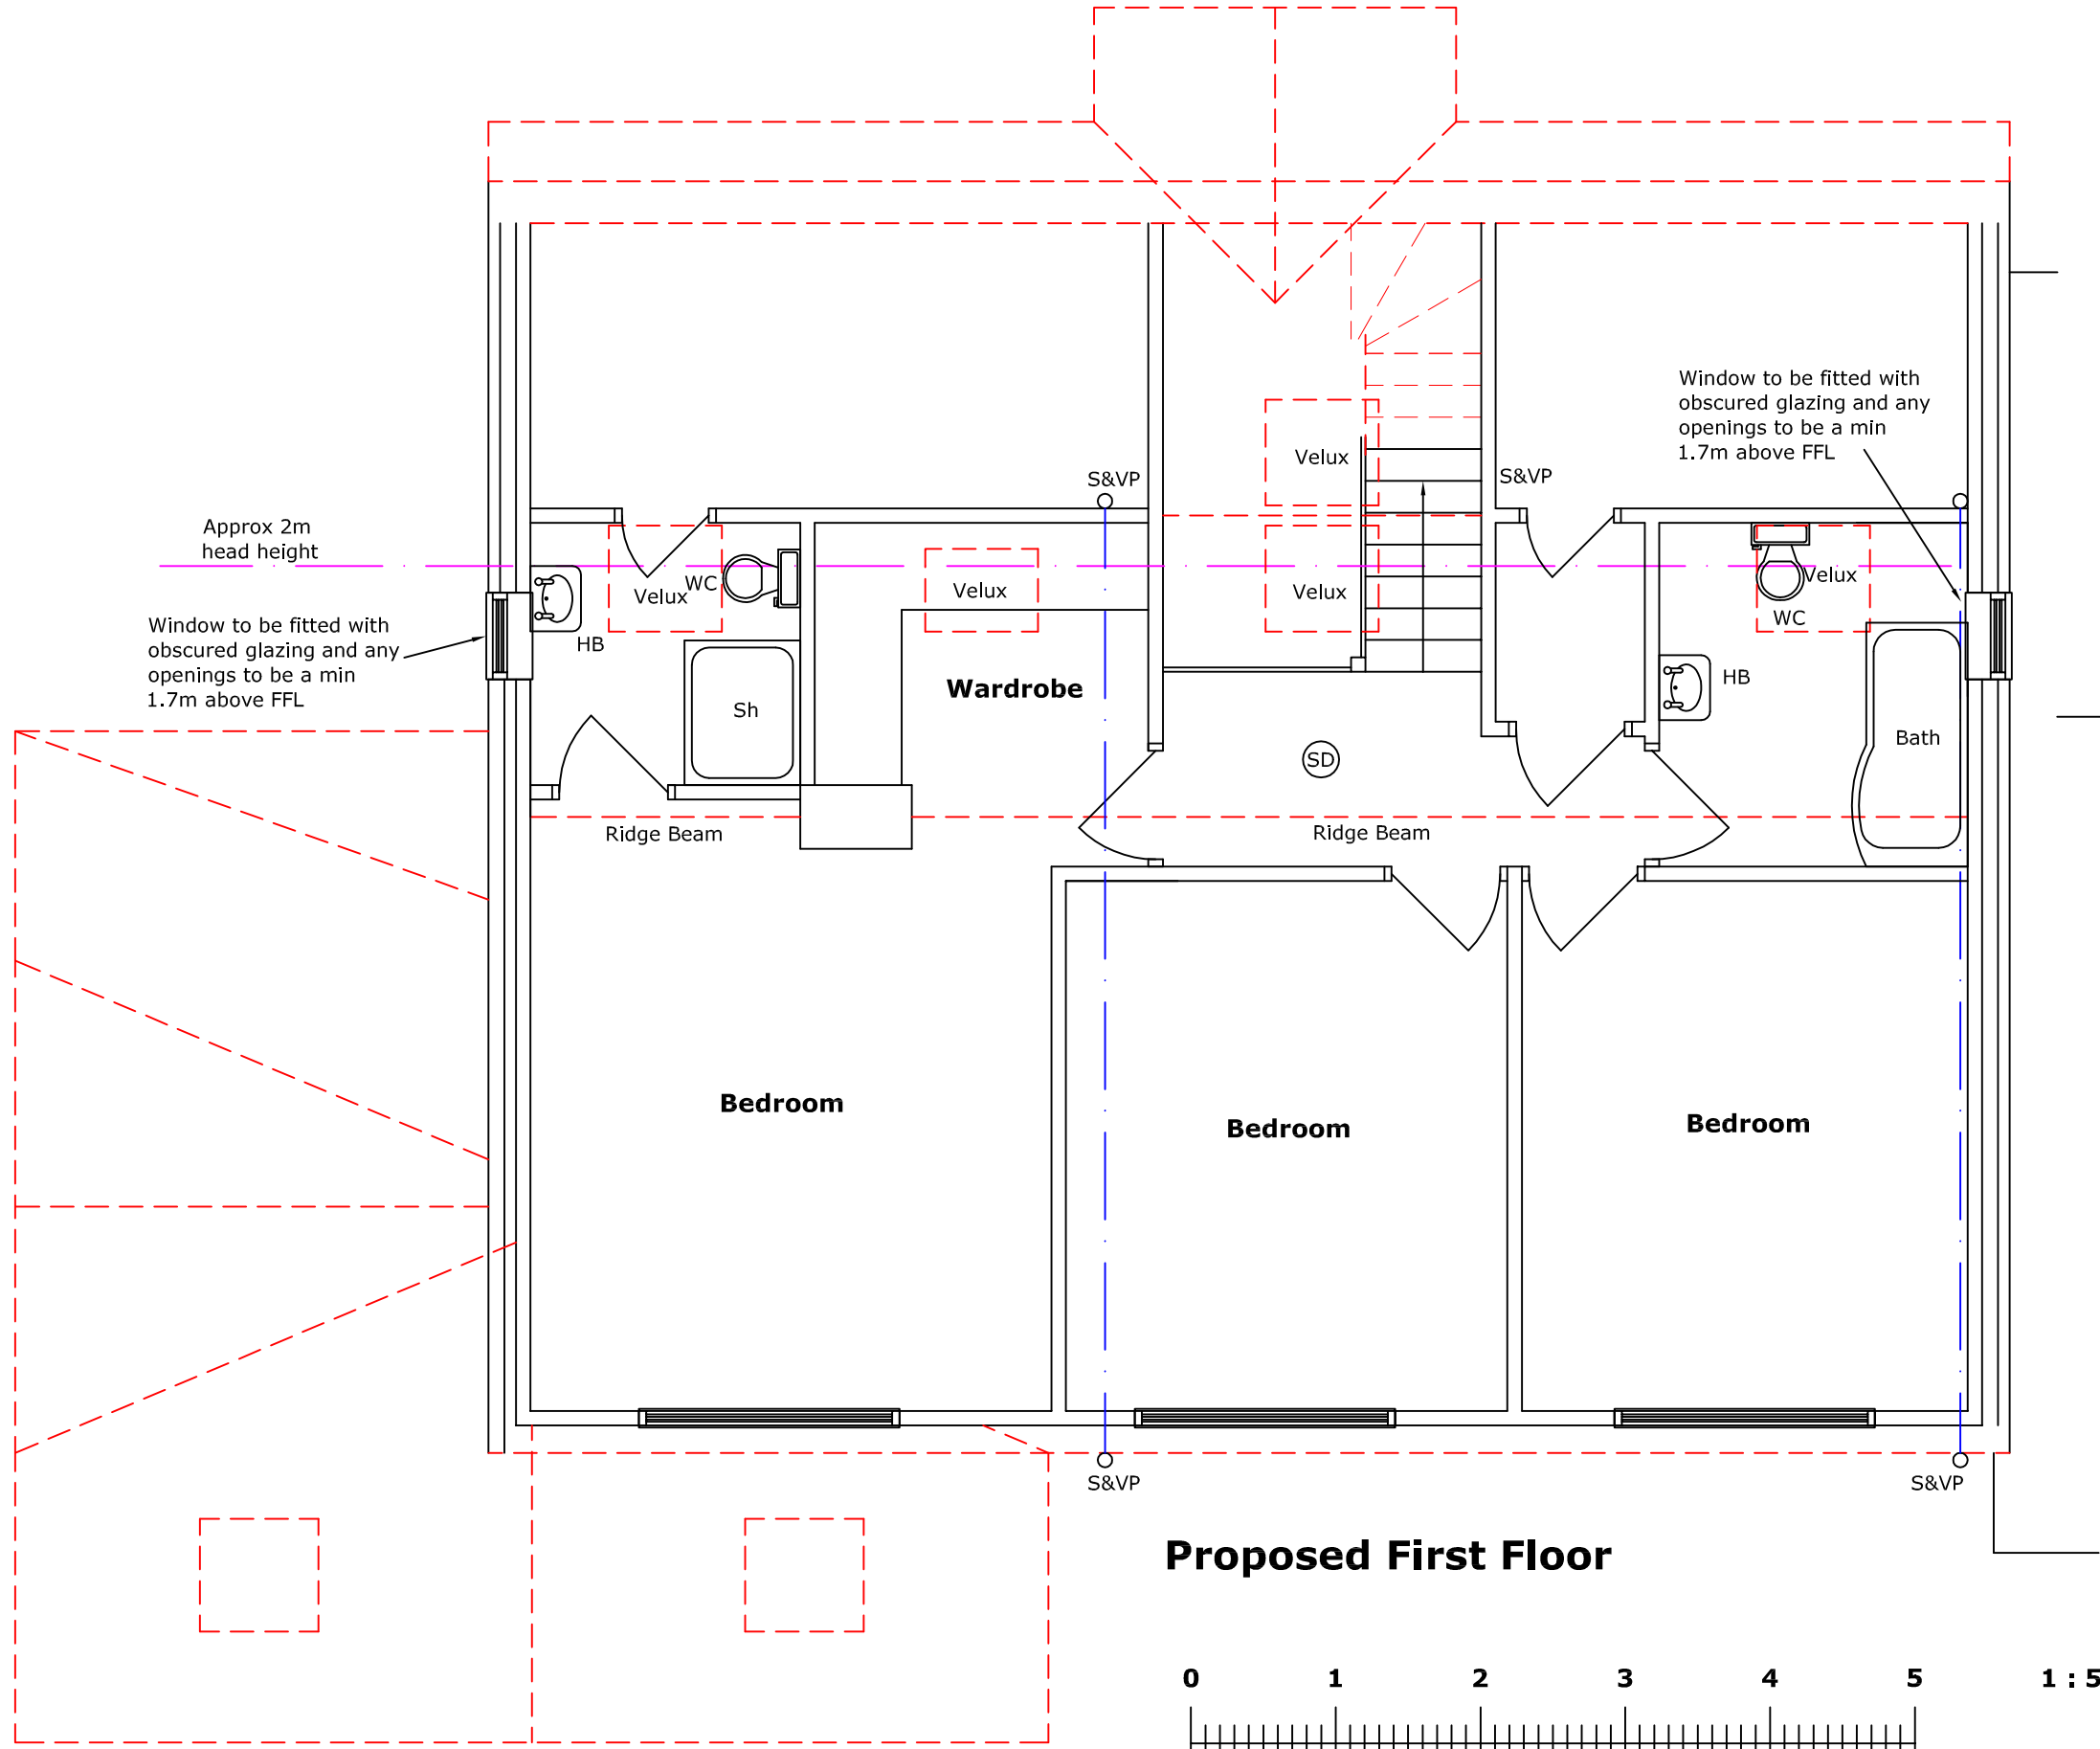

Proposed First Floor

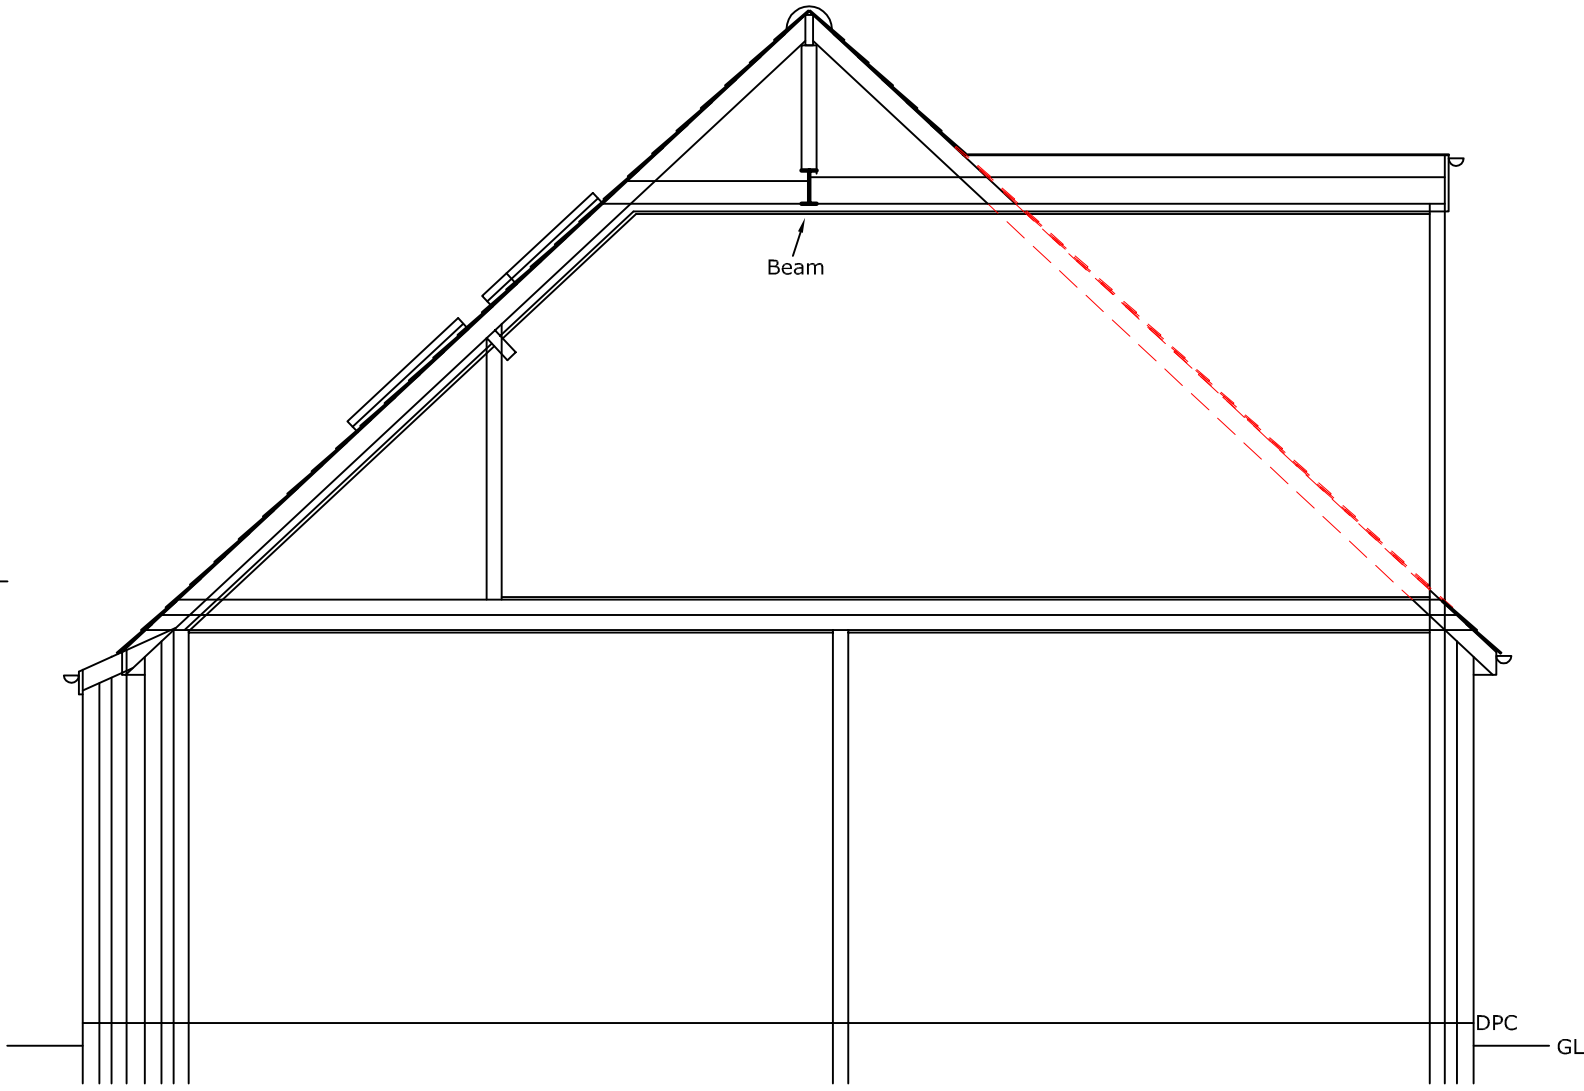

Section

We have not been appointed as, nor accepted the role of, 'Principal Designer' with regard to the CDM 2015 regulations.

This drawing and any design shown upon it is the copyright of Michael Bullivant Associates and may not be altered, photographed, copied or reproduced without their written consent.

Michael Bullivant Associates
2A Golding Road
Cambridge CB1 3RP
01223 242491

Proposed Loft Conversion & Extensions at
1a Morton Street, Royston
For Mr & Mrs Key

Scale	1 : 50 & 100	Drg. No.	7456
Date	July 2019	Revised	21/06/25

