





EXISTING FRONT ELEVATION

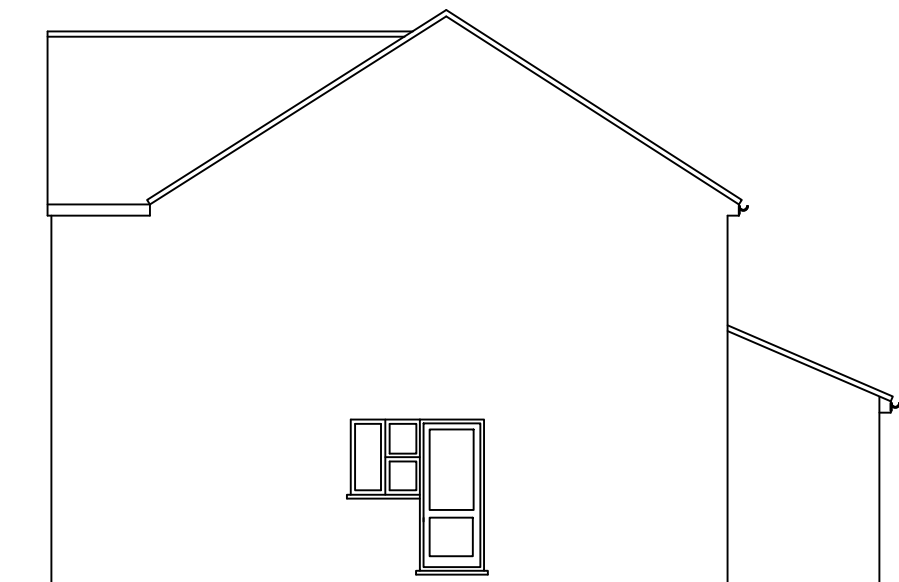

EXISTING SIDE ELEVATION




EXISTING REAR ELEVATION

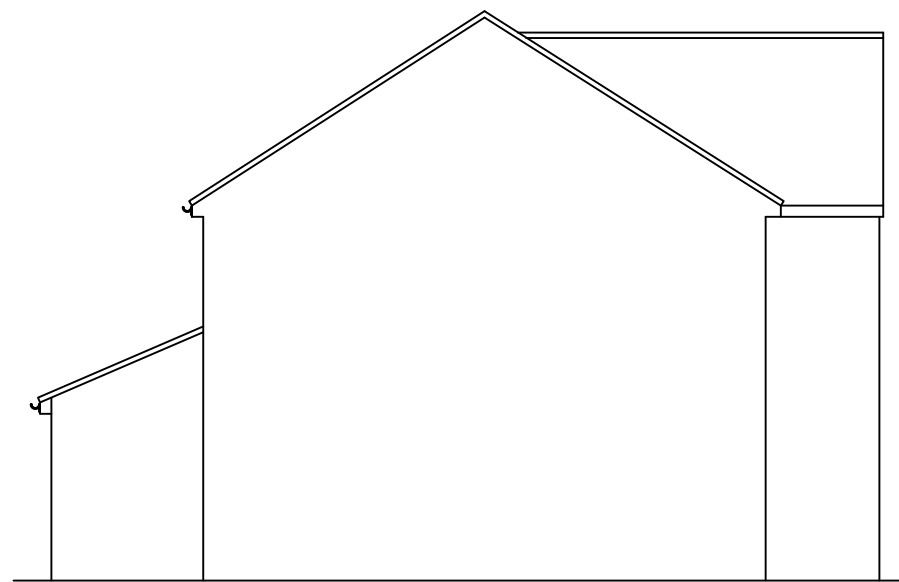

EXISTING SIDE ELEVATION

Notes

All drawings to be signed off by building control before the commencement of any works. If works commence on a Building Notice, the Builder/property owner commences works at their own risk and ELA Design (or its Officer's) cannot accept any liability whatsoever for these works carried out.

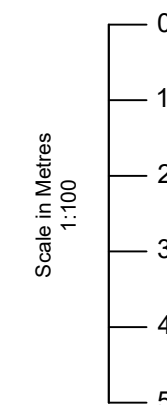

Rev	Date	Details	By
A	15/10/25	Revision A	CE

Project: Loft & Garage conversion

Drawing: Existing Elevations

Address: 54 Ryders Hill, Great Ashby, Stevenage, SG1 6BJ

Drawing N°: ELA/2 Rev: A

A3 Scale: 1:100 Drawn By: CE Job No: 3406 Date: 15/10/25

**ELA design**
Beechcroft
Riverside Avenue
Broxbourne
Herts
EN10 6RA
www.ela-design.co.uk Tel:- 07979510821