


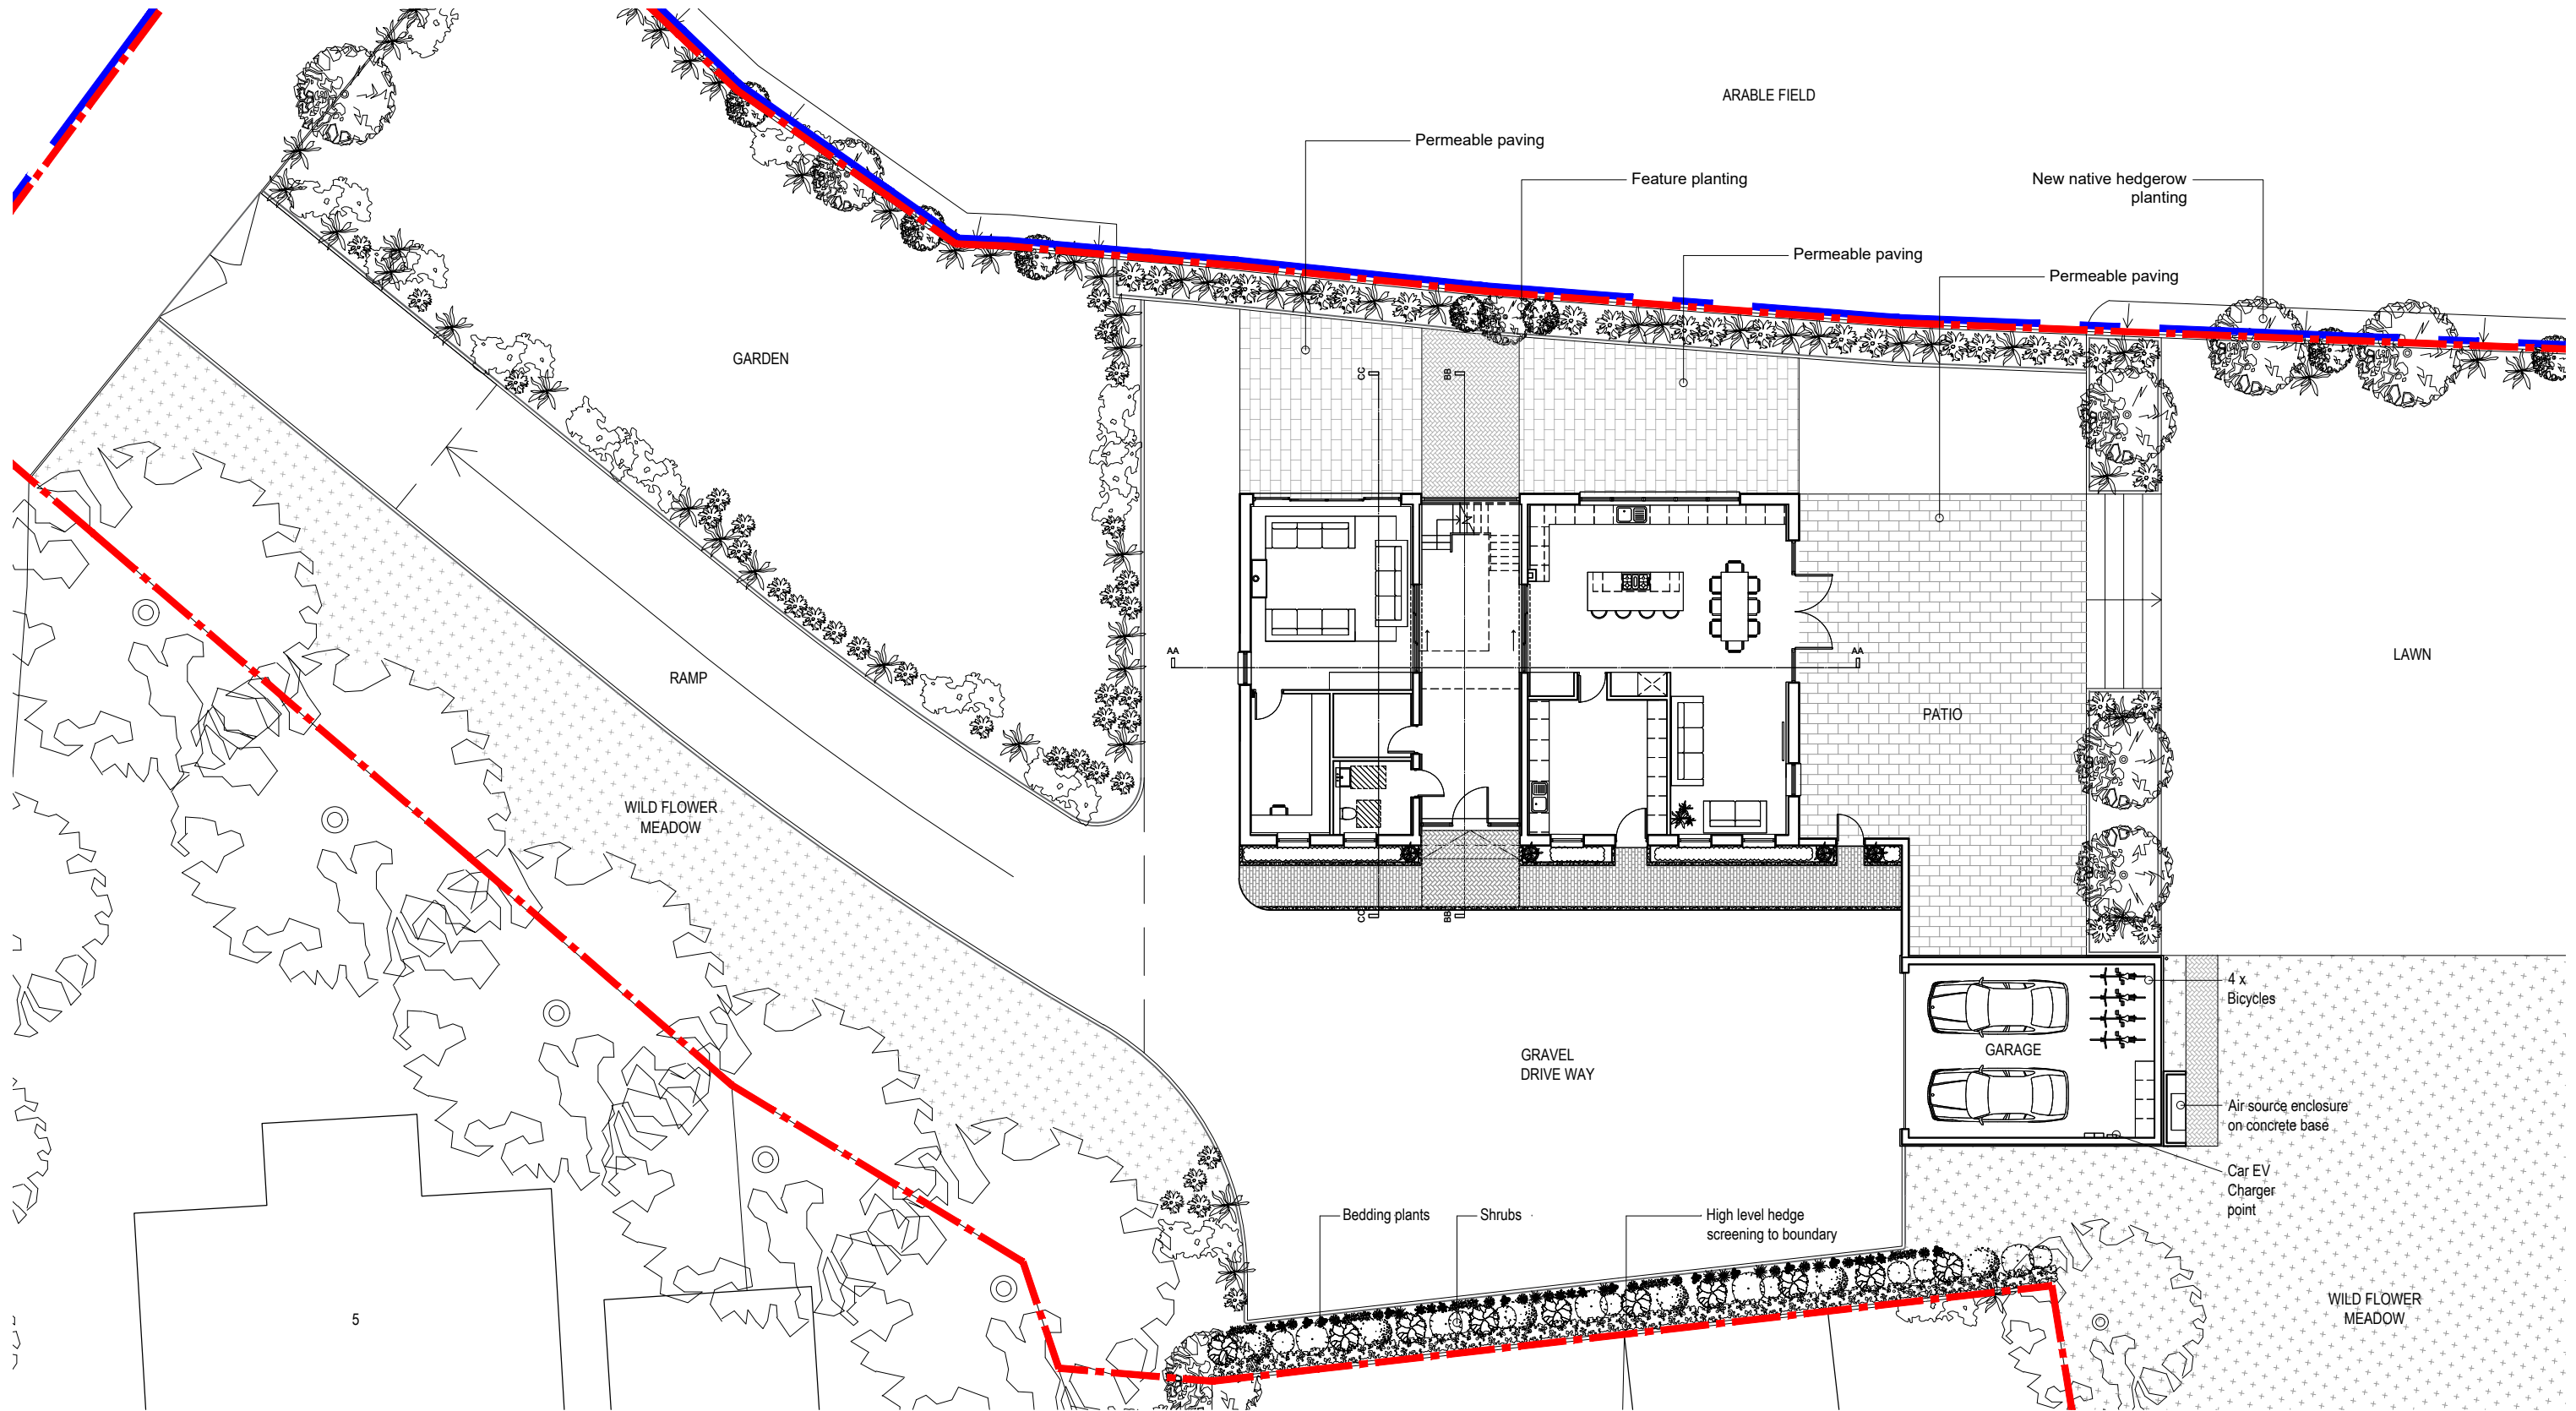

01 PROPOSED SITE PLAN
102 1:200

NOTES:

SCALE: 1:200 @ A3
0 200 400



P05	09.12.24	ISSUED FOR PLANNING
P04	18.11.24	ISSUE FOR COMMENT
P03	07.11.24	ISSUE FOR COMMENT
P02	01.11.24	ISSUE FOR COMMENT
P01	22.12.22	ISSUED FOR PLANNING

REV DATE DESCRIPTION

REVISION HISTORY

CH CP
CH CP
CH CP
CH CP
AL CP

PROJECT:
0311 - HAY FARM
POLICE ROW, HERTS, SG8 9QE

CLIENT:
AMIE DONNE & JOHN KING

DRAWING NO:
0311 - 102

DRAWING TITLE:
PROPOSED
SITE PLAN

SCALE @ A3: 1:200

REV:
REV P05



Pinchin Architects Ltd
Suite 11, Rivers Lodge, Harpenden, AL5 2JD
t: 0207 183 1456 | e: info@pinchinarchitects.com
www.pinchinarchitects.com