




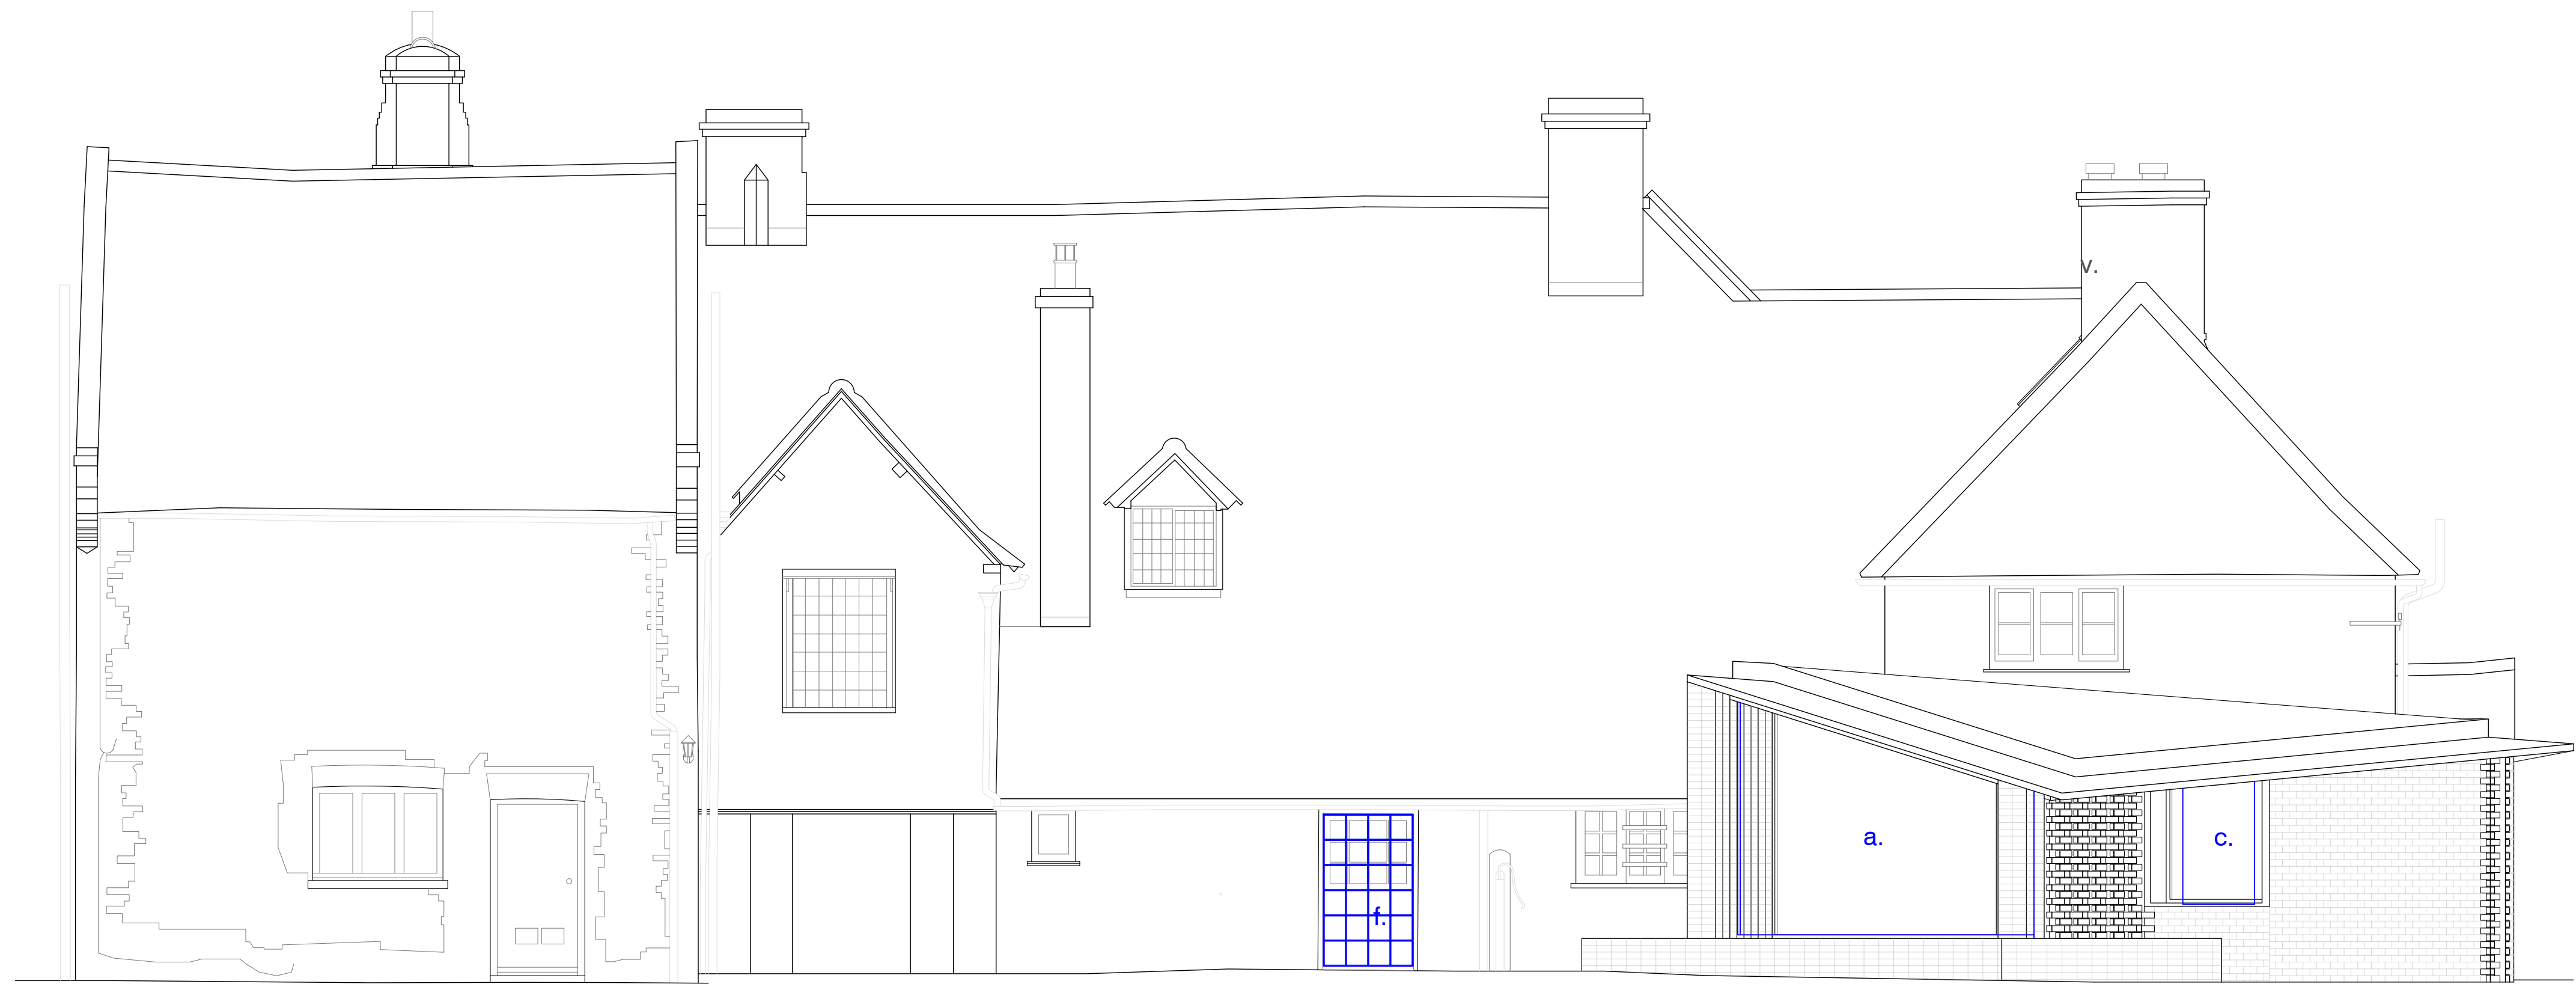

NORTH ELEVATION

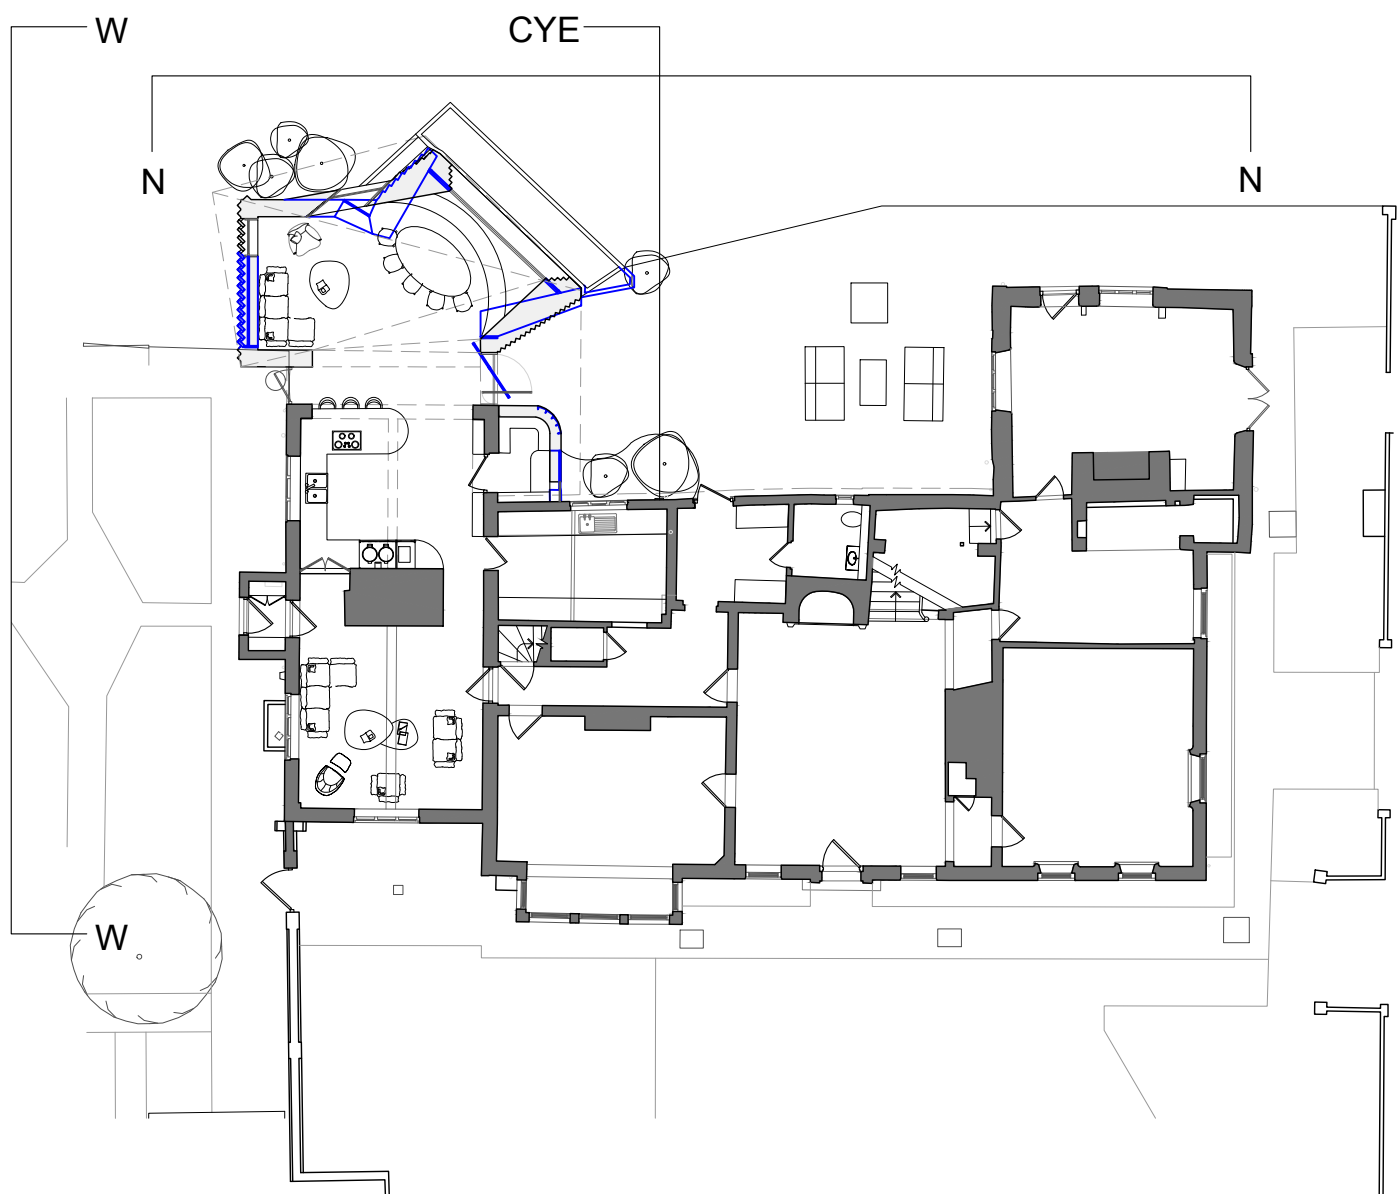

- Notes:
- a. Picture window reduced in scale and columns to either side increased as pre-app advice
 - b. Large window to pantry reduced to slot window at side
 - c. Side window increased
 - d. Wall angle shifted slightly to view
 - e. Dimensions of window behind brick screen changed
 - f. Glazed area on proposed door reduced as pre-app advice

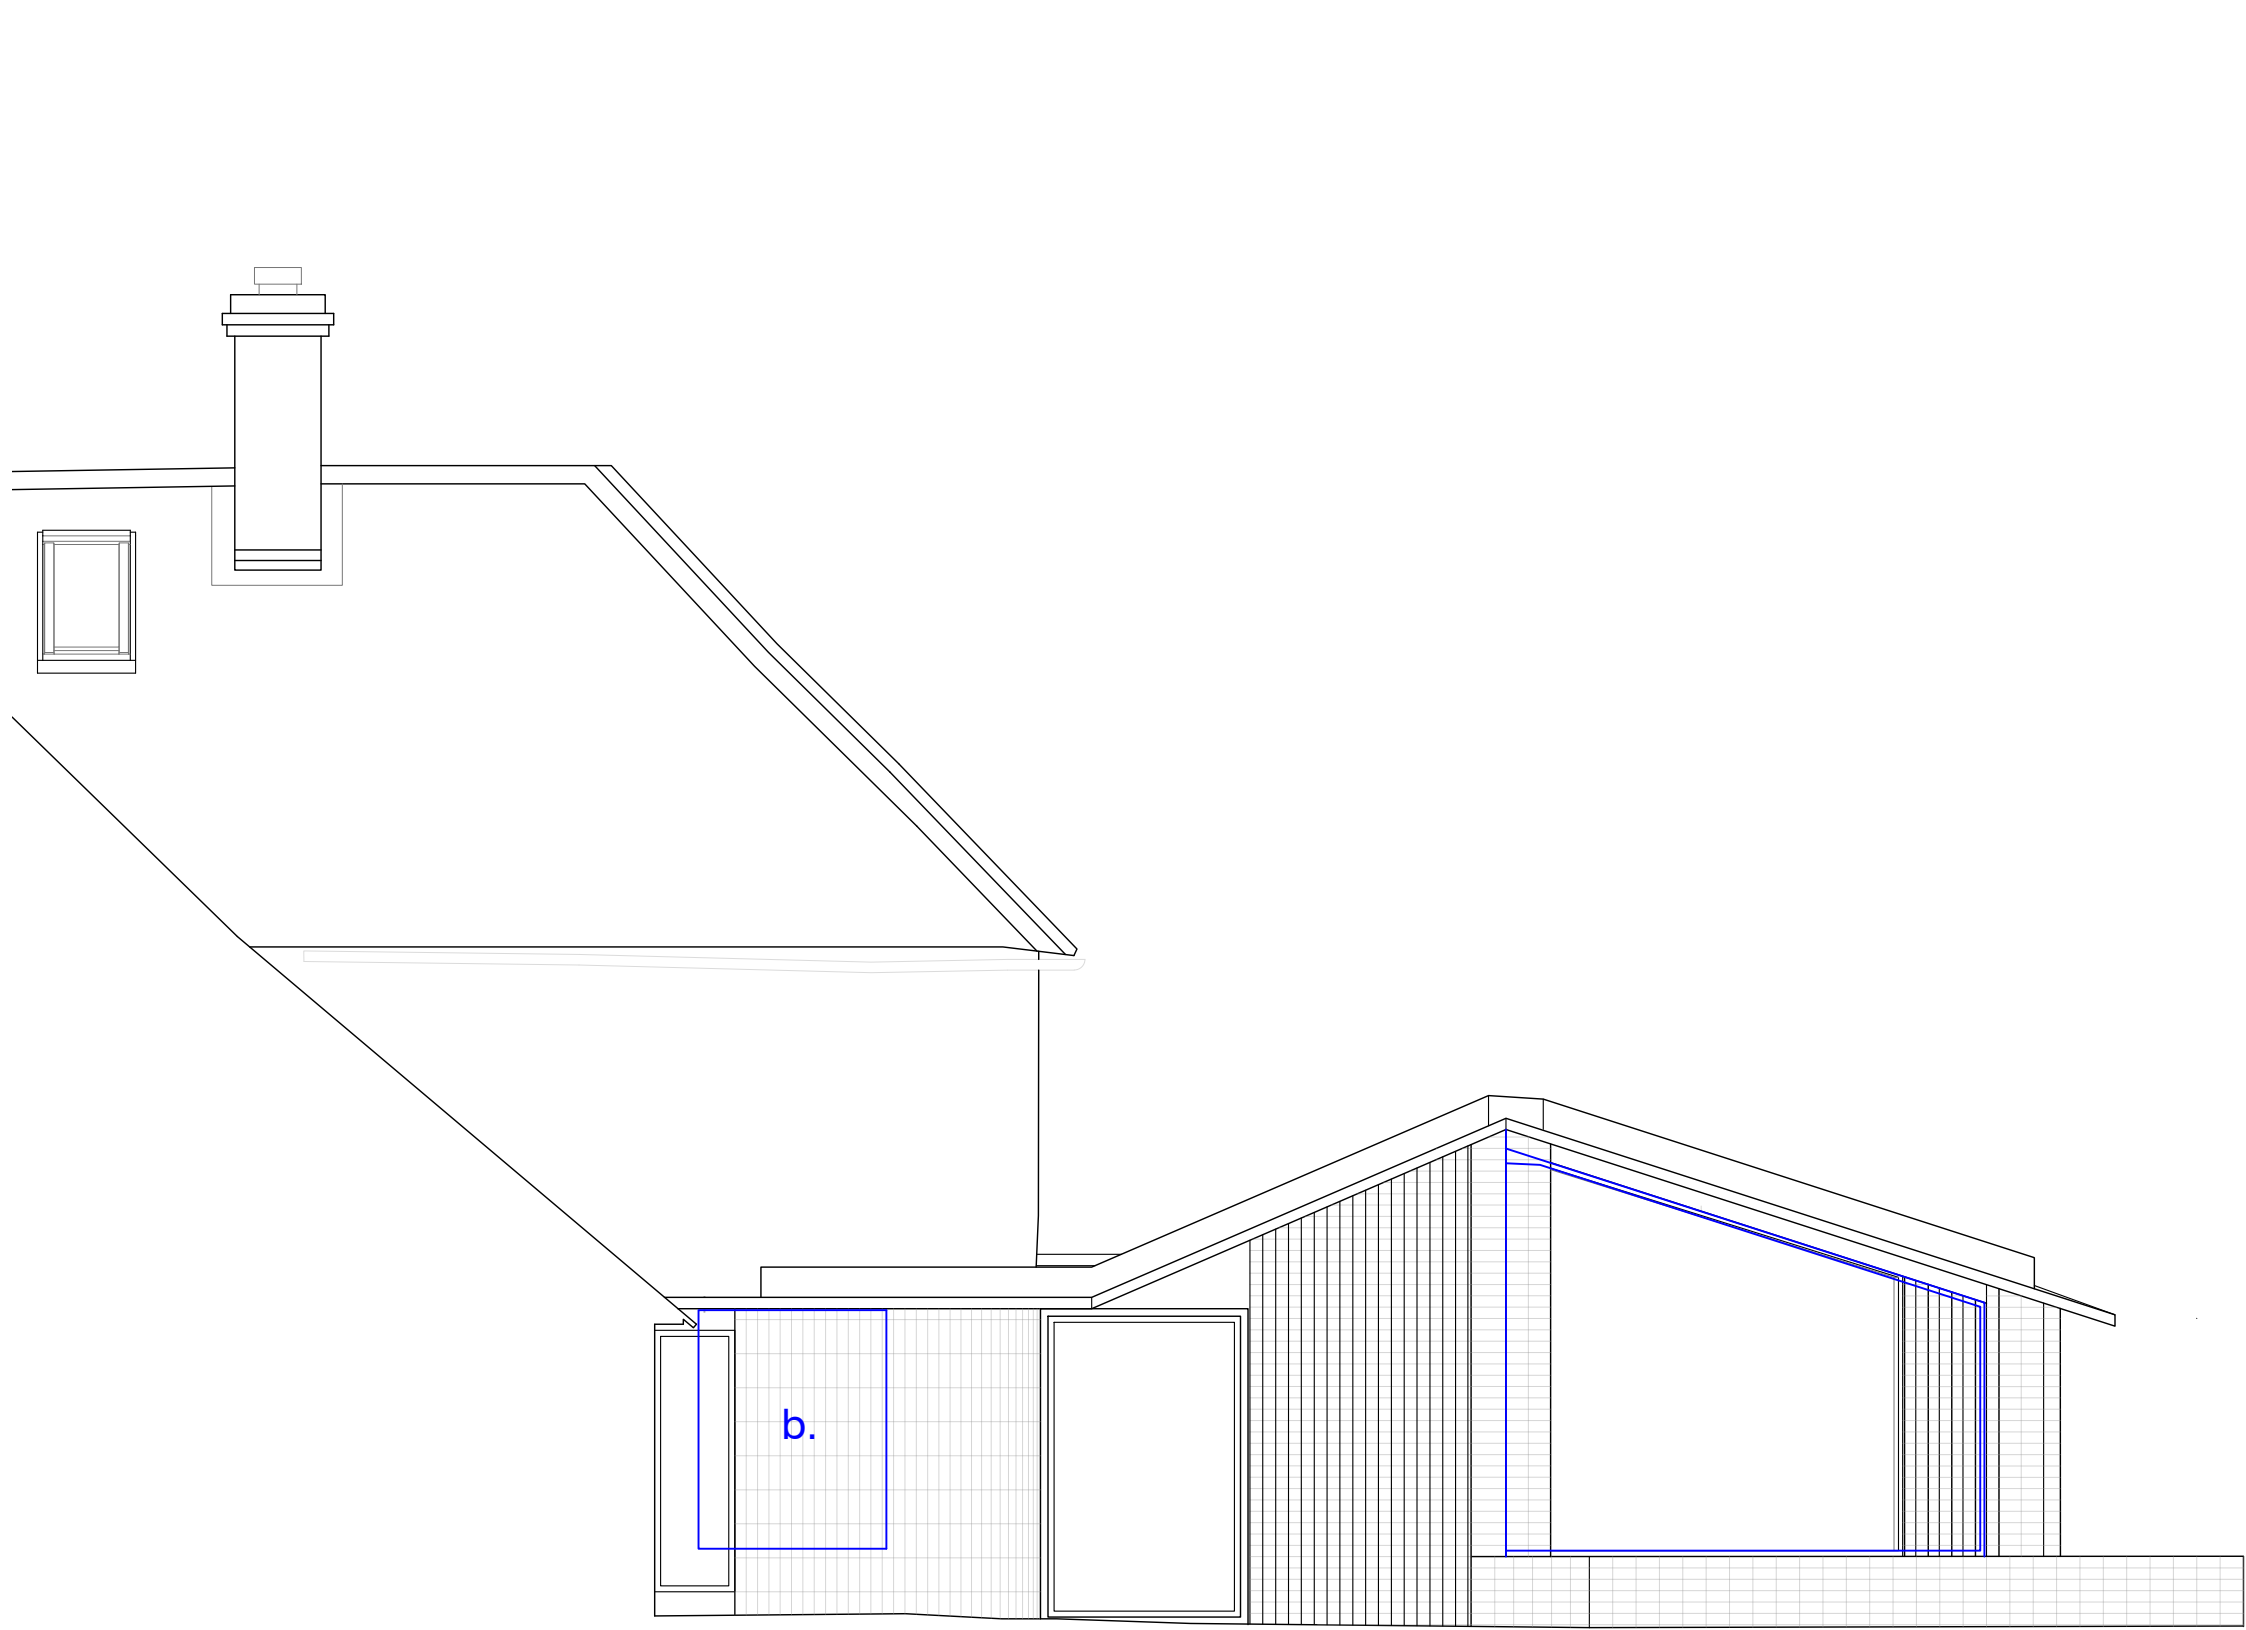


COURTYARD EAST ELEVATION



WEST ELEVATION

- KEY
- Downtakings
 - Roof/Soffit above
 - Pre-app Drawing

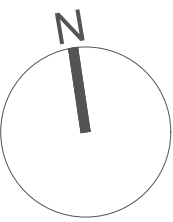

Second Floor, 99 Bancroft
Hitchin, SG5 1NQ
07866479770
michael@michaelcollinsarchitects.com
www.michaelcollinsarchitects.com

Note: This drawing is copyright

Note: This drawing is not a deed plan.

Note: to be read in conjunction with Structural Engineers
Information, specification and drawings
All setting out dimensions to be checked on site by
contractor and any discrepancies to be noted ASAP.
Windows, steelwork, to be site sized.

All sundry work not shown to be undertaken in accordance
with the British Standards.

Refer to Survey Solutions plans for boundary position.

Michael Collins Architects Ltd

Old Ramerick Manor

Job No. 275 Elevations Extension
Pre-App as Proposed

Stage: 3
Status: Planning

034

REVISION: A Scale 1:50@A1