



SOUTH ELEVATION

Datum Line 48.00m



Notes

- a. Existing brick wall face
- b. Existing late addition porch to be removed
- c. Proposed oxidised copper canopy
- d. Proposed oxidised copper parapet detail
- e. Proposed oxidised copper cladding
- f. Proposed copper toned window frames
- g. Proposed green roof
- h. Proposed stretcher bonded brick
- i. Proposed stack bonded brick
- j. Proposed staggered brick detail
- k. Proposed hit and miss brick detail
- l. Proposed openable glazing behind hit and miss brick screen
- m. Proposed fixed glazing
- n. Proposed openable glazing
- o. Proposed slot window
- p. Proposed glazed door
- q. Proposed glazed pivot door
- r. Existing window opening dropped down to FFL as partially glazed door
- s. Proposed brick clad reflection pond
- t. Proposed brick clad planter
- u. Proposed timber door surround
- v. Existing render to be repaired and/or replaced
- w. Soldier course brick detail on partially curved wall

Key

— Downtakings



00.00 Existing level

00.00 Proposed level



EAST ELEVATION

Datum Line 48.00m

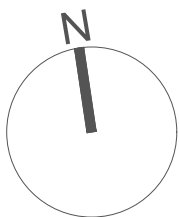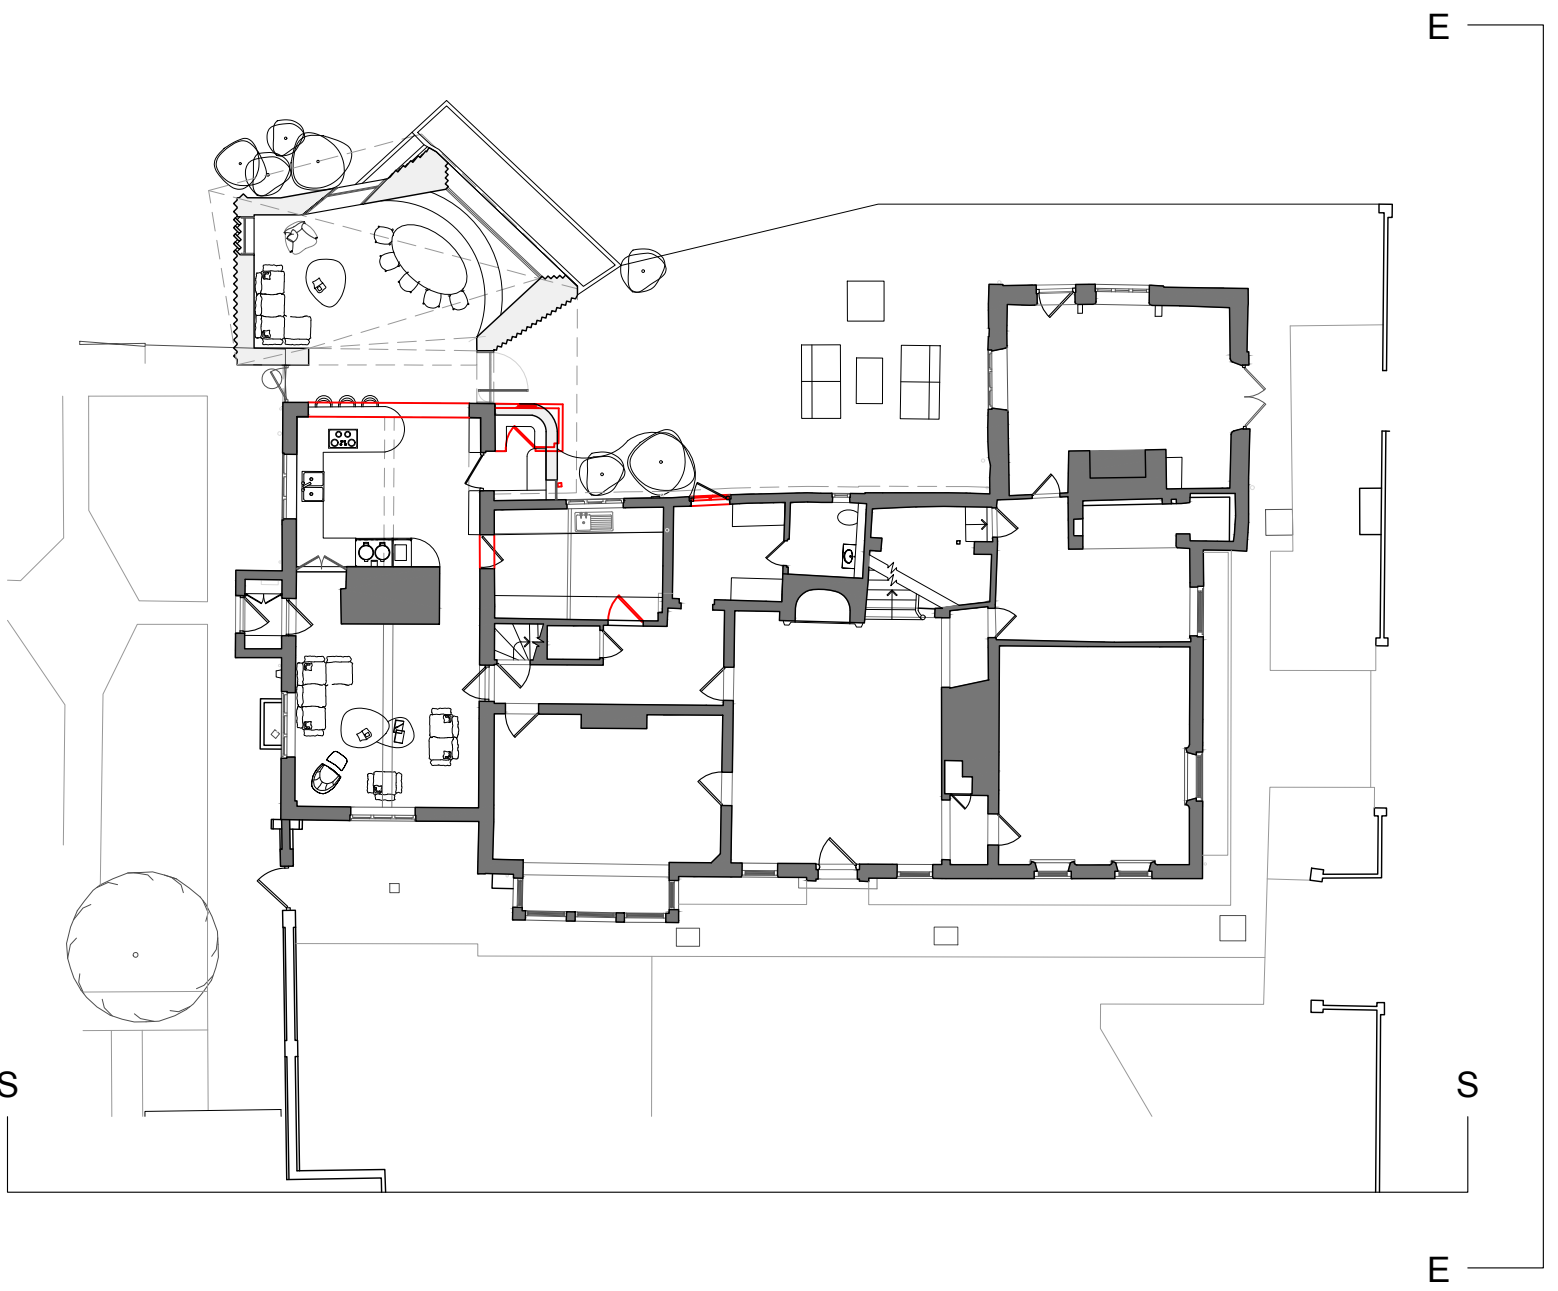

Note: This drawing is copyright

Note: This drawing is not a deed plan.

Note: to be read in conjunction with Structural Engineers Information, specification and drawings
All setting out dimensions to be checked on site by contractor and any discrepancies to be noted ASAP.
Windows, steelwork, to be site sized.

All sundry work not shown to be undertaken in accordance with the British Standards.

Refer to Survey Solutions plans for boundary position.

Michael Collins Architects Ltd

Old Ramerick Manor

Job No. 275 Elevations S and E as Proposed

Stage: 3
Status: Planning

030

REVISION: A Scale 1:50@A1

Second Floor, 99 Bancroft
Hitchin, SG5 1NQ
07866479770
michael@michaelcollinsarchitects.com
www.michaelcollinsarchitects.com