


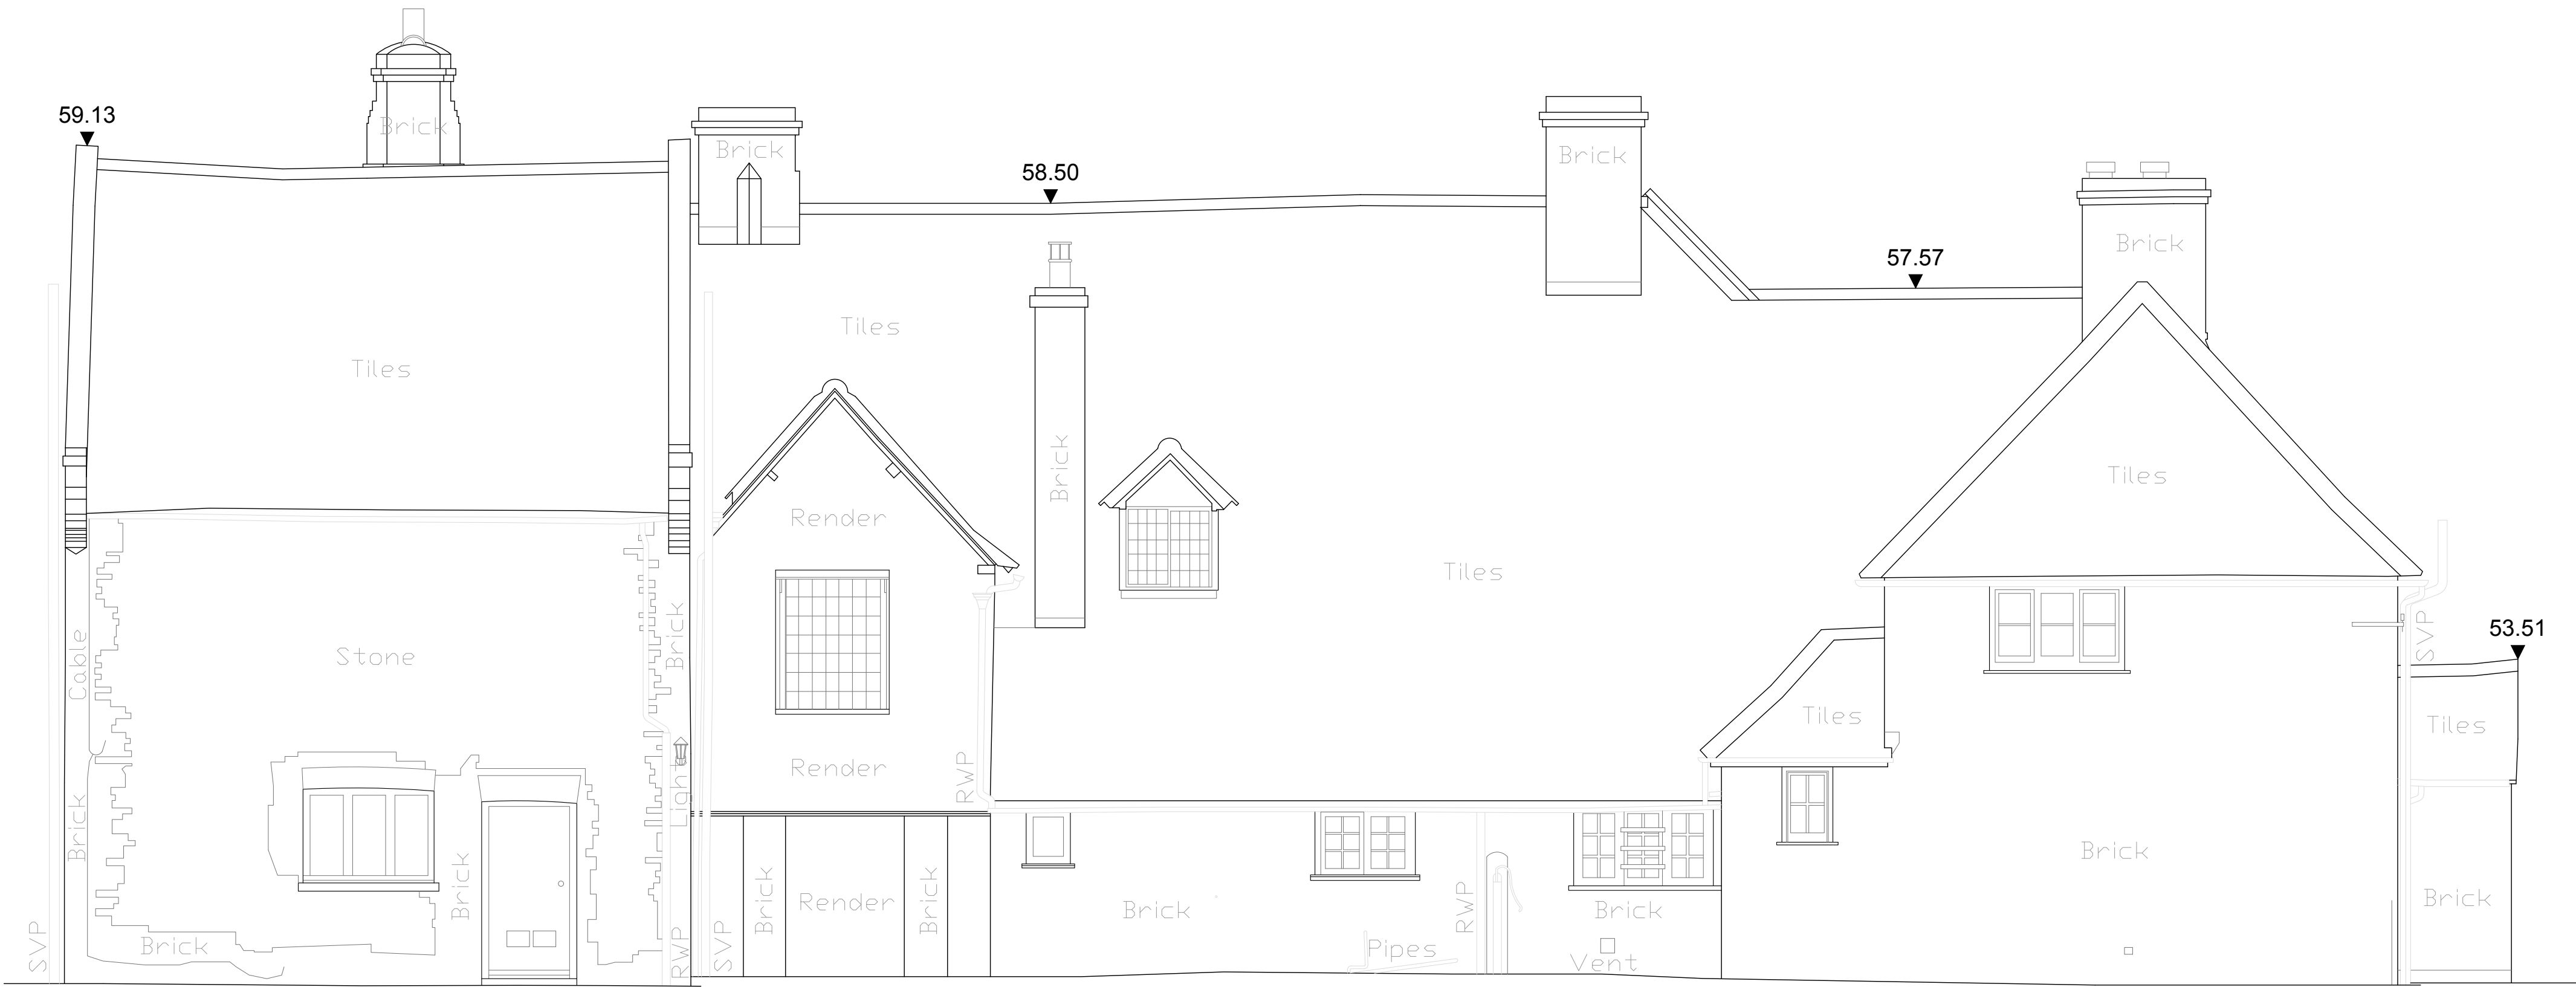

NORTH ELEVATION

Datum Line 48.00m



- Notes:
1. Levels based on local datum
 2. Window cill and head levels measured internally
 3. Sanitary fittings indicative only

- Level abbreviations:
- C Cill level
 - CL Ceiling level
 - CP Crown level
 - CvL Cover level
 - DH Door head level
 - FCL False/suspended ceiling level
 - FL Floor level
 - H Head level
 - SCL Structural ceiling level
 - SP Spring level
 - TOW Top of wall level
 - U/S Under side

- General abbreviations:
- AB Air brick
 - ACU Air-con unit
 - CBD Cupboard
 - DP Down pipe
 - GY Gully
 - IC Inspection cover
 - MH Manhole
 - Rad Radiator
 - RC Radiator cover
 - RE Rodding eye
 - RS Roller shutter
 - RWP Rain water pipe
 - S/B Sloping beam
 - S/C Sloping ceiling
 - SoP Soil pipe
 - SVP Soil vent pipe
 - Step up
 - VP Vent pipe
 - WS Work surface
 - Fall in roof





WEST ELEVATION

Datum Line 48.00m



KEY PLAN NTS

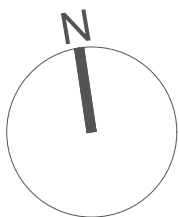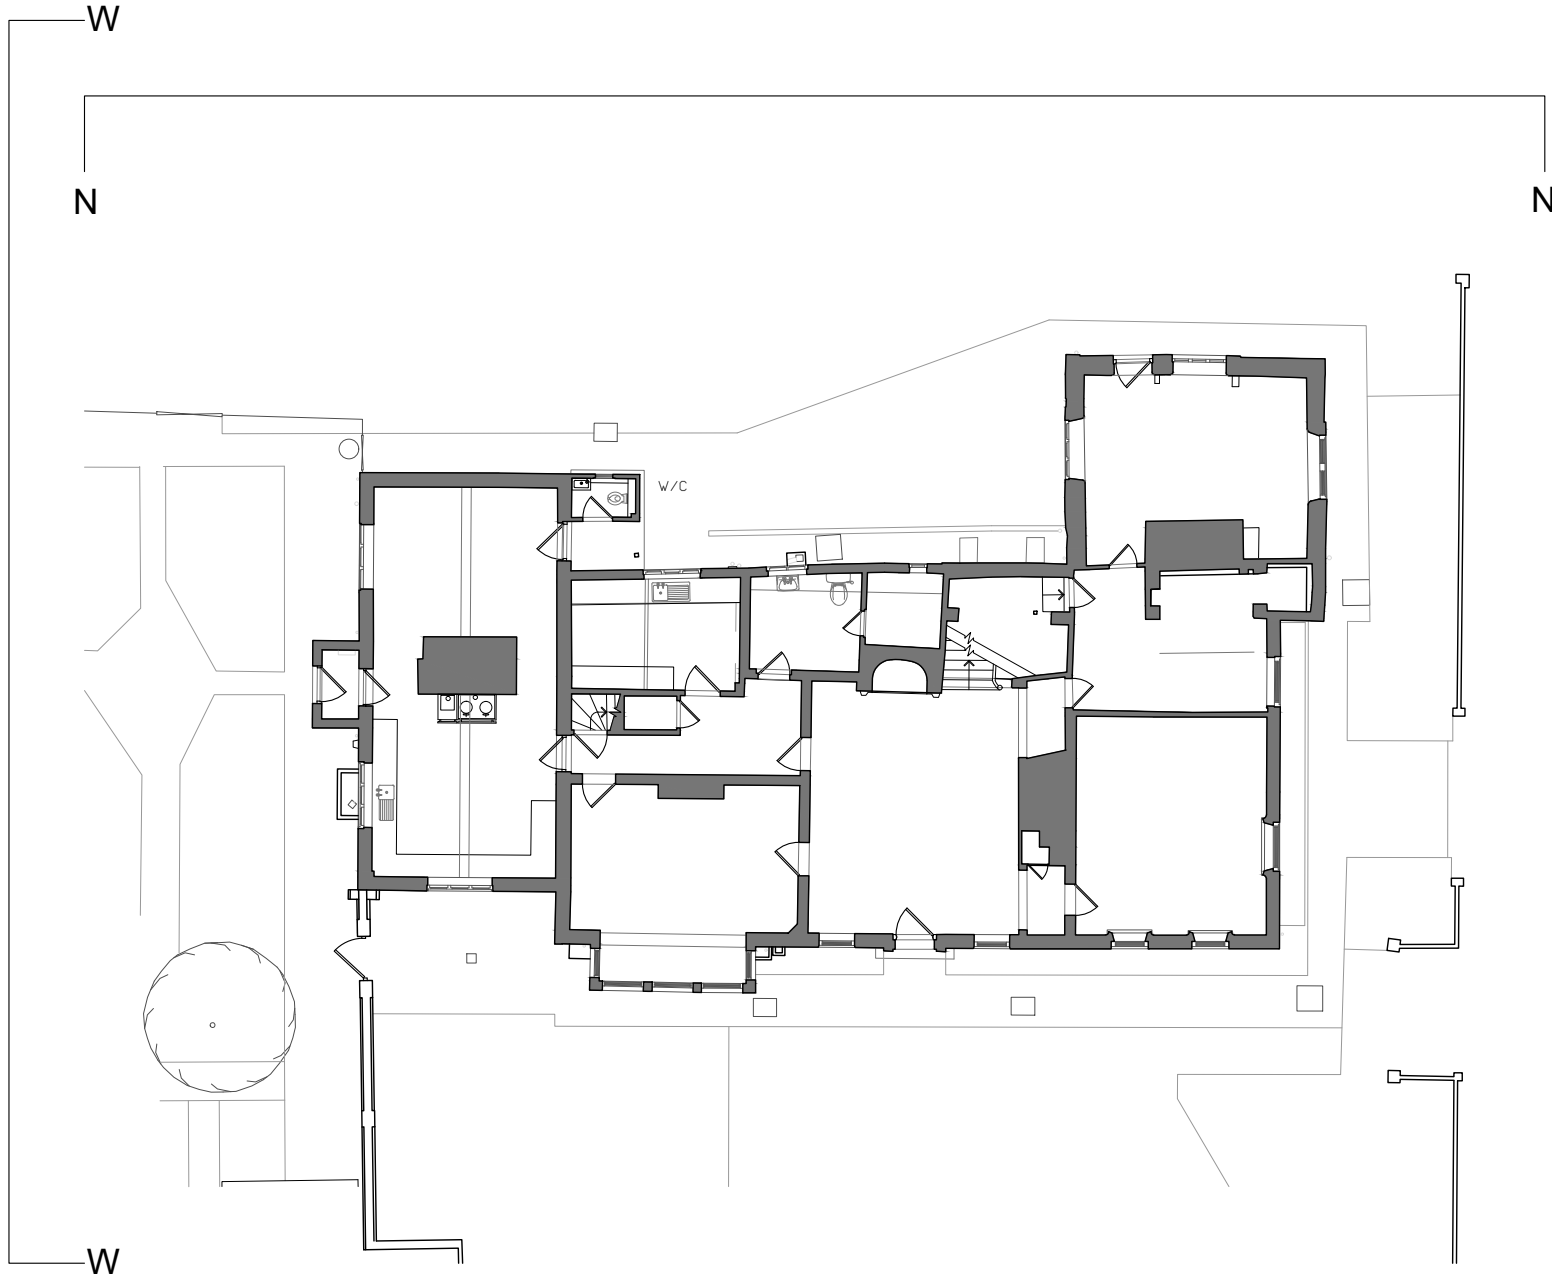

Note: This drawing is copyright

Note: This drawing is not a deed plan.
Do not scale from this drawing
Note: to be read in conjunction with Structural Engineers
Information, specification and drawings
All setting out dimensions to be checked on site by
contractor and any discrepancies to be noted ASAP.
Windows, steelwork, to be site sized.

Second Floor, 99 Bancroft
Hitchin, SG5 1NQ
07866479770
michael@michaelcollinsarchitects.com
www.michaelcollinsarchitects.com

All sundry work not shown to be undertaken in accordance
with the British Standards.
Refer to Survey Solutions plans for boundary position.

Michael Collins Architects Ltd

Old Ramerick Manor

Job No: 275 Elevations N and W
as Existing

Stage: 3
Status: Planning

013

REVISION: A Scale 1:50@A1