

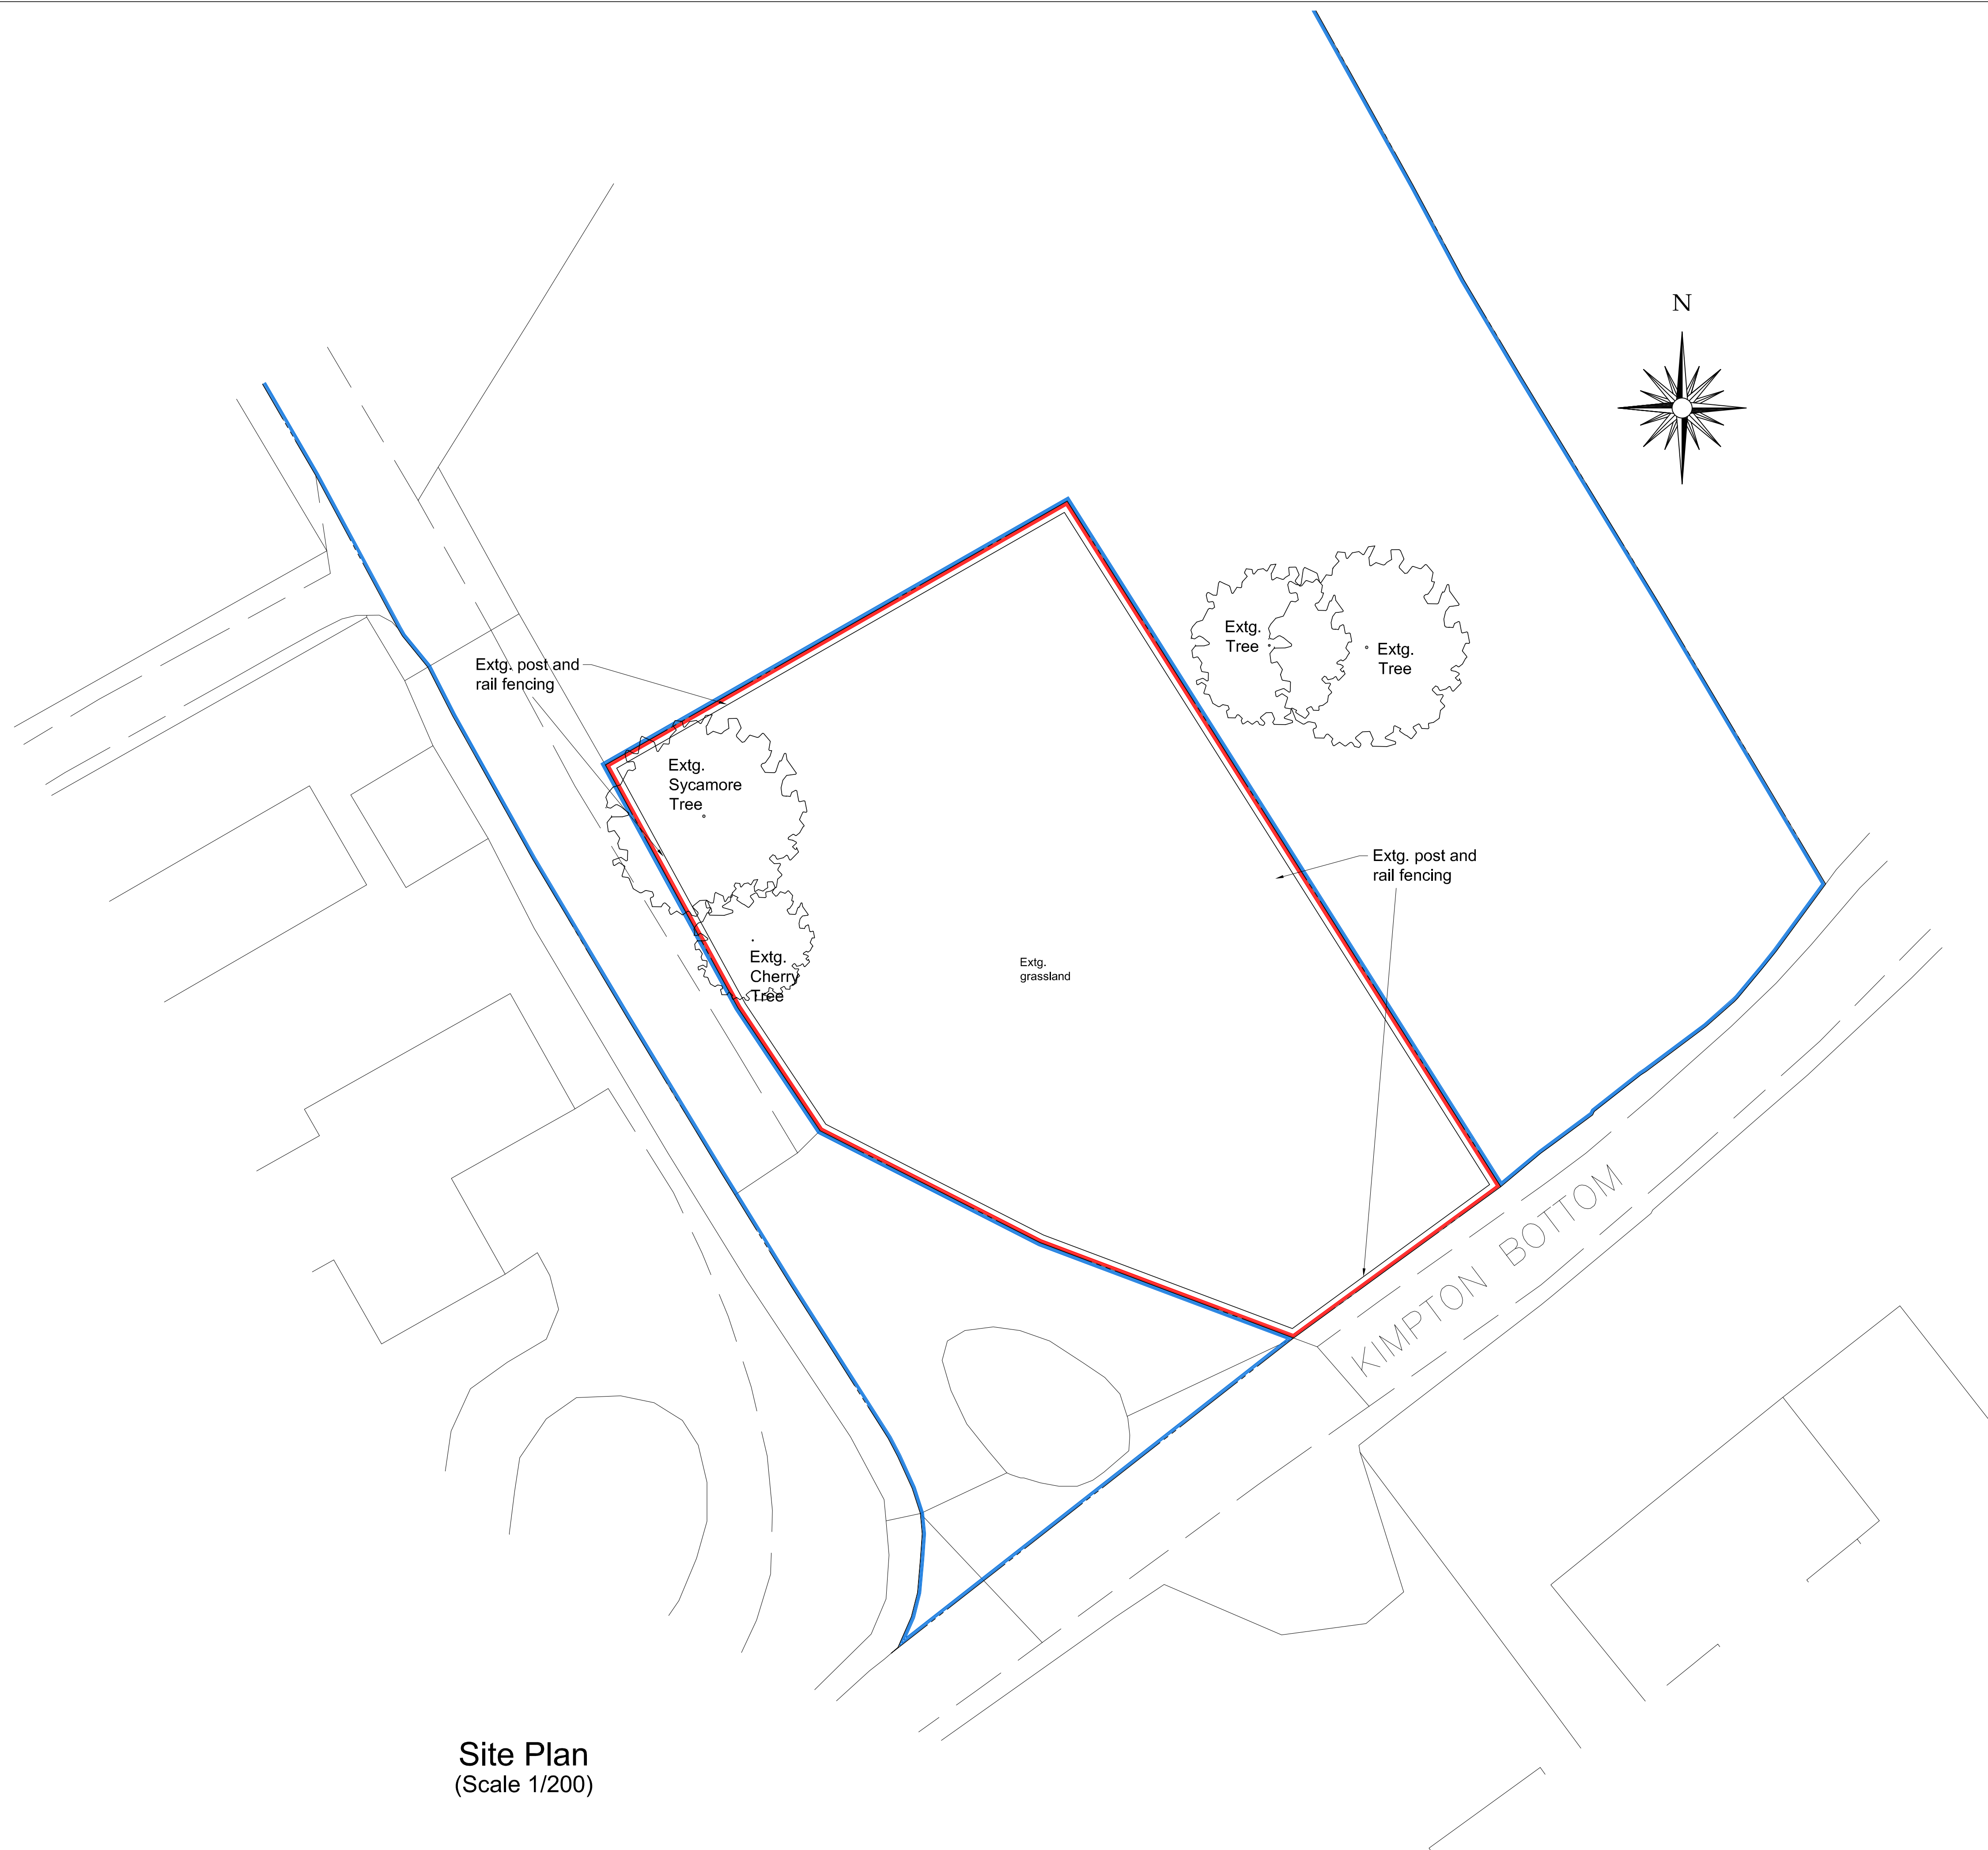


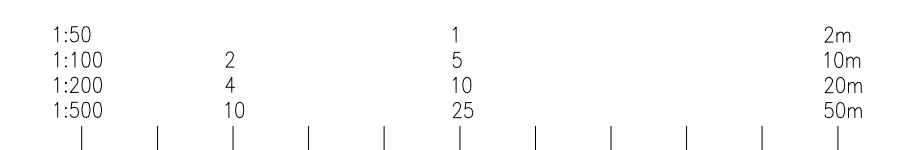

Site Plan

(Scale 1/200)

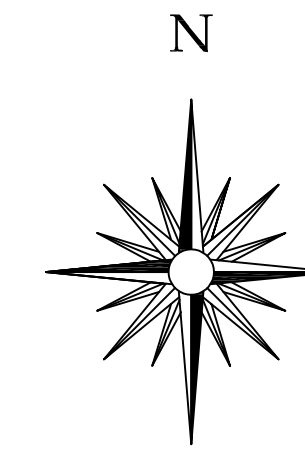

all dimensions to be checked on site as work commences and any discrepancies or omissions reported immediately.

client	Mr Manning, Tallents Farm, Kimpton Bottom, Kimpton,
--------	--

job title:	Proposed residential development 1no. detached dwelling
------------	--

dwg title:	Existing site plan
------------	--------------------

dwg. no: 1394-SU-001	drawn by: J. Bygate	scales: 1:200
----------------------	---------------------	---------------

revision suffix: -	status: Survey	date: August 2023
--------------------	-----------------------	-------------------

Rev.	Description	Date
-	-	-



J M Bygate Designs Ltd
169 Manor Road
Caddington
LU1 4HJ
Tel: 07841-389342
Email: info@jmbygatedesigns.co.uk