


GENERAL NOTES:
UNLESS OTHERWISE NOTED ALL DIMENSIONS ARE GIVEN IN MILLIMETRES
ALL DIMENSIONS MUST BE VERIFIED ON SITE BEFORE THE COMMENCEMENT OF WORK OR THE FABRICATION OF ANY ITEM. DISCREPANCIES MUST BE REPORTED TO THE ARCHITECT
THIS DRAWING IS NOT FOR CONSTRUCTION – FOR CDM AND BUILDING REGULATIONS COMPLIANT DETAILS CONTACT TURQUOISE NOISE LTD.
THIS DRAWING AND DESIGN REMAINS THE COPYRIGHT OF TURQUOISE NOISE LTD. AND MAY NOT BE REPRODUCED WITHOUT PERMISSION

Weltech Business Centre
Ridgeway, Welwyn Garden City AL7 2AA
mail@turquoisenoise.com 07808 294467

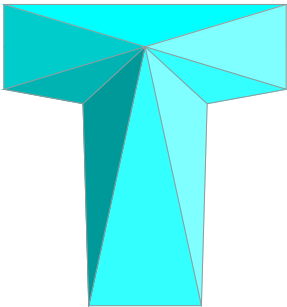


TURQUOISENOISE.COM
architecture for your home




EXISTING FRONT ELEVATION




EXISTING SOUTH SIDE ELEVATION

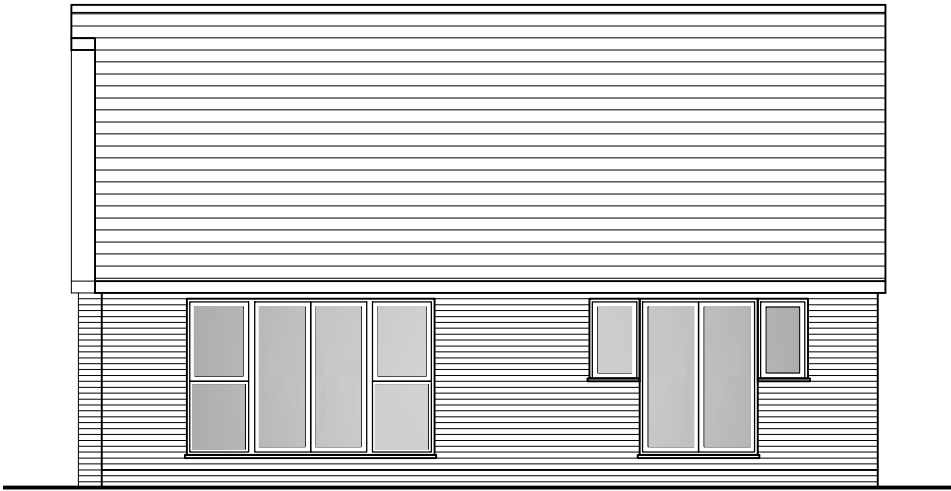

EXISTING REAR ELEVATION

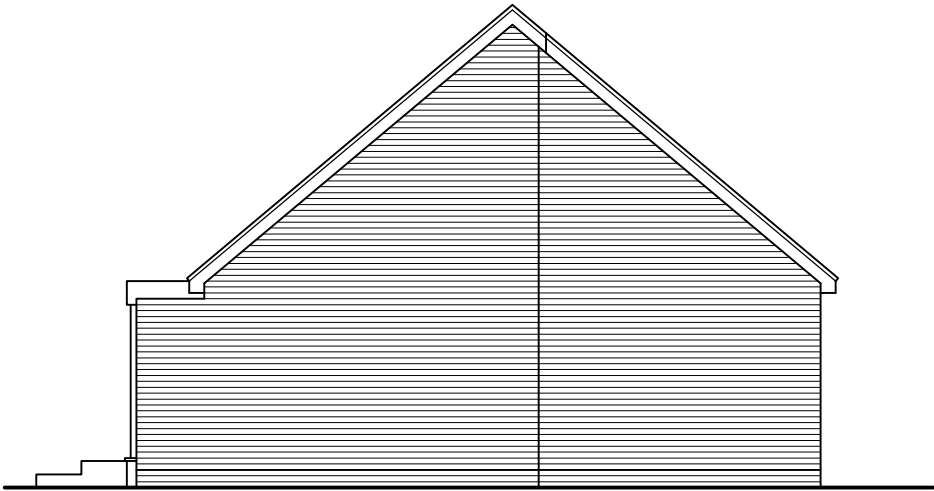

EXISTING NORTH SIDE ELEVATION

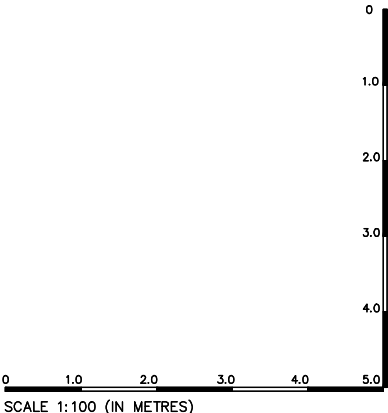

Date of this revision: -		
drawn by: MR	drawn date: MAR 26	scale: 1:100 @ A3
project: 25 BURY LANE, CODICOTE, SG4 8XX		
client: MR LA PLAIN		
dwg title: EXISTING ELEVATIONS		
dwg no: 4202 PL 02		rev: -