



THIS DRAWING IS A PRINT AND MUST NOT BE SCALED.
ANY QUERIES REGARDING DIMENSIONS TO BE TAKEN UP WITH
PENTANGLE DESIGN GROUP.
ALL DIMENSIONS OF EXISTING BUILDINGS TO BE VERIFIED ON SITE.
THIS DRAWING IS THE COPYRIGHT OF PENTANGLE DESIGN GROUP
AND SHALL NOT BE IN ANY WAY USED OR REPRODUCED WITHOUT
THEIR PRIOR WRITTEN CONSENT.


NOTES

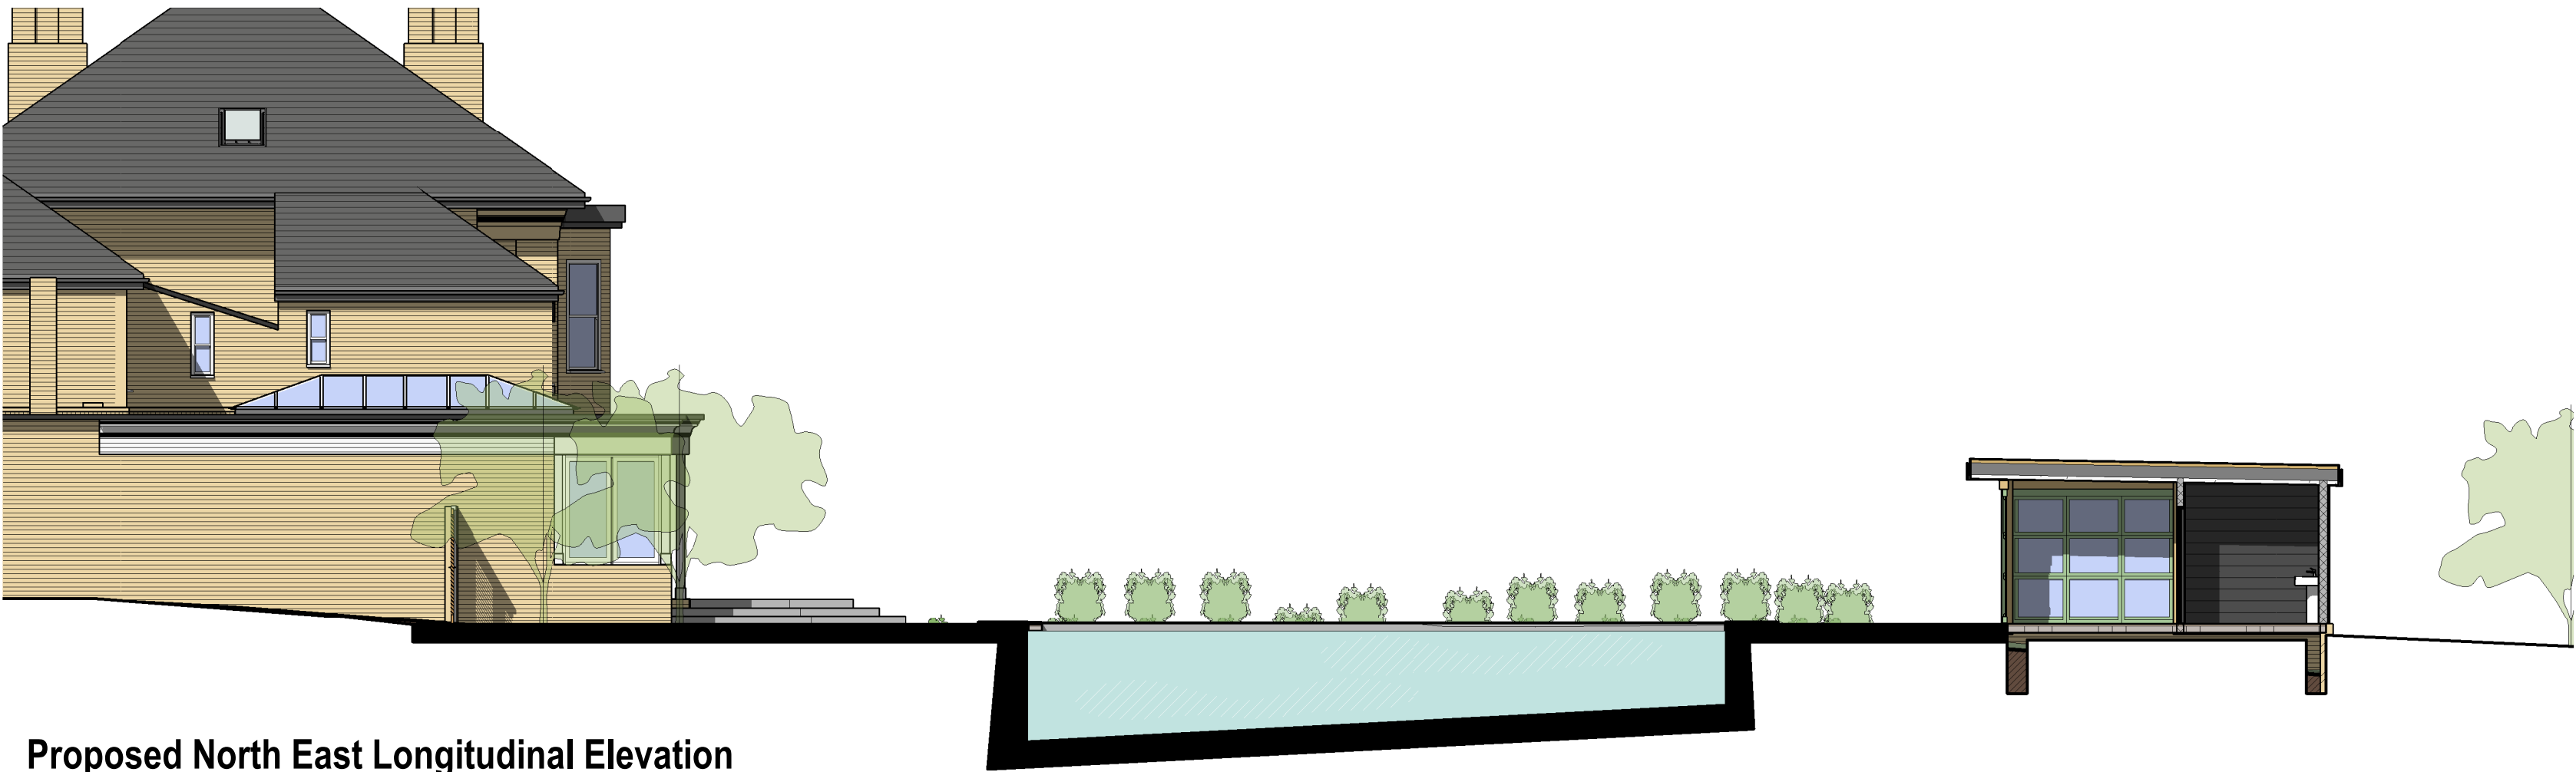

Proposed North East Longitudinal Elevation
1 : 100

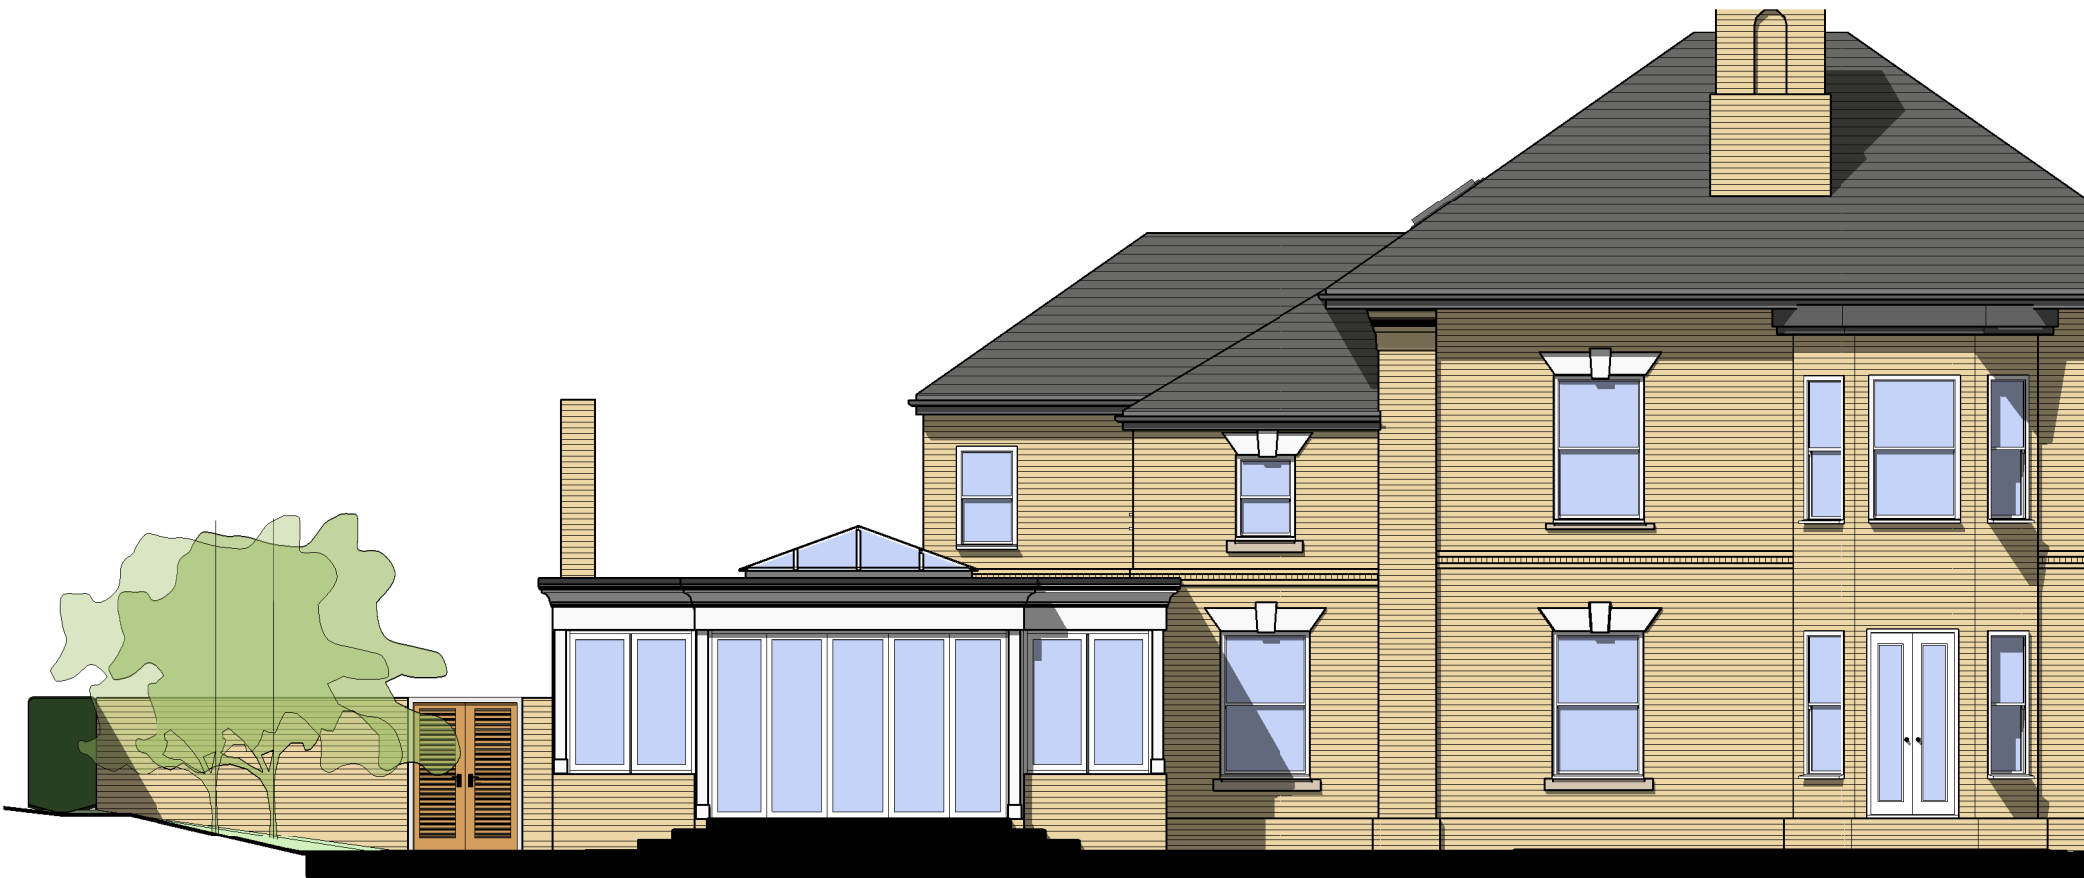

Proposed North West Elevation - Main Dwelling and Orangery
1 : 100

 

PLANNING
PENTANGLE
DESIGN GROUP

SUITE 1, 21 BANCROFT HITCHIN HERTS SG5 1JW
T:01462 431133 E:pdg@pentangledesign.co.uk

JOB TITLE
Proposed Extension, garden room and
landscaping
at Ringstead House, Ashwell
101

DRAWING TITLE
Proposed Elevations

SCALE	DRAWING NUMBER	REVISION
1 : 100	12	B
DATE March 2023		
SHT SIZE A2		
JOB NUMBER 3803		

ARCHITECTS AND INTERIOR DESIGNERS