

THIS DRAWING IS A PRINT AND MUST NOT BE SCALED.
ANY QUERIES REGARDING DIMENSIONS TO BE TAKEN UP WITH
PENTANGLE DESIGN GROUP.

ALL DIMENSIONS OF EXISTING BUILDINGS TO BE VERIFIED ON SITE.

THIS DRAWING IS THE COPYRIGHT OF PENTANGLE DESIGN GROUP
AND SHALL NOT BE IN ANY WAY USED OR REPRODUCED WITHOUT
THEIR PRIOR WRITTEN CONSENT.


NOTES




Proposed South West Longitudinal Elevation
1 : 100



Proposed South East Elevation - Garden Room
1 : 100

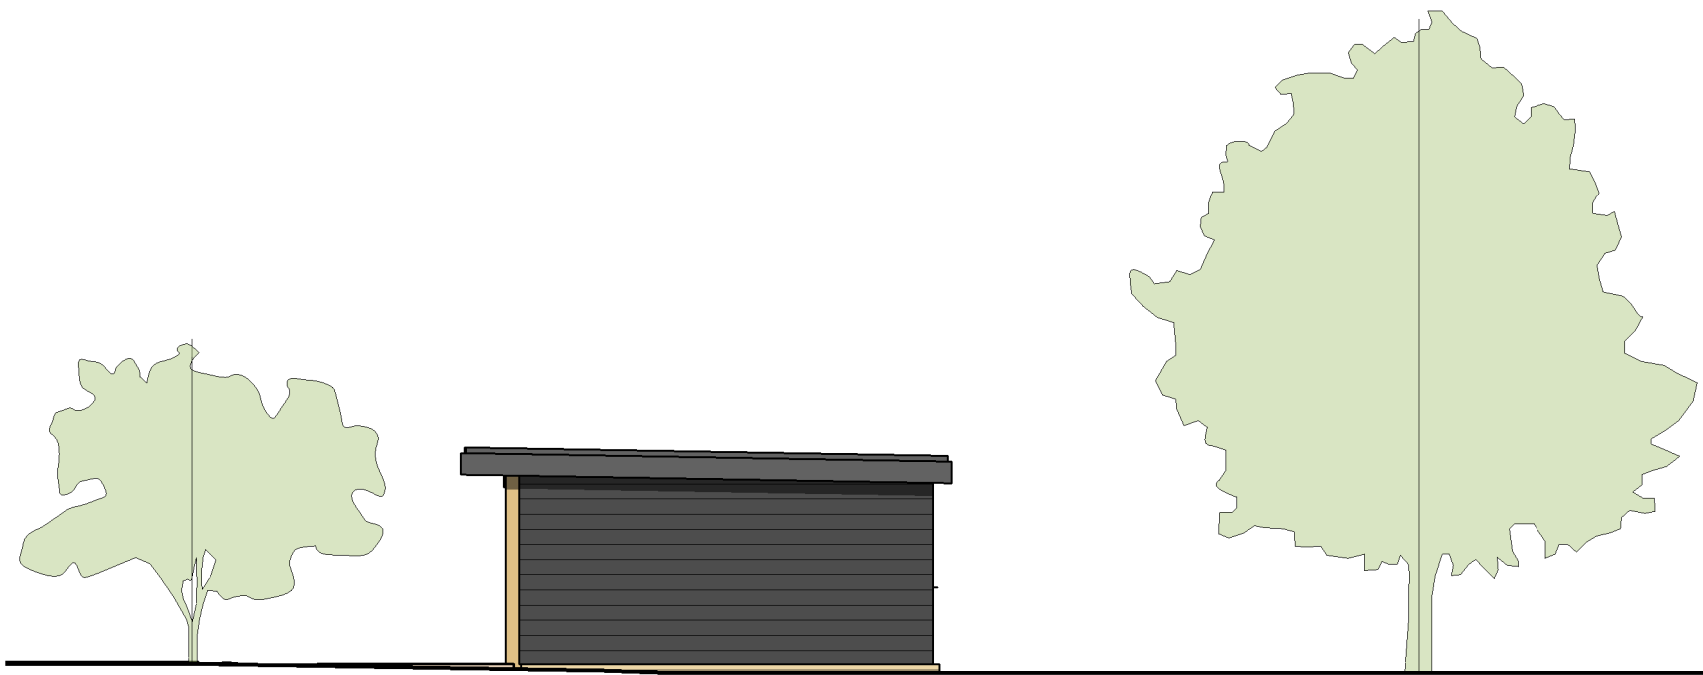


Proposed North East Elevation - Garden Room
1 : 100

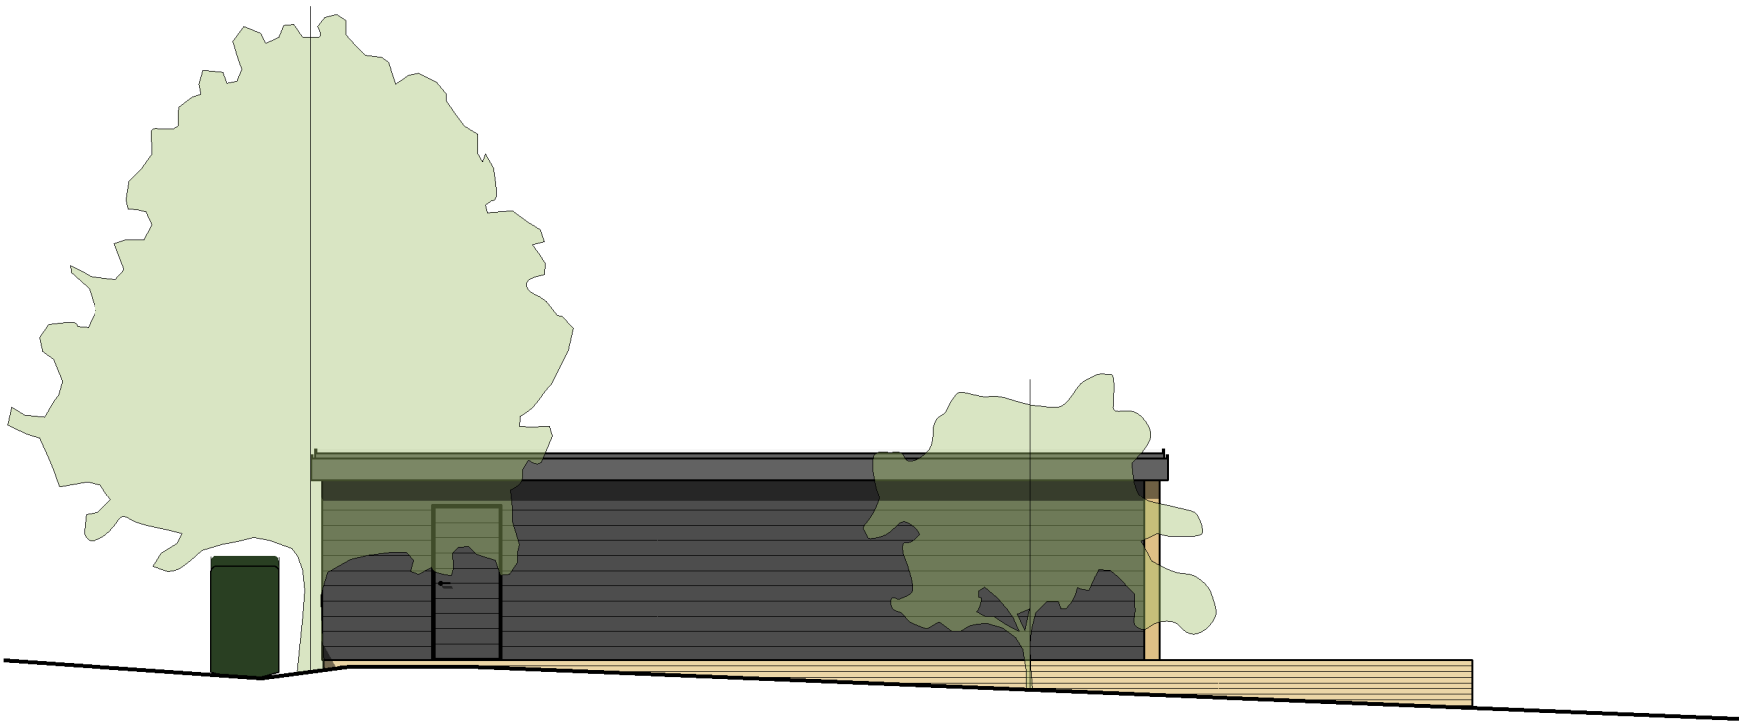

Proposed North West Elevation - Garden Room
1 : 100

MATERIALS:
Walls:
Facing brick up to damp proof course to match
existing house
Scorched timber to walls above DPC
Roof:
Single Ply membrane
Windows:
Powdercoated aluminium

 

PLANNING

PENTANGLE

D E S I G N G R O U P

SUITE 1, 21 BANCROFT HITCHIN HERTS SG5 1JW
T:01462 431133 E:pdg@pentangledesign.co.uk

JOB TITLE
Proposed Extension, garden room and
landscaping
at Ringstead House, Ashwell
101

DRAWING TITLE
Proposed Elevations

SCALE	DRAWING NUMBER	REVISION
1 : 100	11	C
DATE		
SHT SIZE		
JOB NUMBER		

ARCHITECTS AND INTERIOR DESIGNERS