


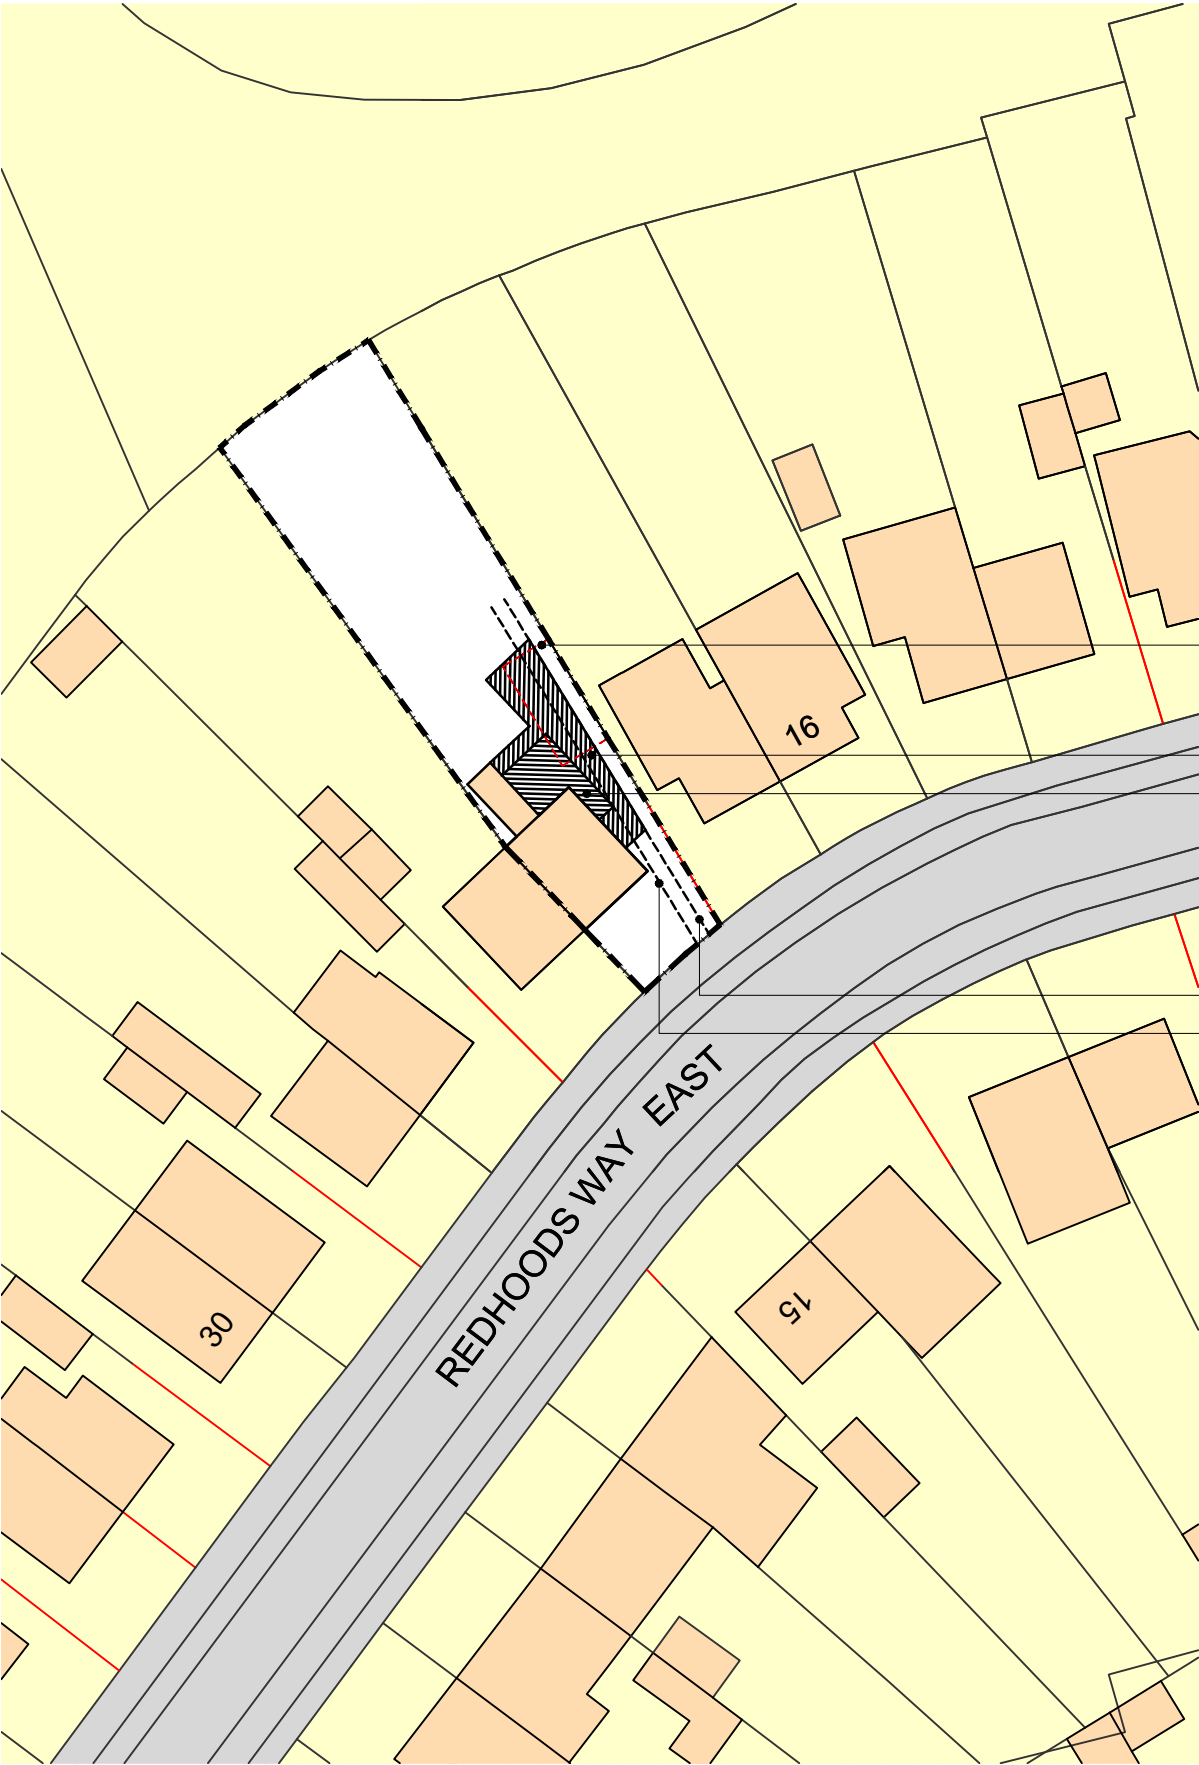

SITE PLAN

DEMOLISH EXISTING GARAGE

ERECT NEW SINGLE STOREY SIDE/REAR EXTENSION

ERECT NEW FIRST FLOOR SIDE/REAR EXTENSION


1 METRE FROM BOUNDARY

2 METRES FROM BOUNDARY

GENERAL NOTES

This scheme is subject to Town Planning and all other necessary consents. Dimensions, areas and levels where given are only approximate and subject to site survey. All dimensions are to be checked on site. All feasibility studies are subject to full site survey. This drawing is to be read in conjunction with all relevant consultants and/or specialists drawings/documents and any discrepancies or variations are to be notified to the architects in writing before the affected work commences. All queries relating to design of structural elements are to be referred to the structural engineering consultant for resolution. The workmanship and materials of all trades and building operations shall comply with the recommendations of British Standard (BS)8000 parts 1-16 inclusive and with Approved Document to support Regulation 7 1999 edition (incorporating 2000 amendments) of the Building Regulations 2010. All design and construction is to be in accordance with the Construction (Design and Management) Regulations 2007.

Rev	Date	Description
-----	------	-------------

 

E. mark@houghtonarchitecture.com
T. 07 542 030657

PLANNING

Client
Mr M Knight

Project
20 Redhoods Way East
Letchworth Garden City
Hertfordshire

Drawing Title
Proposed Site Plan

Drawn MEH	Date SEPT 2024	Checked	Scale @ A3 1:500
Job No 2022/29	Drawing No PL.109	Revision -	Note

Scale @ 1:500

