
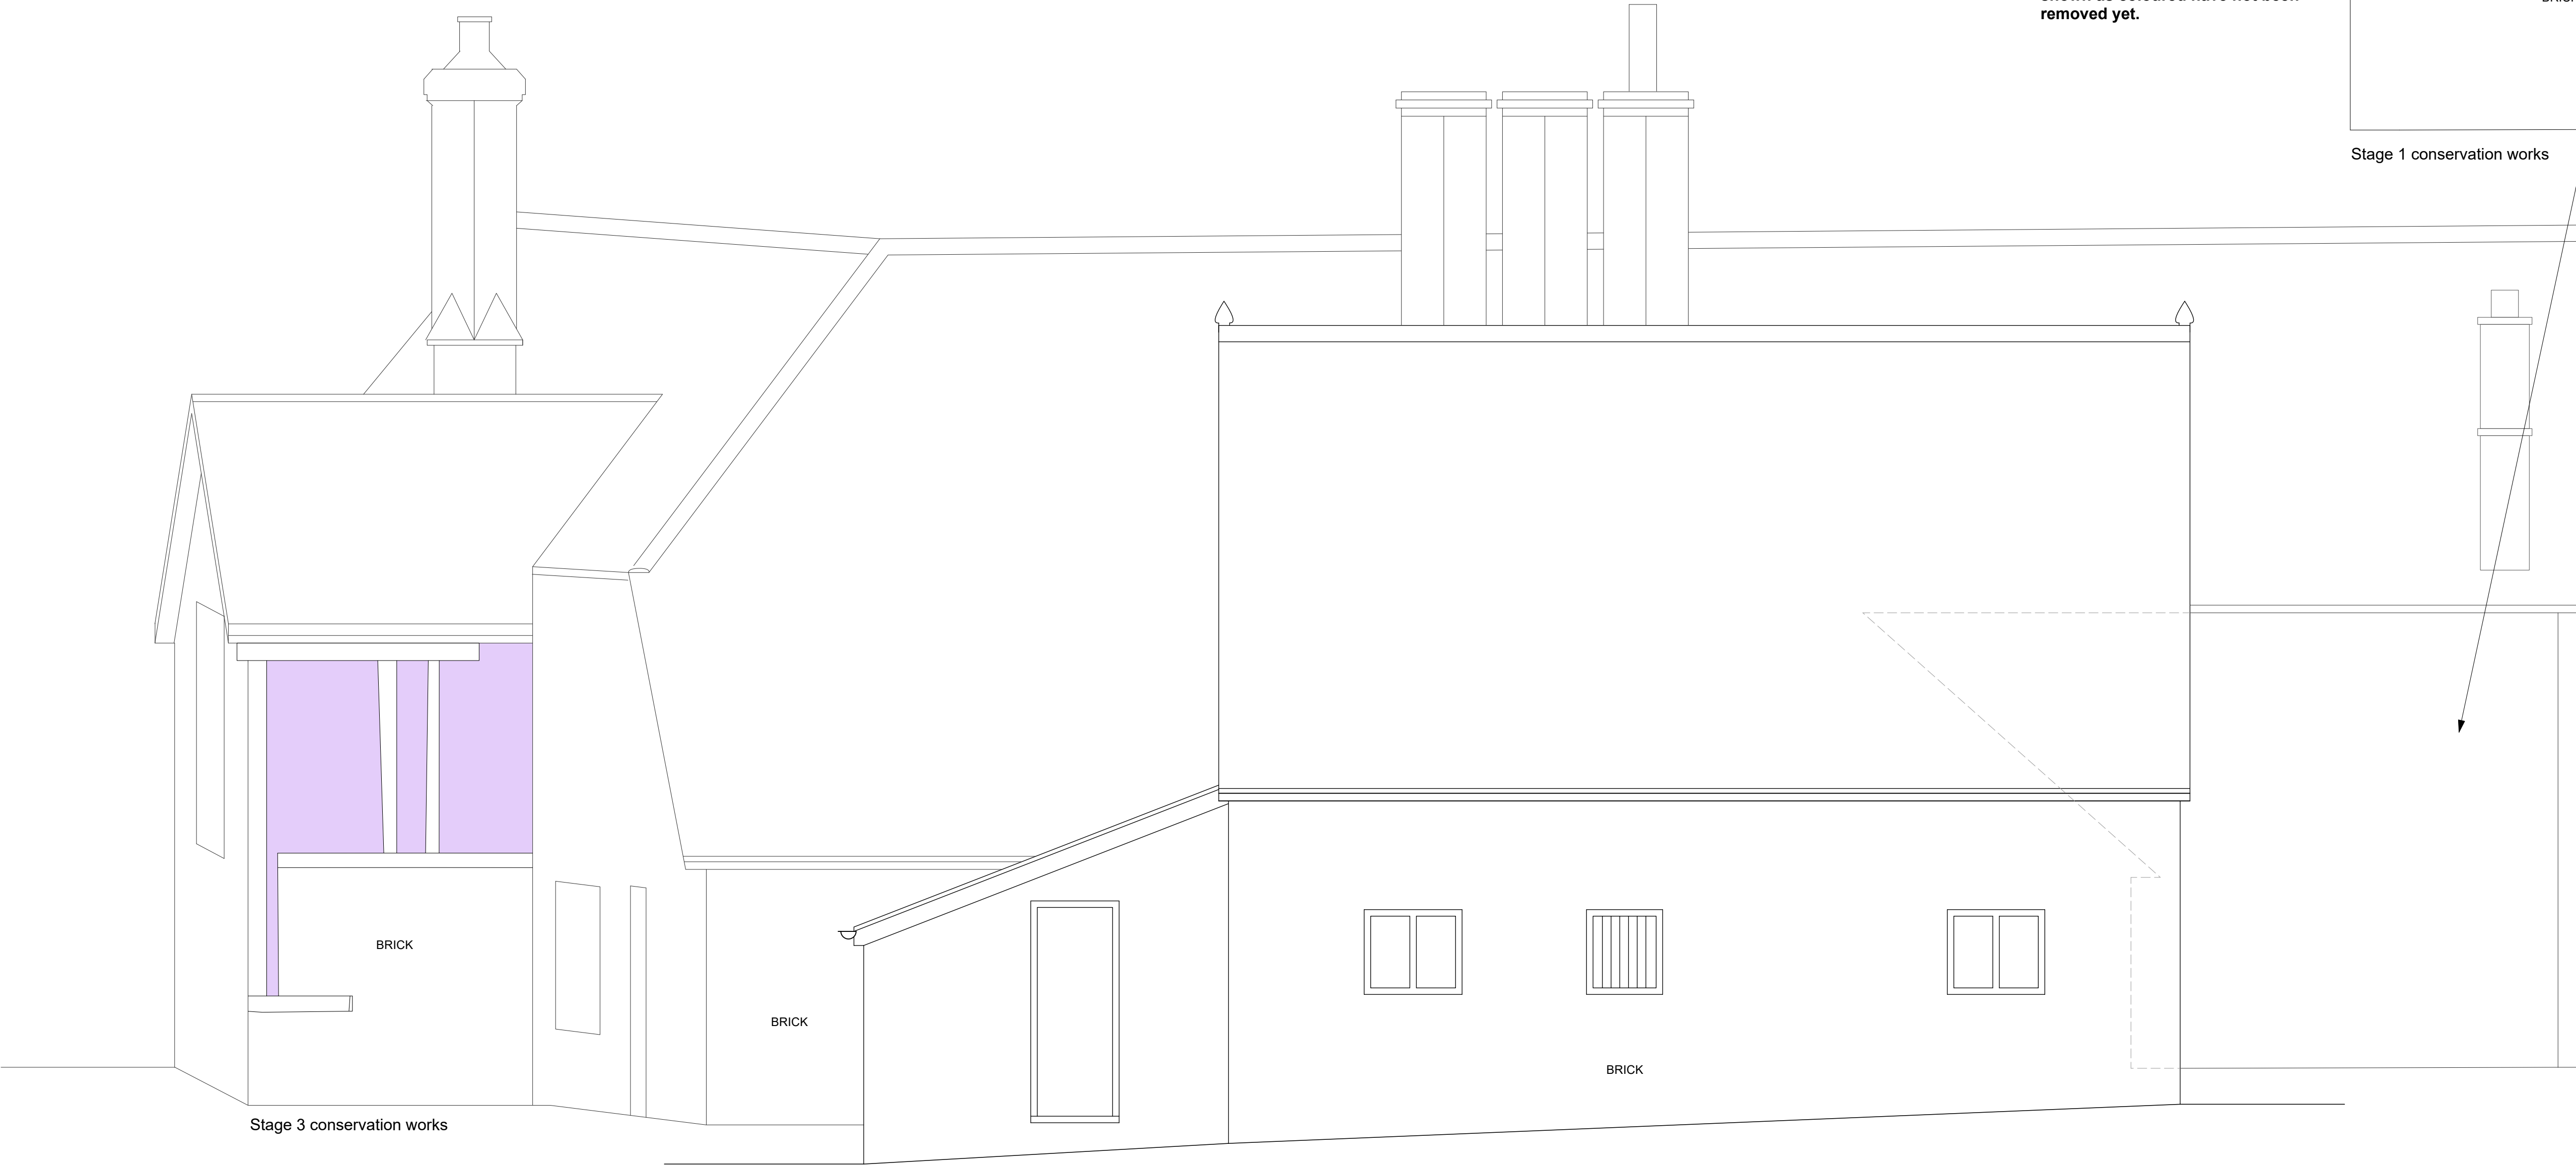
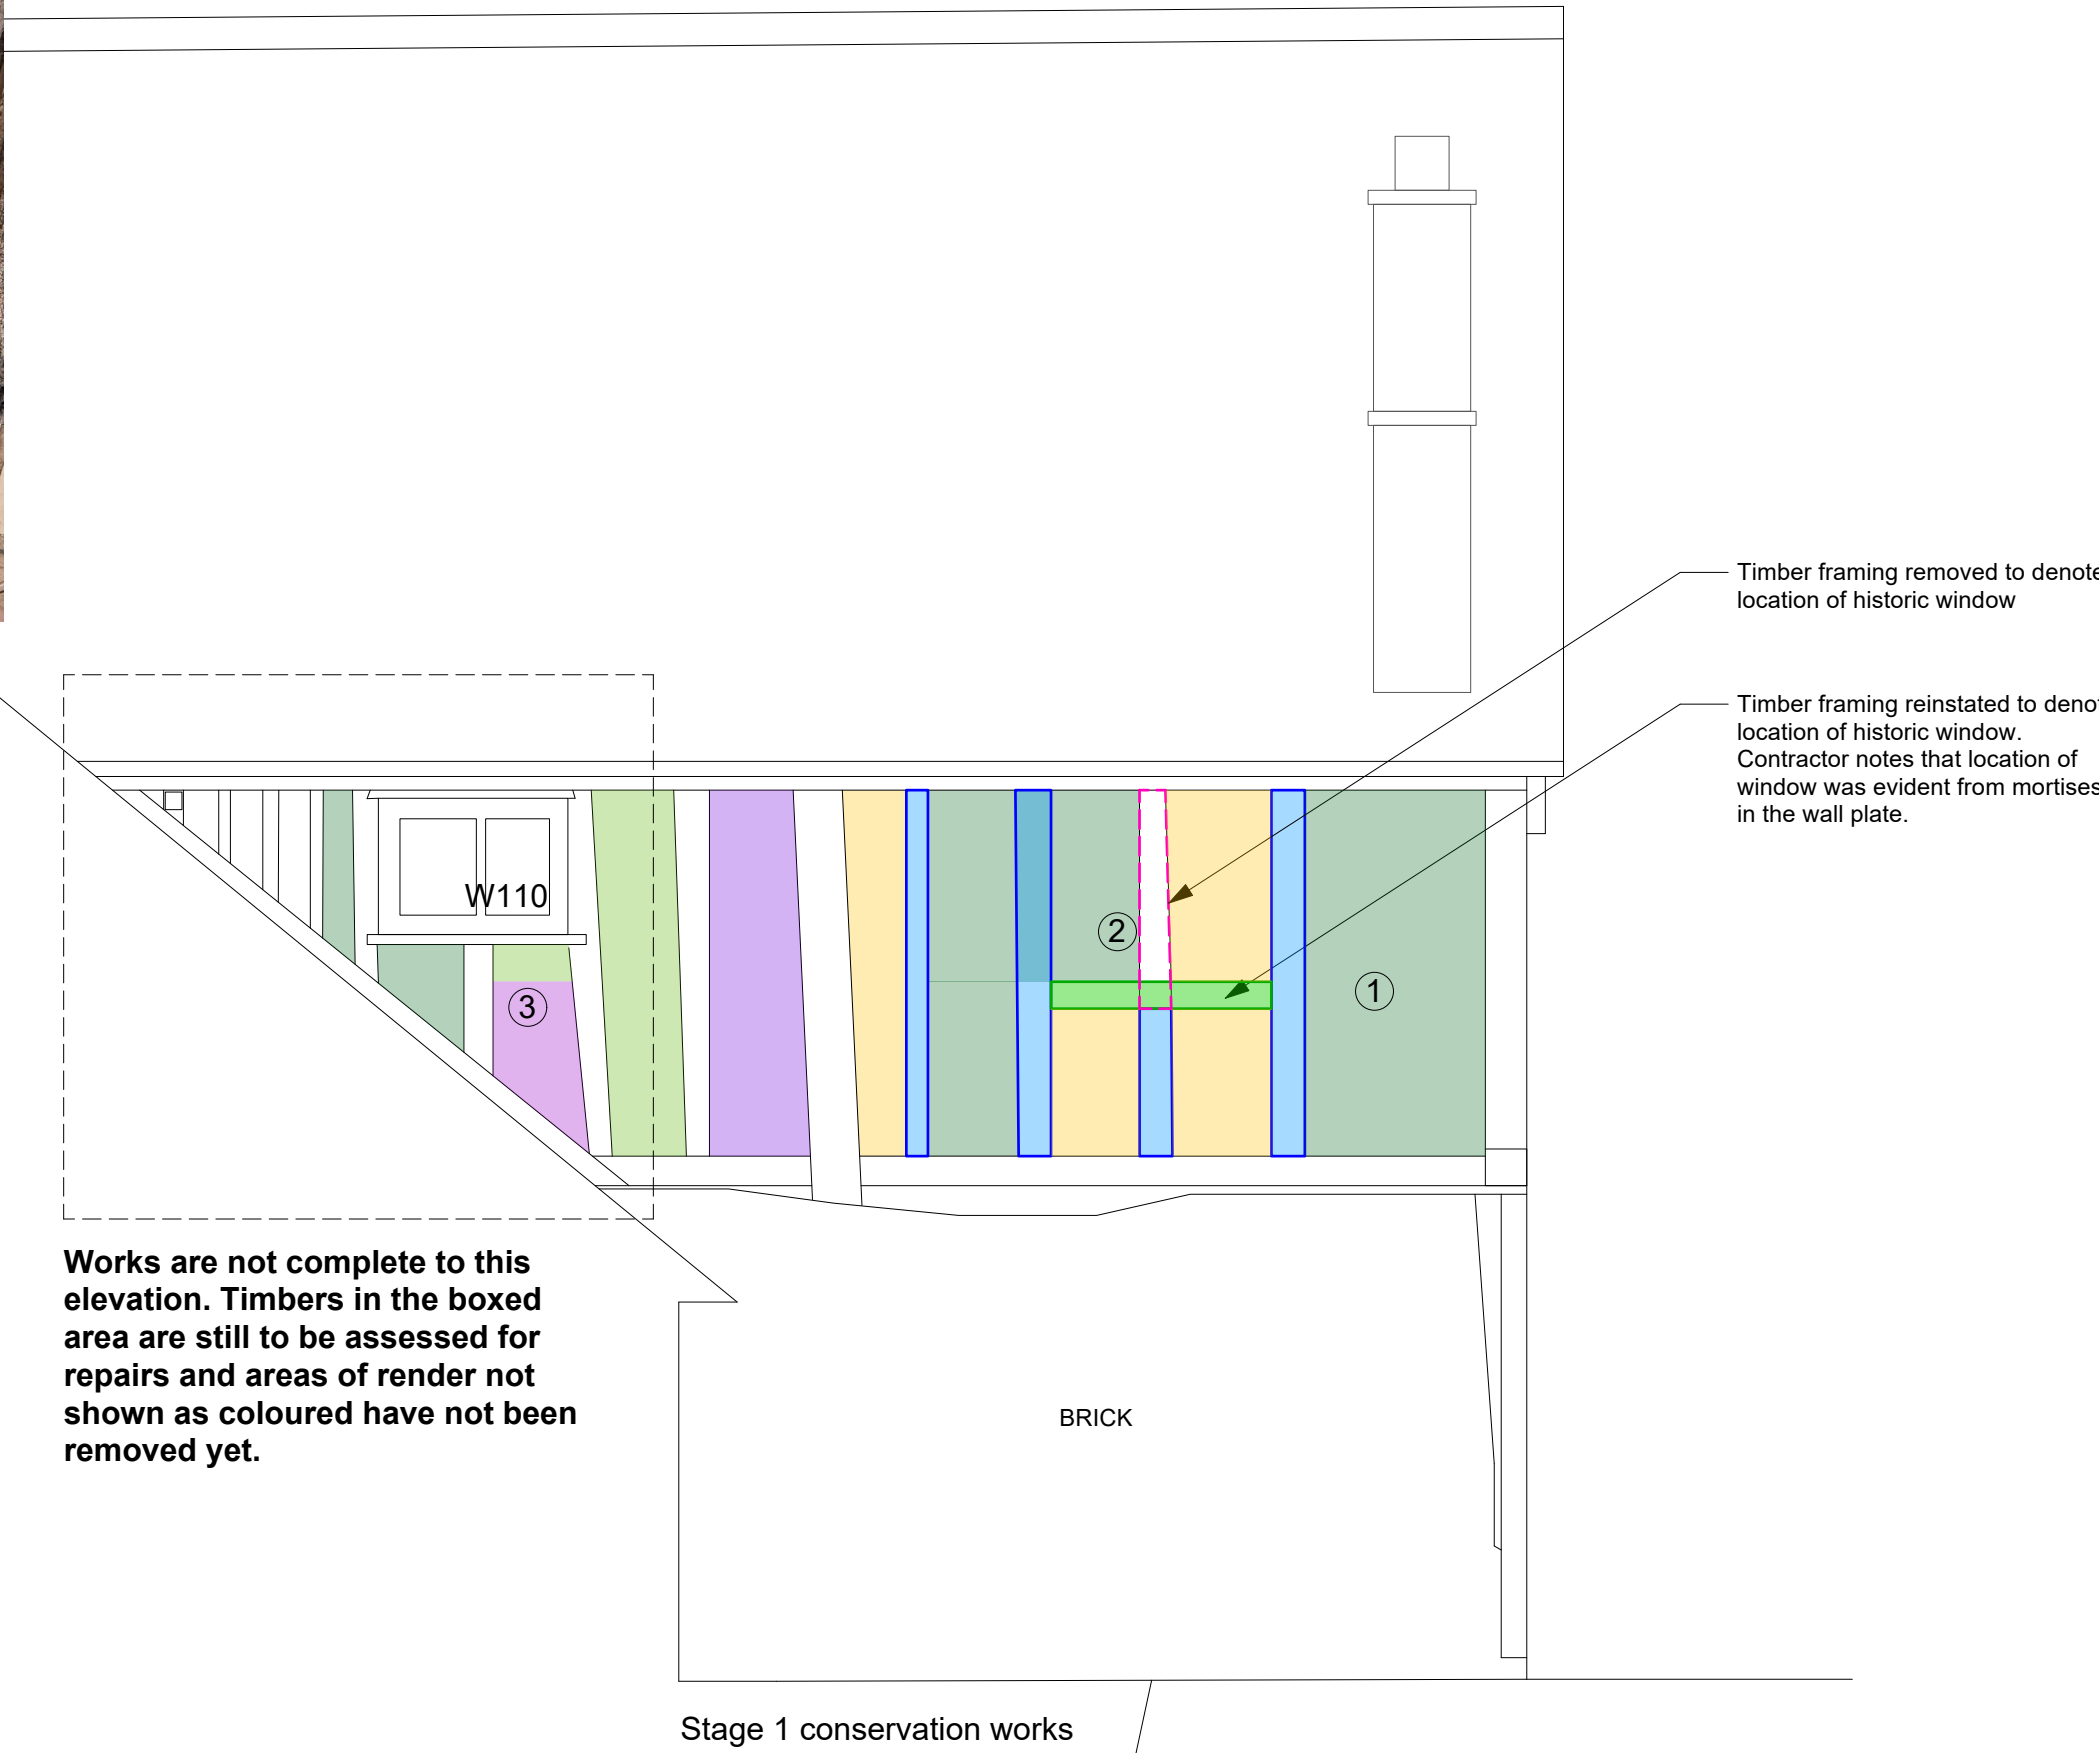


Key

- Cement render removed, substrate found: outer wall modern boards & EML with thin mineral wool insulation, inner wall of laths behind.
Works: Thin sheeps wool where depth permits, Woodwool carrier board, lime render finish with mineral paint finish in Ochre.
- Cement render removed, substrate found: outer wall modern lath broken and rotting in places. Inner wall of lath.
Works: Woodwool carrier board, lime render finish with mineral paint finish in Ochre
- Cement render removed, substrate found: Brick outer wall (no timber frame)
Works: Woodwool carrier board, lime render finish with mineral paint finish in Ochre
- Cement render removed, substrate found: outer wall modern board, inner wall modern board (plywood/plasterboard) mineral wool between
Works: Thin sheeps wool where depth permits, Woodwool carrier board, lime render finish with mineral paint finish in Ochre.
- Cement render removed, substrate found: outer wall modern boards, inner wall brick
Works: Thin sheeps wool, Woodwool carrier board, Lime render finish with mineral paint finish in Ochre
- Timber replacement/ scarf repairs
- Timber frame previously buried/partially buried in cement now exposed.
- Timber frame previously partially visible now covered by lime render.
- Timber frame reinstated in historic location denoted by evidence in surrounding timber
- Timber frame removed

Photos

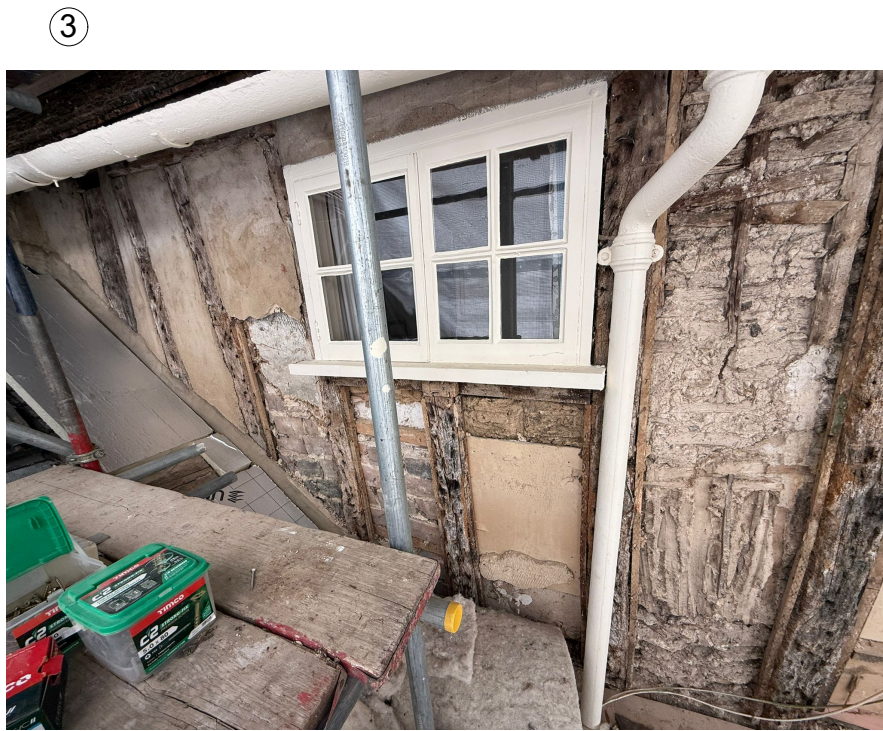

- Notes**
- 1.This drawing remains copyright of Blake Architects Limited and may not be reproduced or copied without consent in writing.
 2. Do not scale drawing use figured dimensions only.
 3. Any discrepancies between site and drawings to be reported to the architect immediately.
 4. Read in conjunction with all relevant structural and mechanical & electrical engineers drawings.
 5. Survey undertaken by: GeoMap

REVISIONS				
PROJECT	19.14 Maydencroft Manor			
ADDRESS	Maydencroft Manor, Gosmore, Hitchin, Hertfordshire SG4 7			
BLAKE ARCHITECTS	Blake Architects Limited			
	1 Coves Barn, Winstone Gloucestershire. GL7 7JZ [t] 01285 841407 [e] mail@blakearchitects.co.uk www.blakearchitects.co.uk			
TITLE	North Elevation Conservation Works Record			
DRAWING NUMBER	19.14.04.54			
STATUS	RECORD			
DRAWN	CHECKED	DATE	SCALE	REVISION
GY	JN	09.06.2025	1:35 @ A1	-