


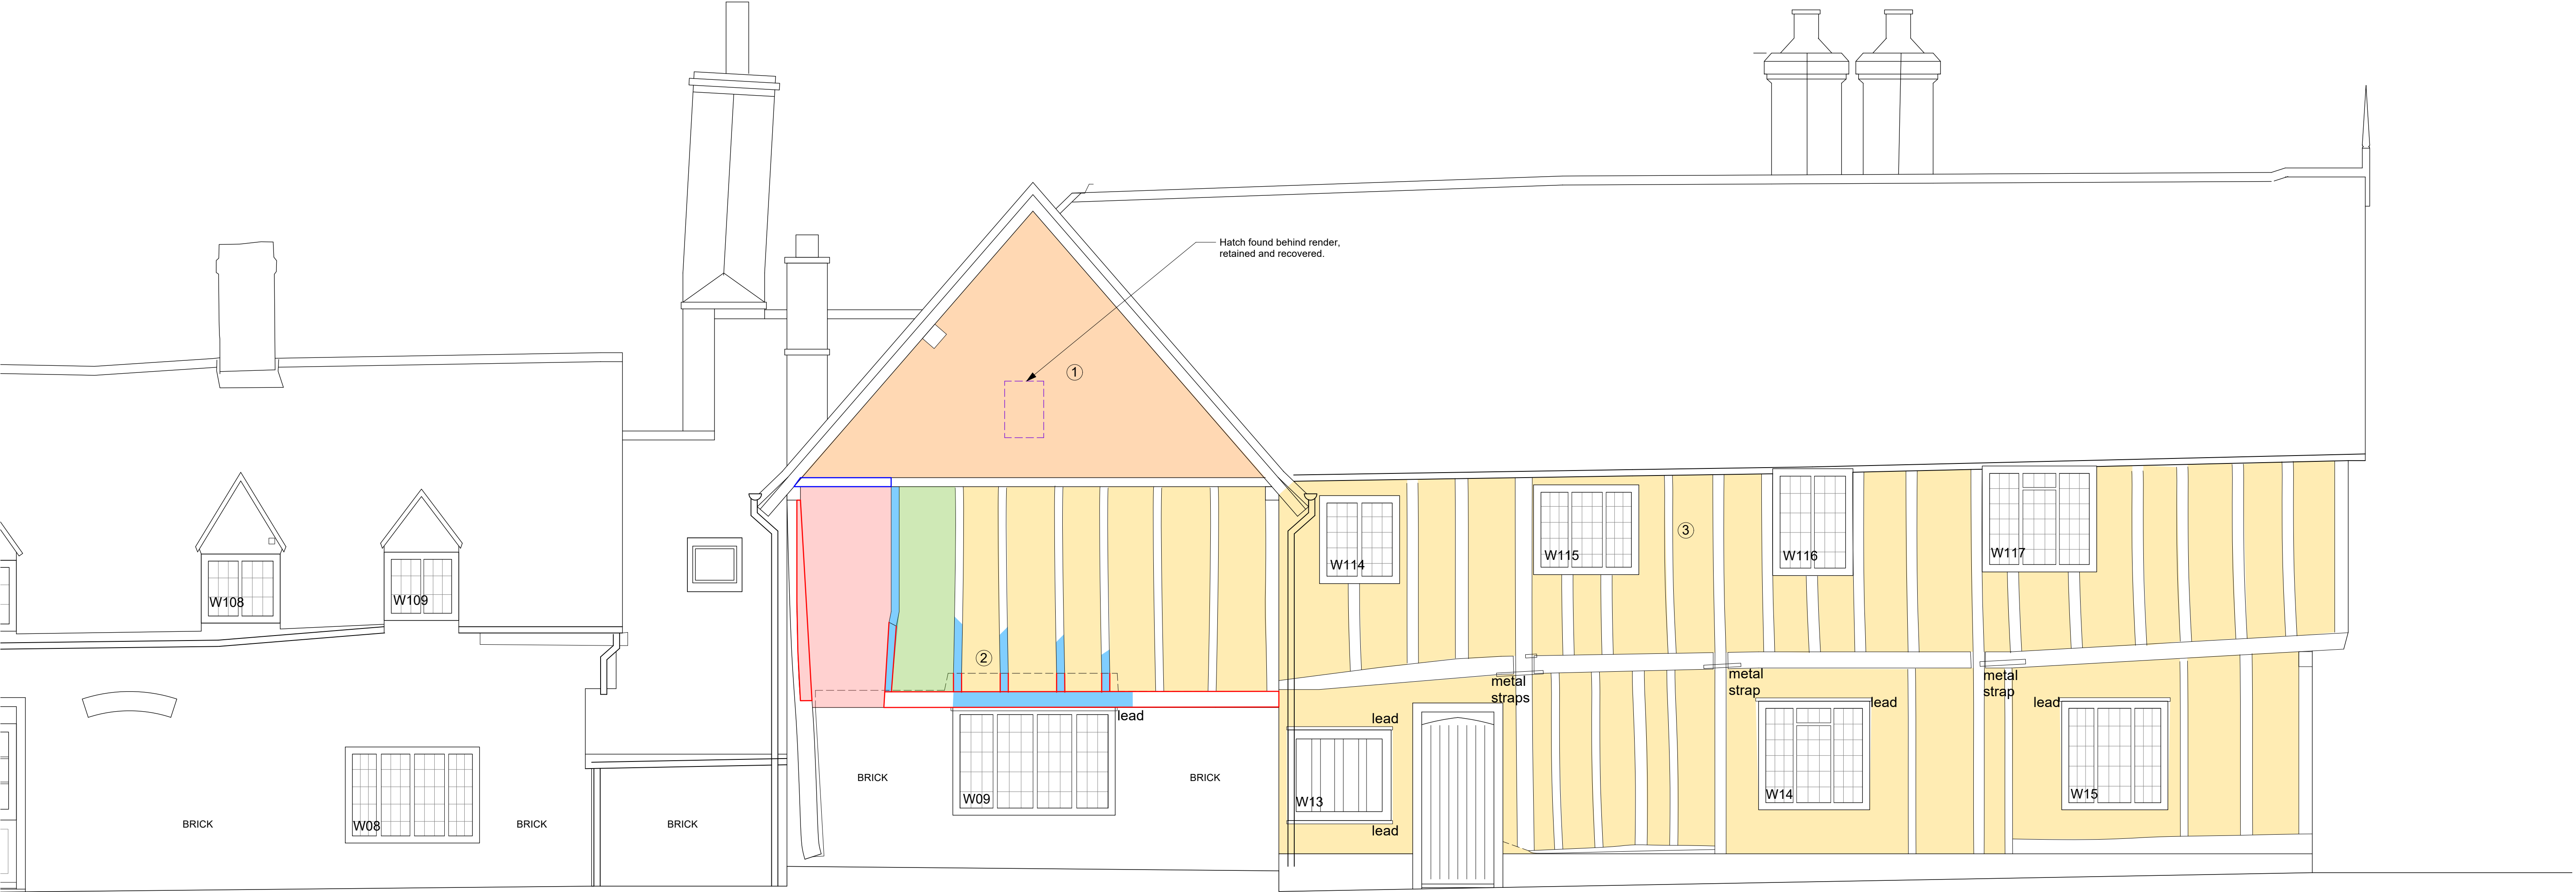


Key

- Cement render removed, substrate found: outer wall modern boards & EML with thin mineral wool insulation, inner wall of laths behind.
Works: Thin sheeps wool where depth permits, Woodwool carrier board, lime render finish with mineral paint finish in Ochre.
- Cement render removed, substrate found: outer wall modern boards. No inner wall (loft space)
Works: Woodwool carrier board, lime render finish with mineral paint finish in Ochre
- Cement render removed, substrate found: outer wall modern lath broken and rotting in places. Inner wall mix of lath and brick.
Works: Woodwool carrier board, lime render finish with mineral paint finish in Ochre
- Cement render removed, substrate found: outer wall modern boards, inner wall brick
Works: Thin sheeps wool, Woodwool carrier board, Lime render finish with mineral paint finish in Ochre

- Timber replacement/ scarf repairs
- Timber frame previously buried/partially buried in cement now exposed.
- Timber frame previously partially visible now covered by lime render.

Photos

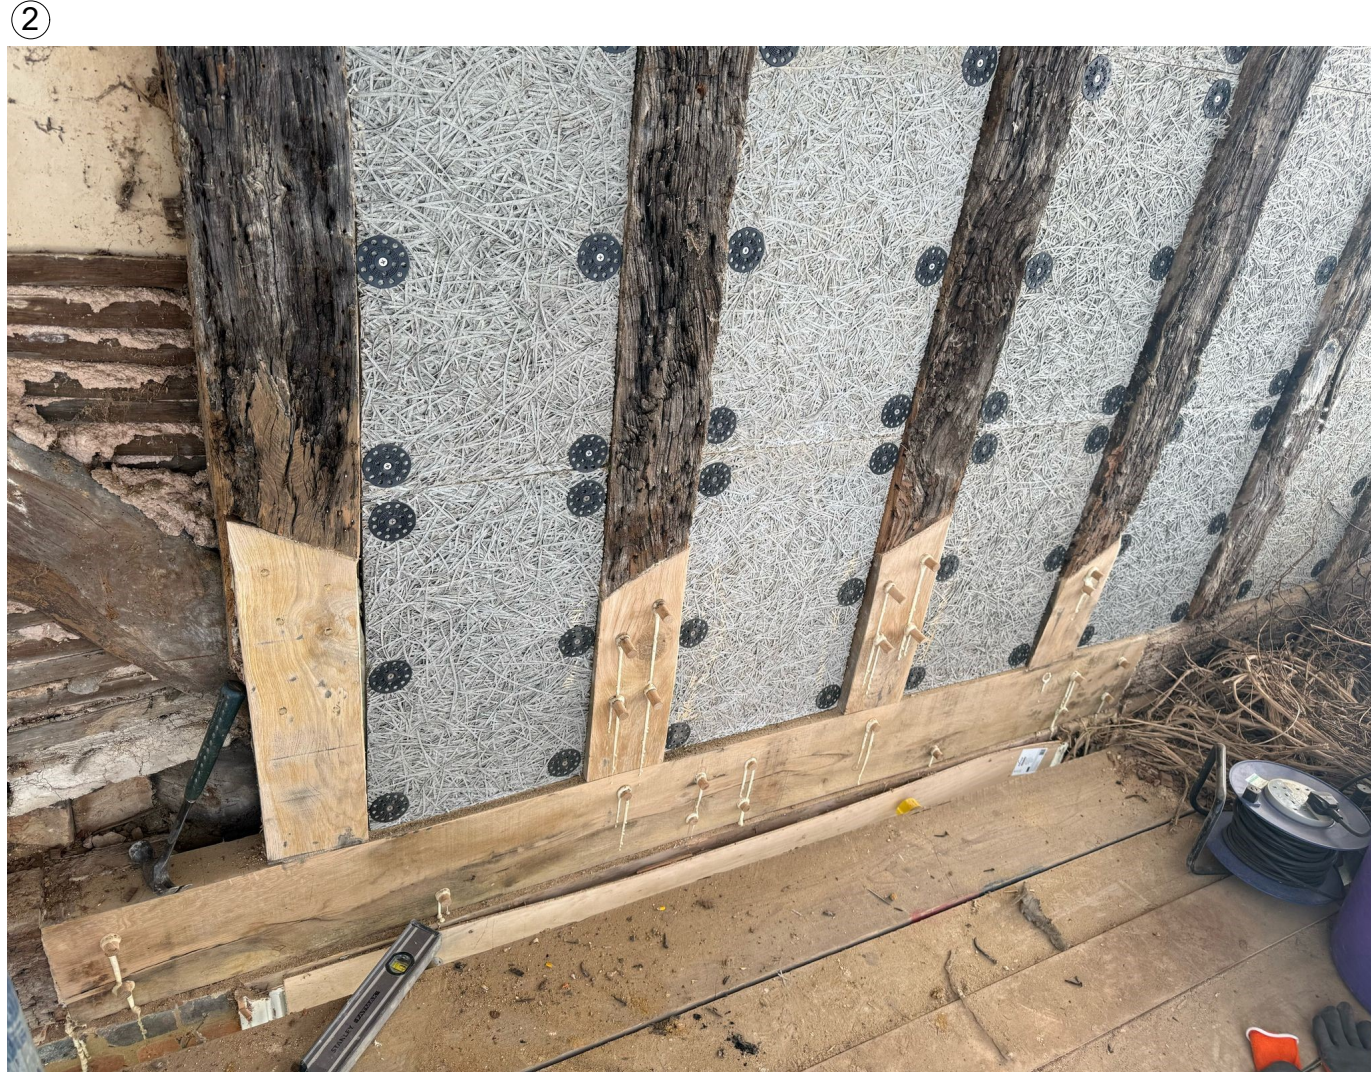

- Notes**
1. This drawing remains copyright of Blake Architects Limited and may not be reproduced or copied without consent in writing.
 2. Do not scale drawing use figured dimensions only.
 3. Any discrepancies between site and drawings to be reported to the architect immediately.
 4. Read in conjunction with all relevant structural and mechanical & electrical engineers drawings.
 5. Survey undertaken by: GeoMap

REVISIONS				
PROJECT		19.14 Maydencroft Manor		
ADDRESS		Maydencroft Manor, Gosmore, Hitchin, Hertfordshire SG4 7QA		
PROJECT		BLAKE ARCHITECTS Blake Architects Limited 1 Coves Barn, Winstone Gloucestershire. GL7 7JZ [t] 01285 841407 [e] mail@blakearchitects.co.uk www.blakearchitects.co.uk		
TITLE		West Elevation Conservation Works Record		
DRAWING NUMBER		19.14.04.57		
STATUS		RECORD		
DRAWN	CHECKED	DATE	SCALE	REVISION
GY	JN	05.06.2025	1:35 @ A1	-