




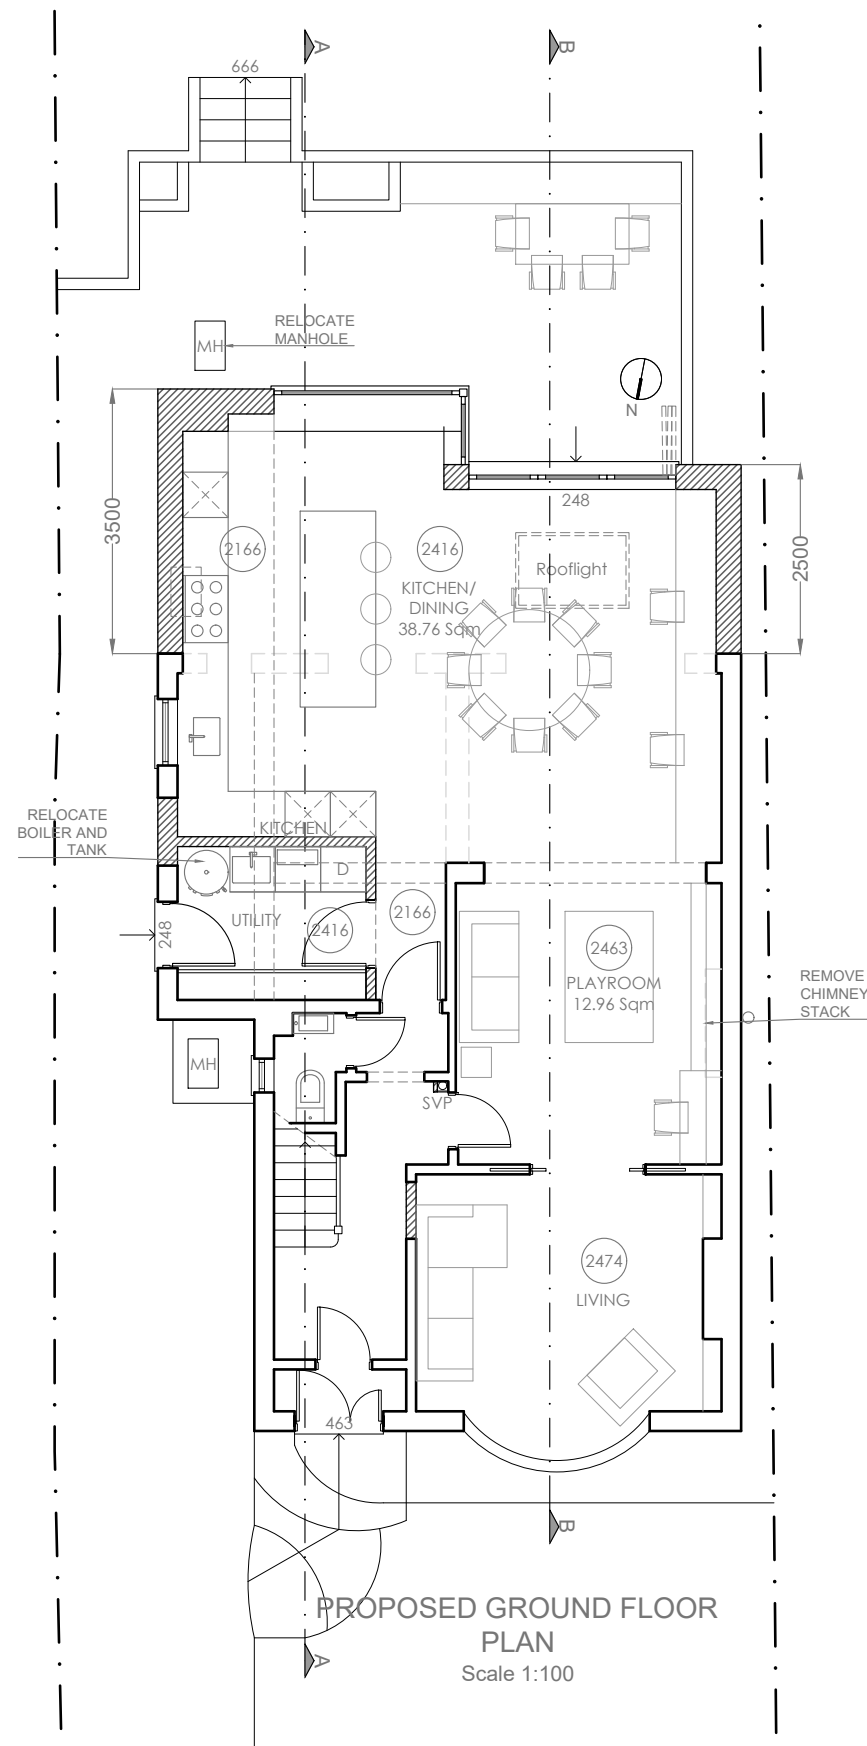


PROPOSED GROUND FLOOR PLAN
Scale 1:100

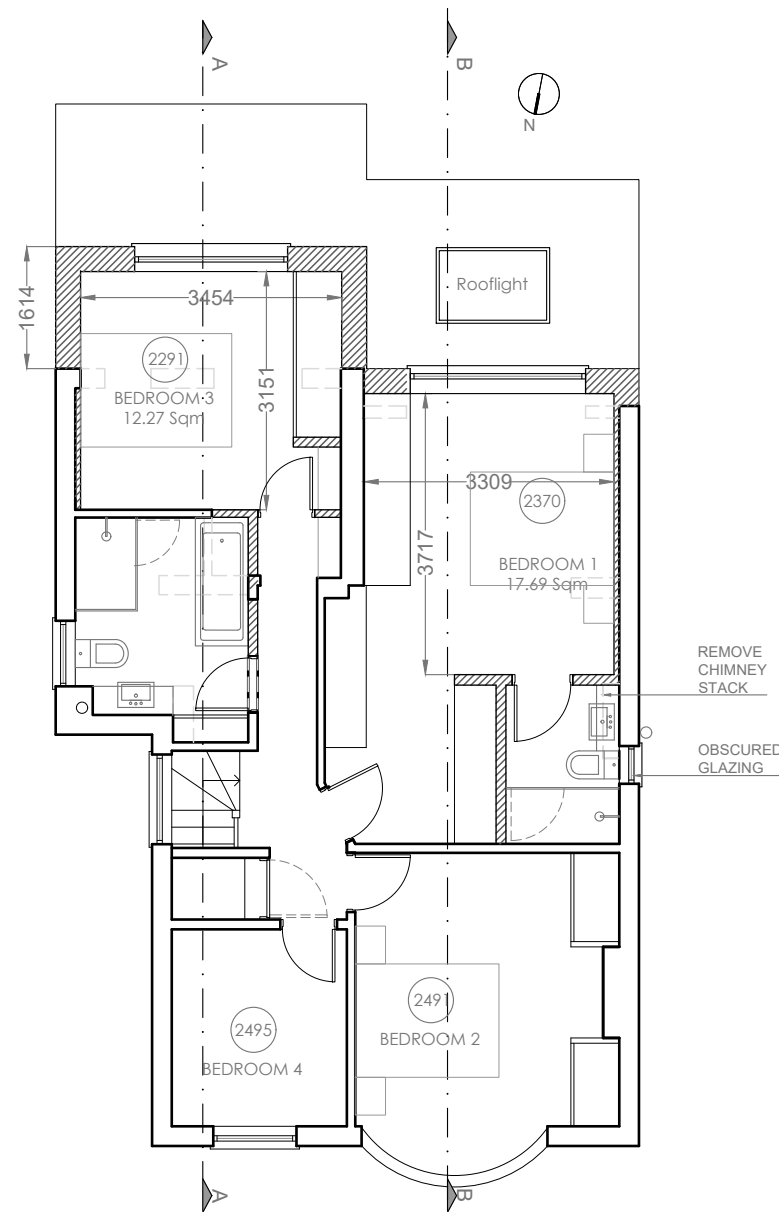

PROPOSED FIRST FLOOR PLAN
Scale 1:100

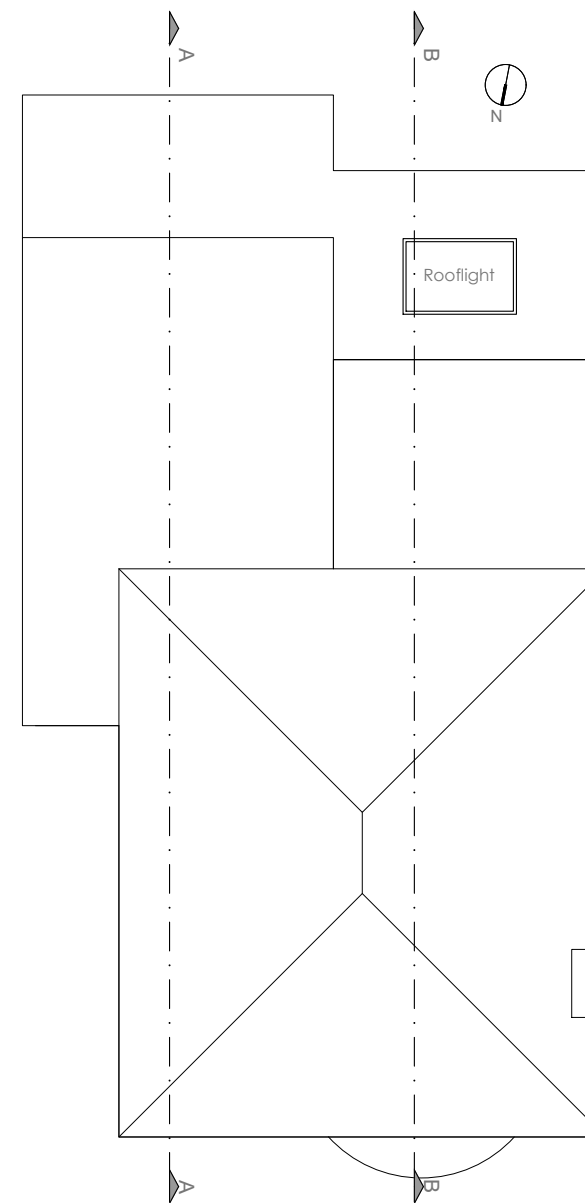

PROPOSED ROOF PLAN
Scale 1:100

 

NOTE: Survey information regarding N^os 41 and 45 of West Hill has been taken from ordinance survey maps, aerial images and photography

NOTE: All the works must be certified by an approved building control inspector and Thames Water prior to works commencing
Do not scale from this drawing

43 WEST HILL SG5 2HY, HERTFORDSHIRE

PROPOSED PLANS

DATE	06-02-25
FILE	43 West Hill_06-02-25_0
LAYOUT	5
SCALE	1:100
PAPER	A3

DRAWING TO BE READ IN CONJUNCTION WITH THE SPECIFICATION AND ALL RELEVANT DRAWINGS
DO NOT SCALE FROM THIS DRAWING
CONTRACTOR TO CHECK ALL DIMENSIONS ON SITE
PLANNIT TO BE ADVISED OF ANY DISCREPANCIES BETWEEN THIS DRAWING AND SITE CONDITIONS IMMEDIATELY