





PROPOSED FRONT ELEVATION

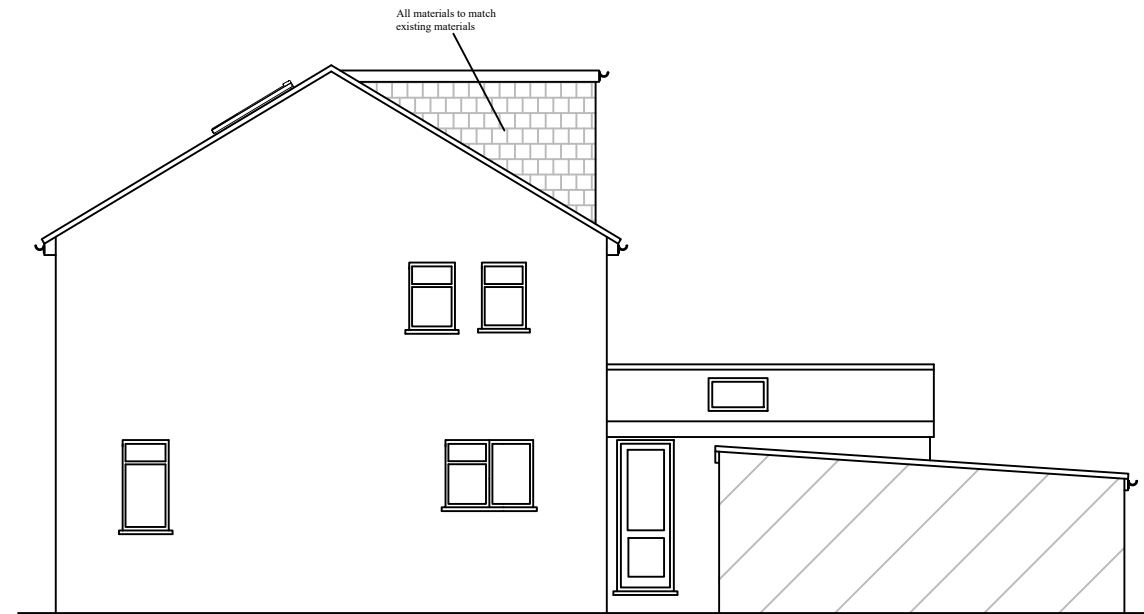


PROPOSED SIDE ELEVATION

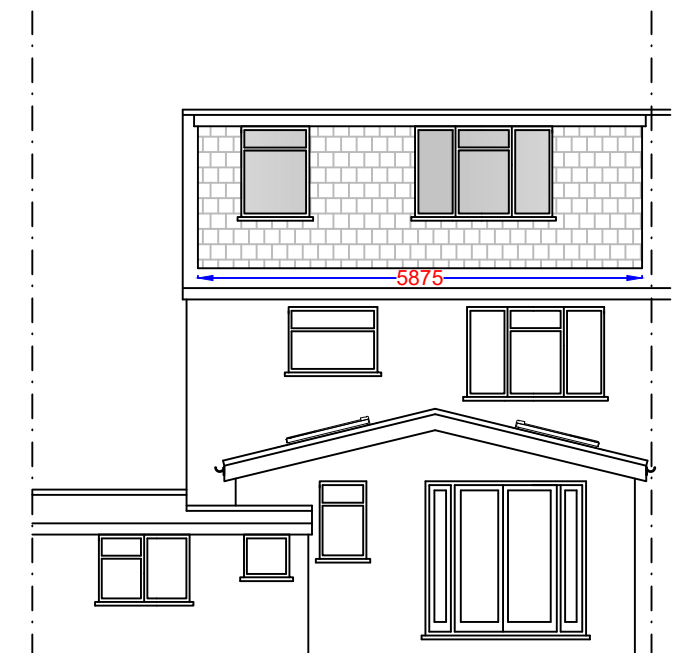

PROPOSED REAR ELEVATION

Dormer Volumes:


	H	D	W	
V1 - Rear dormer	$\frac{1}{2}$	2.03	3.38	$\times 5.88 = 21.12\text{m}^3$
TOTAL VOLUME: 20.17m³				

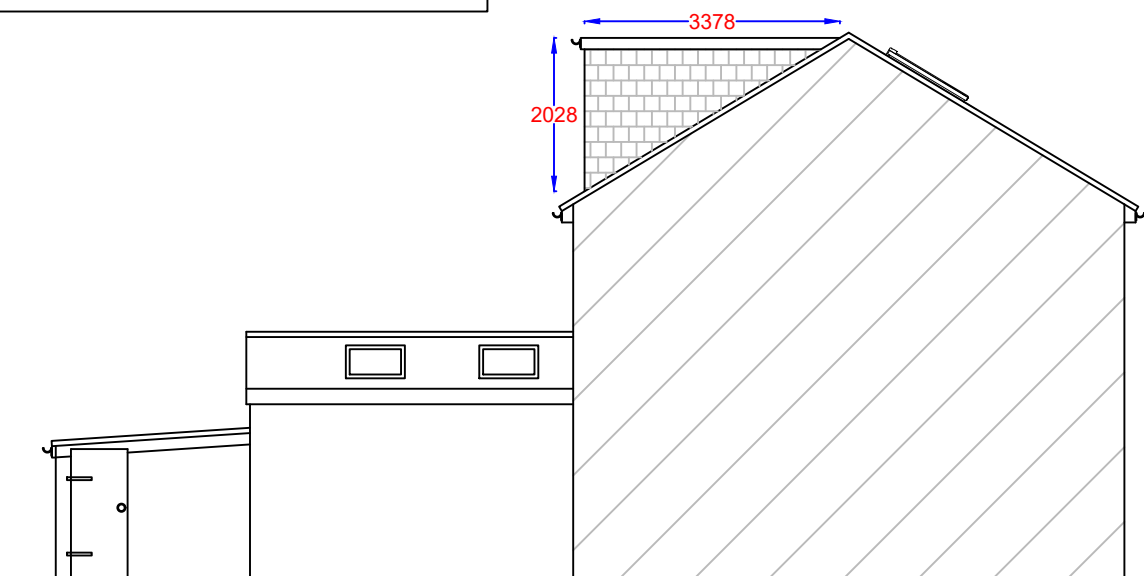

PROPOSED SIDE ELEVATION

Notes

All drawings to be signed off by building control before the commencement of any works. If works commence on a Building Notice, the Builder/property owner commences works at their own risk and ELA Design (or its Officer's) cannot accept and liability whatsoever for these works carried out.

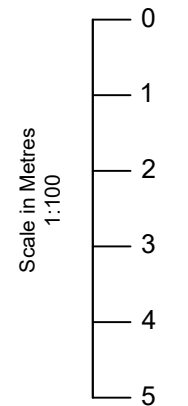

Rev	Date	Details	By
A	03/04/25	Revision A	CE

Project: Loft Extension

Drawing: Proposed Elevations

Address: 5 Turpin's Way,
Baldock, SG7 6LW

Drawing N°: ELA/6 Rev: A

A3 Scale: 1:100 Drawn By: CE Job No: 3240 Date: 03/04/25



ELA Design
Beechcroft
Riverside Avenue
Broxbourne
Herts
EN10 6RA
Tel:- 07979510821