


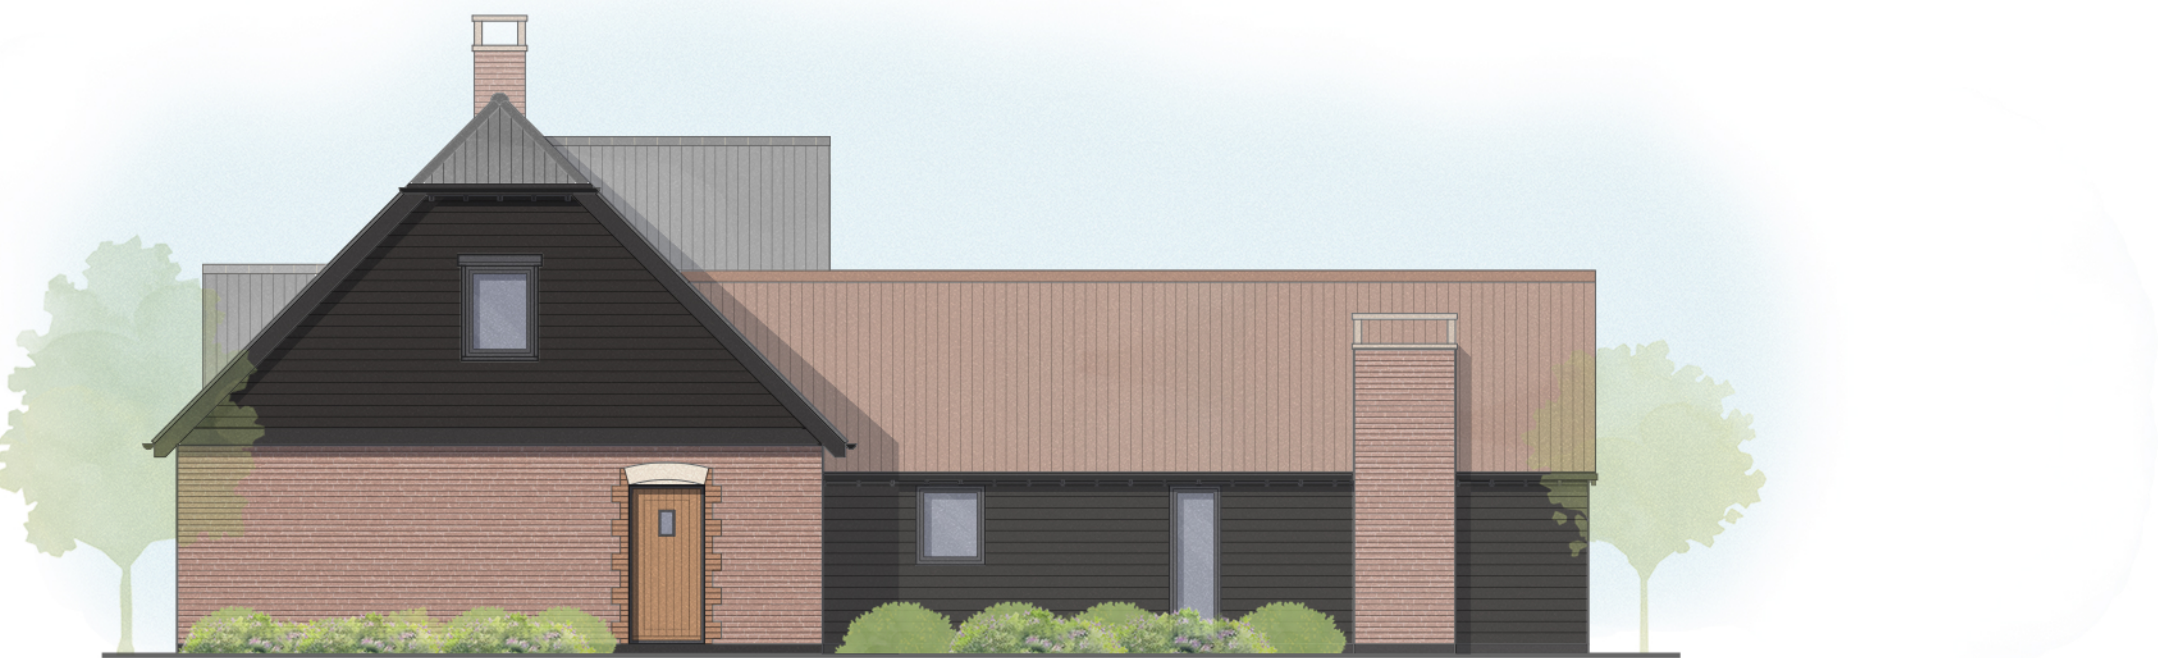

Front Elevation




Rear Elevation




Side Elevation



Side Elevation

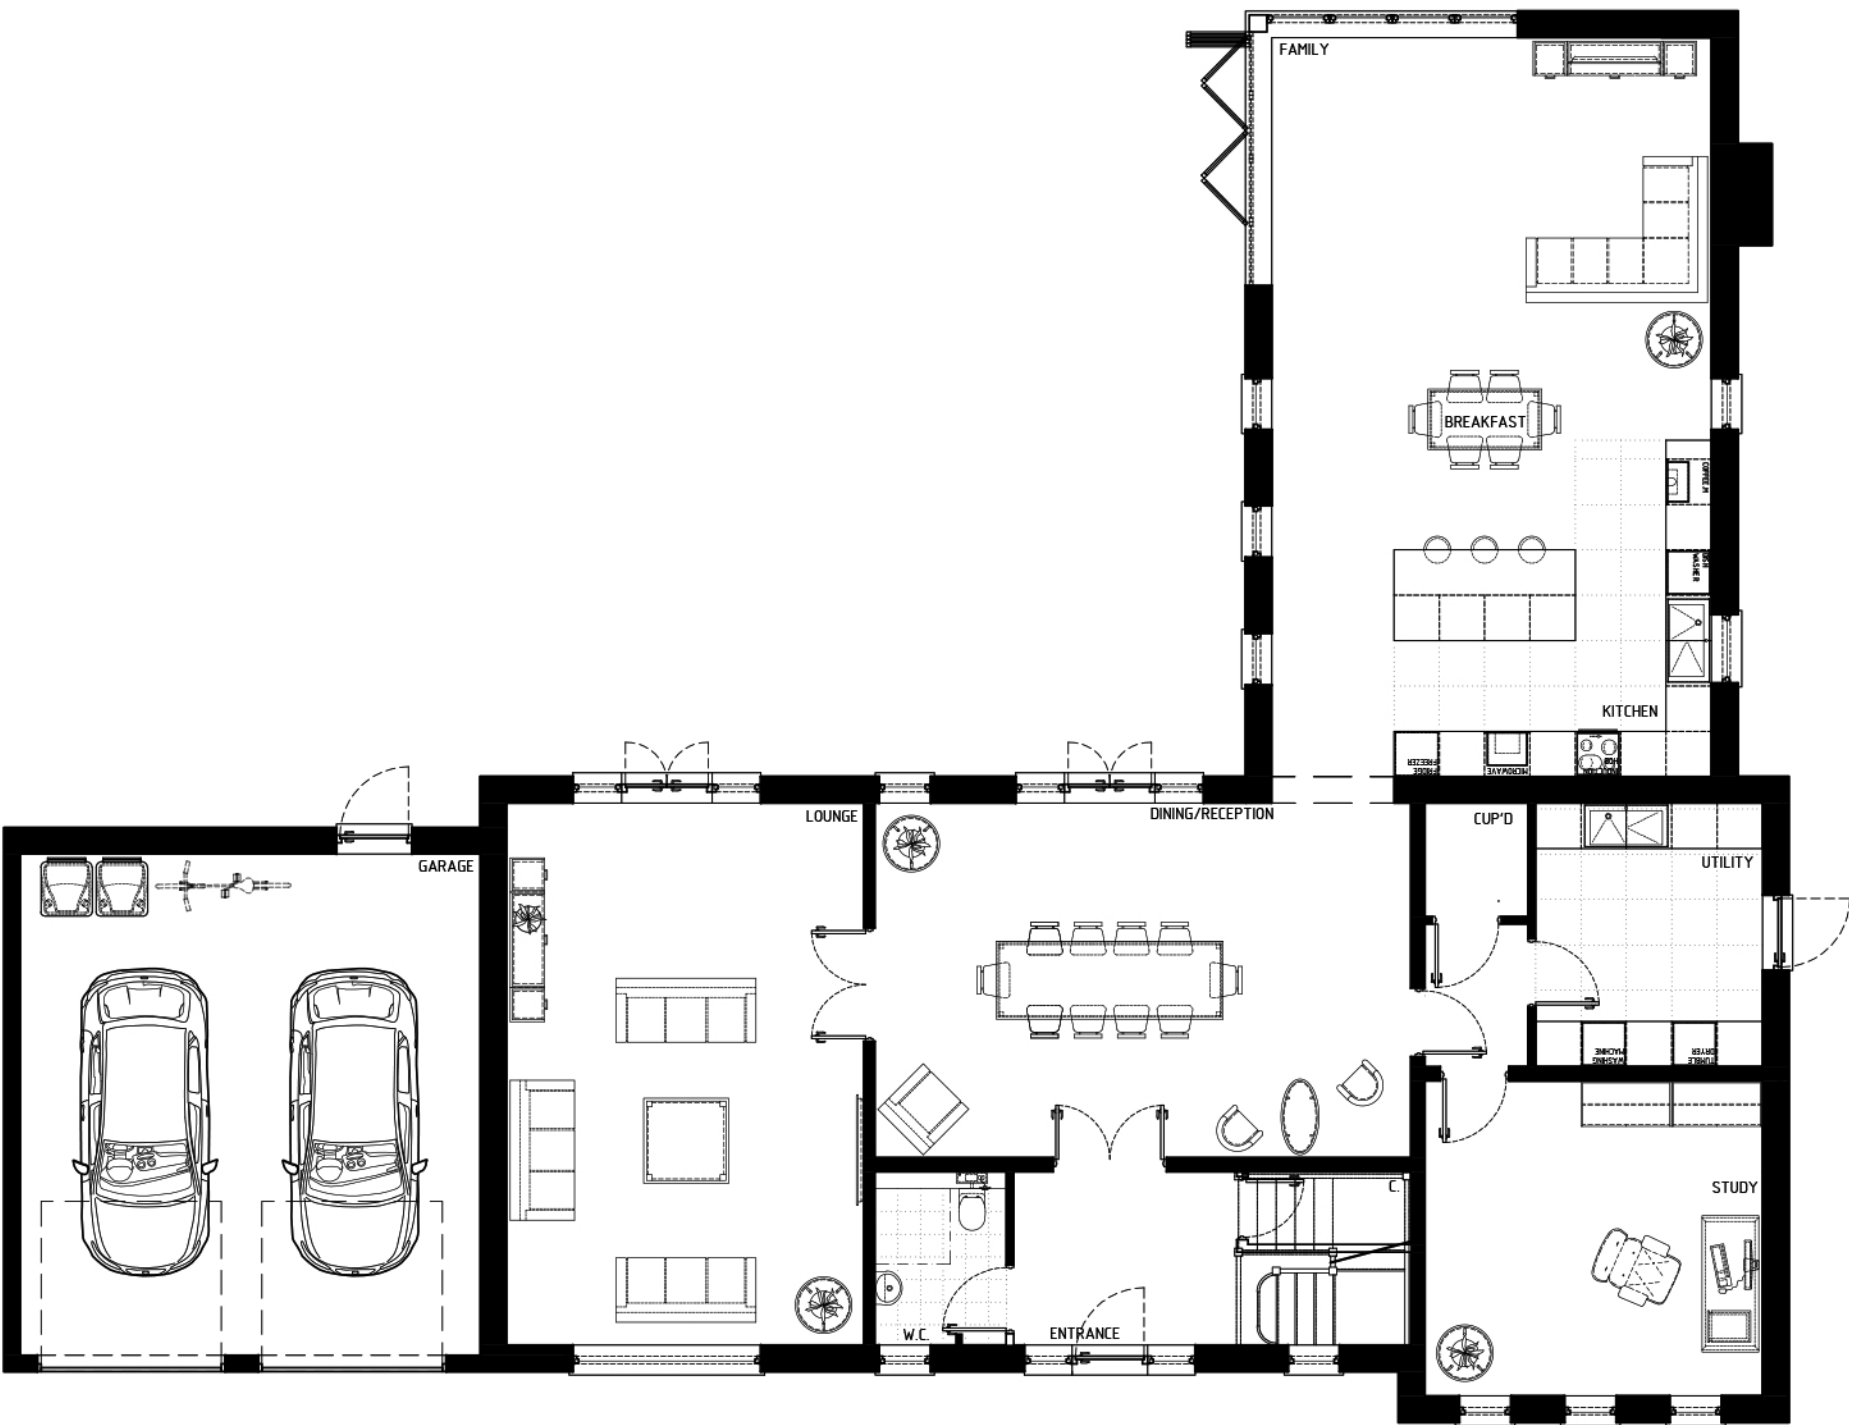

Ground Floor Plan

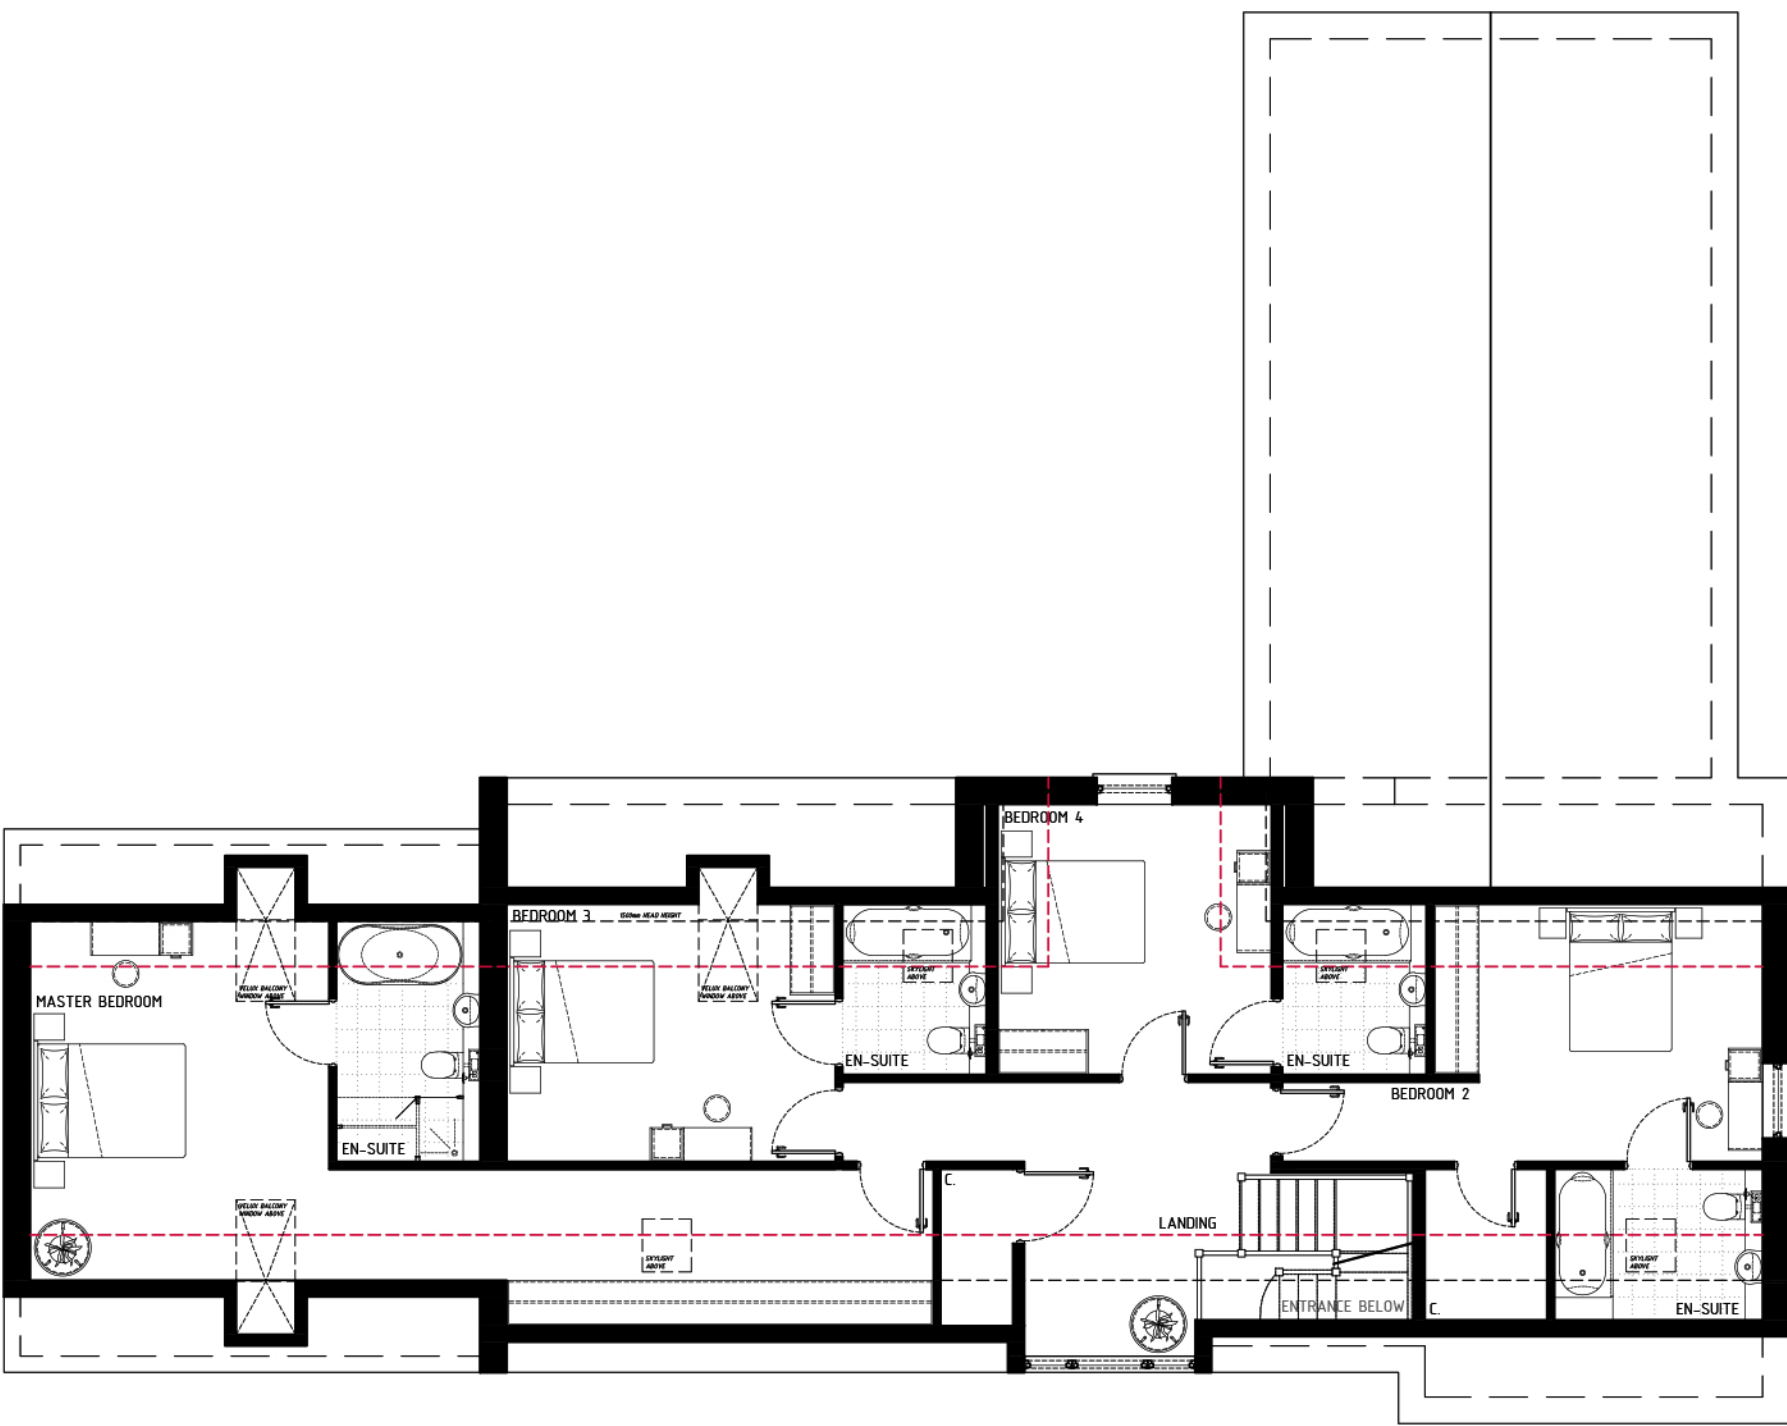

First Floor Plan



Stage 3

1:100 0m 1m 2m 3m 6m 9m

TUTHILLS YARD

Client Name	ROCKWELL HOMES
Address	Land West of Tuthill House Kelshall Tops Therfield Hertfordshire

HT3 - Plans and Elevations

Drawn By	BKM	Checked By	BKM
Scale	1:100 @ A1	Date	02/04/26
Scene Ref.	15498	Rev no.	P01
Dwg no.	THSYD-SCN-HT3-ZZ-DRA-20.001-A3		

P01	First Issue	BKM	02.04.26
Rev	Description	Initials	Date



// SceneArchitects.co.uk // 01245 440 302