

Proposed Elevations



Front Elevation



Rear Elevation



Side Elevation




Side Elevation

Proposed Floor Plans

The copyright in all drawings, schedules, specifications and any other documentation prepared by Scene Architects in relation to this project shall remain the property of Scene Architects and must not be reissued, loaned or copied without prior written consent.



Ground Floor Plan

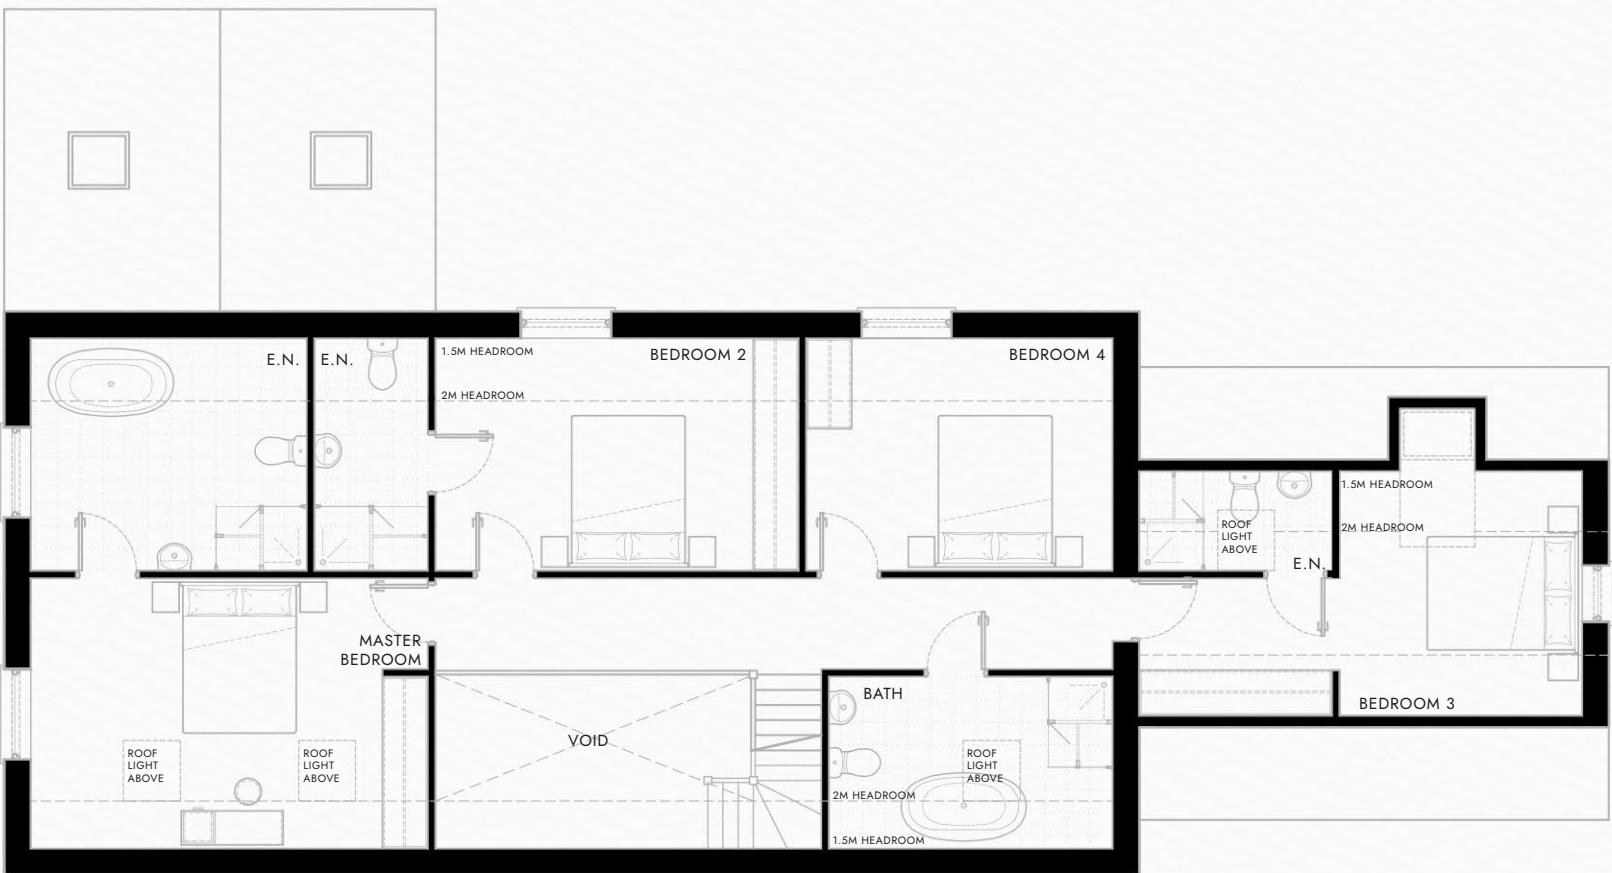

First Floor Plan

1:100
0m 1m 3m 6m



Stage 3

Tuthill's Yard

// Proposed Plot 2

Client Name	Rockwell Homes	Drawn by	OBL	Checked by	BKM
Site Address	Tuthill's Yard, Therefield Royston SG8 9TT	Scale	1:100 @ A2	Date	08.04.2026
		Scene Ref.	1549B	Rev no.	P01
		Drawing no.	THSYD-SCN-HT2-XX-DR-A-10.001-A3		



// SceneArchitects.co.uk // 01245 440 302