

Project
GOGOBAB

Client
Yeong, K.

Interior Architecture

BOM DESIGN
16, Geumgang-ro 633beon-gil, Geumjeong-gu,
Busan, Republic of Korea 146225

Note


ISSUES & REVISION		
NO.	DESCRIPTION	DATE

	DRAWING	CHECK	CHECK	APPR.
ARCHITECTURE				
STRUCTURAL				
Civil				
LANDSCAPE				
MEDICAL				
ELECTRICAL				
MECHANICAL				




Drawing
Title : Existing
Front Elevation

Scale (@ A3): 1/50

Project No.
Date 26. 11. 2024
Sheet No. 003
Drawing No. ID. 00. 2. 01

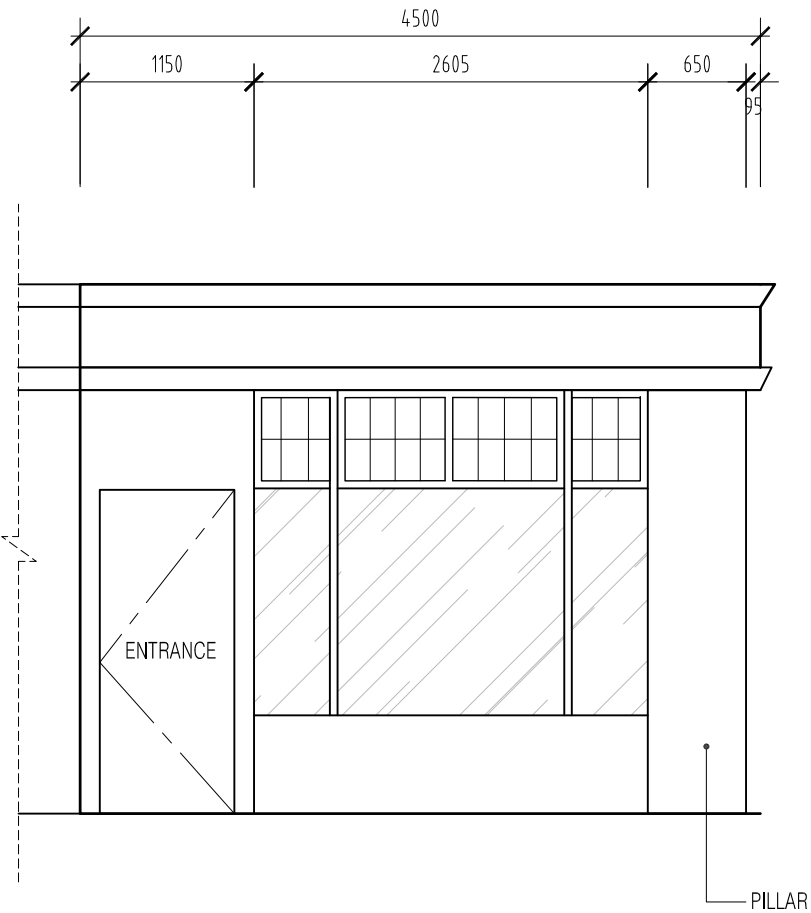

1 Existing Front Elevation
Scale : 1 / 50 (A3)

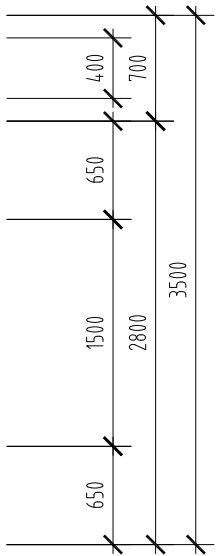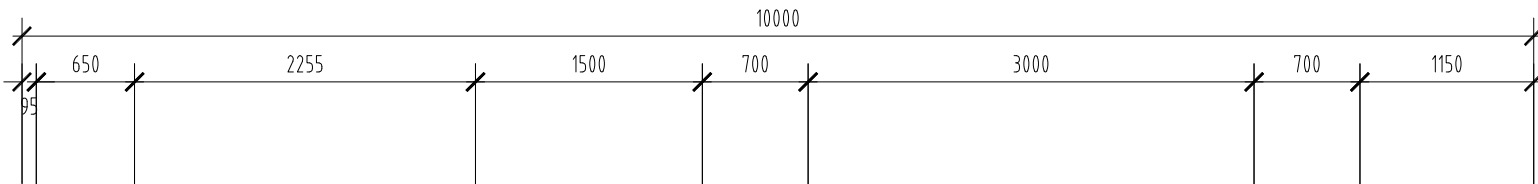 

1 Existing Side Elevation
Scale : 1 / 50 (A3)

Project
GOGOBAB

Client
Yeong, K.

Interior Architecture

BOM DESIGN
16, Geumgang-ro 633beon-gil, Geumjeong-gu,
Busan, Republic of Korea 1 46225

Note

ISSUES & REVISION		
NO.	DESCRIPTION	DATE

	DRAWING	CHECK	CHECK	APPR.
ARCHITECTURE				
STRUCTURAL				
CIVIL				
LANDSCAPE				
MEDICAL				
ELECTRICAL				
MECHANICAL				

Drawing
Title : Existing
Side Elevation
Scale (@ A3): 1/50

Project No.
Date 26. 11. 2024
Sheet No. 004
Drawing No. ID. 00. 2. 02



Project
GOGOBAB

Client
Yeong, K.

Interior Architecture



BOM DESIGN

16, Geumgang-ro 633beon-gil, Geumjeong-gu,
Busan, Republic of Korea 146225

Note



1 Proposed Front Elevation
Scale : 1 / 50 (A3)

ISSUES & REVISION

NO.	DESCRIPTION	DATE

	DRAWING	CHECK	CHECK	APPR.
ARCHITECTURE				
STRUCTURAL				
CIVIL				
LANDSCAPE				
Mechanical				
ELECTRICAL				
MECHANICAL				

Drawing
Title : Proposed
Front Elevation


Scale (@ A3): 1/50

Project No.

Date 26. 11. 2024

Sheet No. 003

Drawing No. ID. 00. 2. 01

 

Project
GOGOBAB

Client
Yeong, K.

Interior Architecture

BOM DESIGN
16, Geumgang-ro 633beon-gil, Geumjeong-gu,
Busan, Republic of Korea 146225


Note

ISSUES & REVISION		
NO.	DESCRIPTION	DATE

	DRAWING	CHECK	CHECK	APPR.
ARCHITECTURE				
STRUCTURAL				
Civil				
LANDSCAPE				
MECHANICAL				
ELECTRICAL				
INTERIORS				

Drawing
Title : Proposed
Side Elevation
Scale (@ A3): 1/50

Project No.
Date 26. 11. 2024
Sheet No. 004
Drawing No. ID. 00. 2. 02

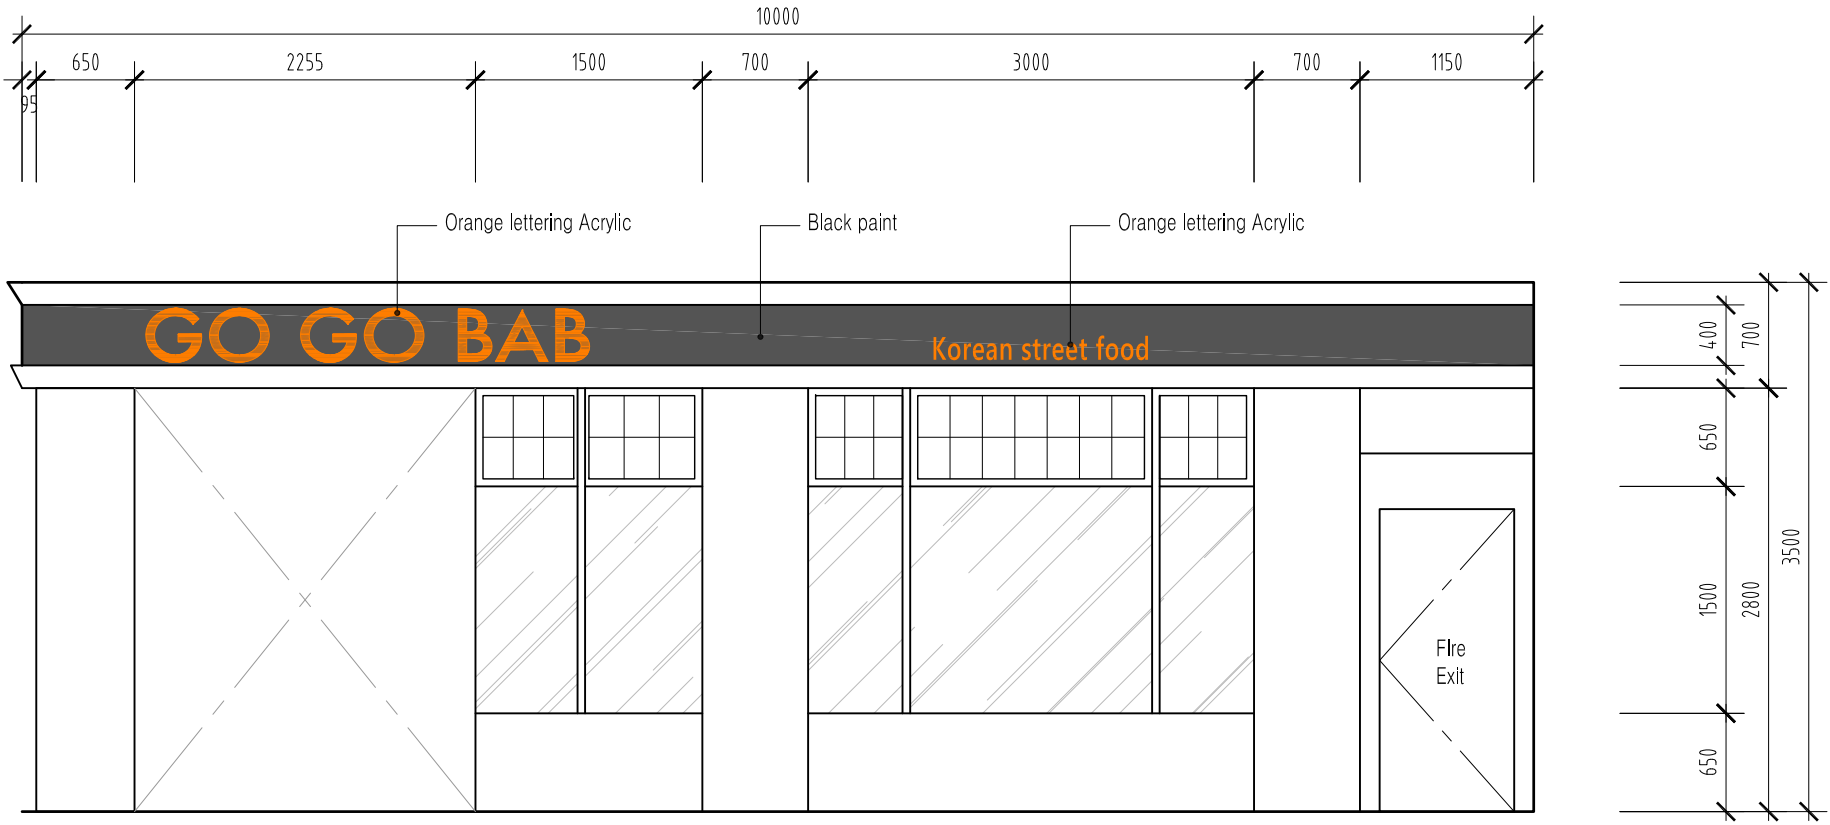

1 Proposed Side Elevation
Scale : 1 / 50 (A3)