

Roof to be constructed from black interlocking concrete tiles

Brown finished UPVC windows and external doors

External wall to be constructed from buff coloured facing brick

Roof to be constructed from black interlocking concrete tiles

Brown finished UPVC windows and external doors

External wall to be constructed from buff coloured facing brick

South Elevation 1:100

Roof to be constructed from black interlocking concrete tiles

Brown finished UPVC windows and external doors


External wall to be constructed from buff coloured facing brick

Roof to be constructed from black interlocking concrete tiles


Brown finished UPVC windows and external doors

External wall to be constructed from buff coloured facing brick


North Elevation 1:100

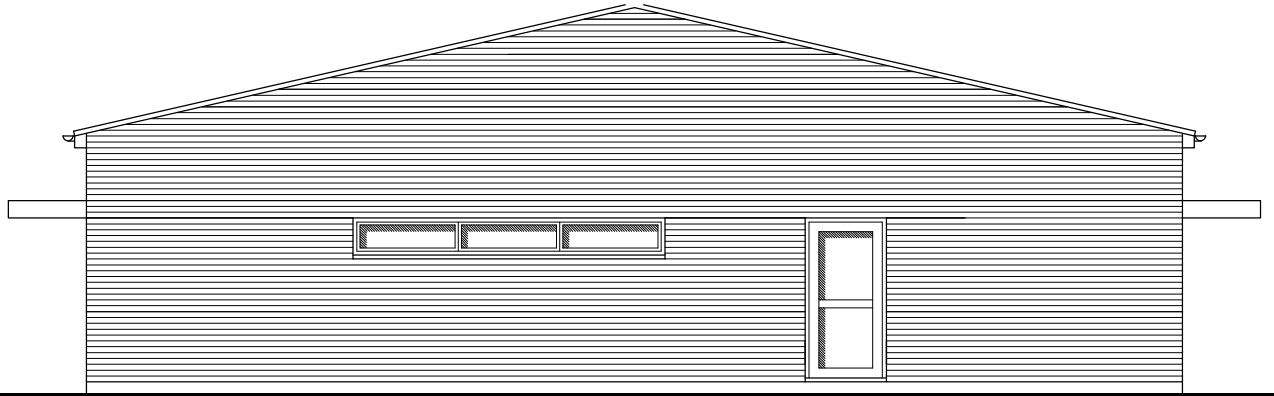

West Elevation 1:100

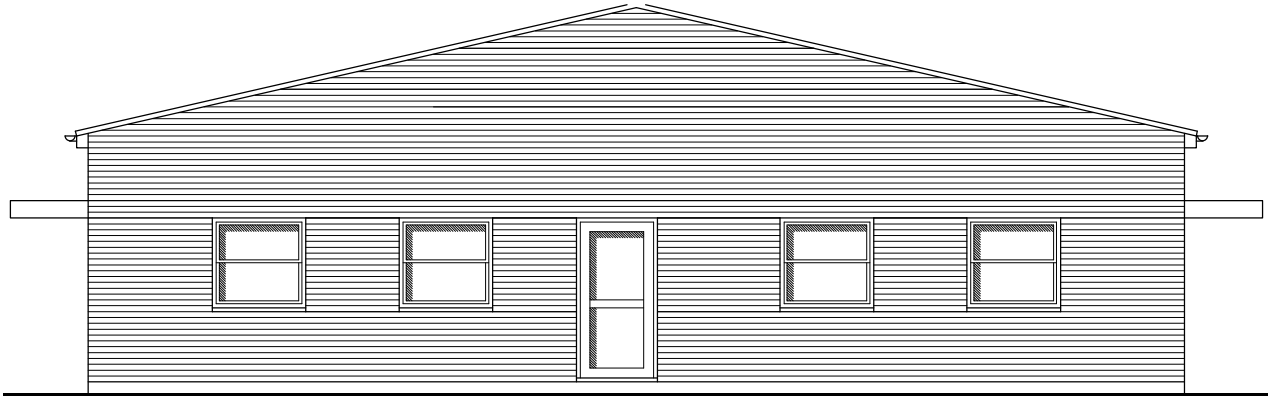

East Elevation 1:100

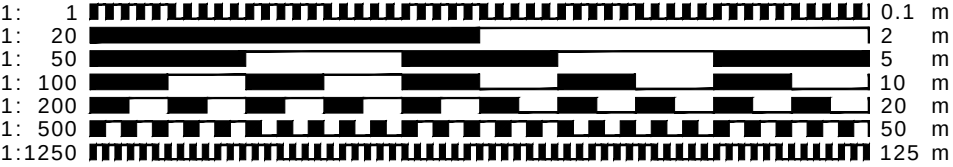

- o CLIENT MUST SEEK SEPARATE SPECIALIST ADVICE ON PARTY WALL MATTERS IN SUFFICIENT TIME TO SERVE ALL NOTICES IF REQUIRED
- o ALL STRUCTURAL ELEMENTS ARE INDICATIVE ONLY AND SUBJECT TO FULL STRUCTURAL DESIGN BY STRUCTURAL ENGINEER - ALL DESIGN IS SUBJECT TO STRUCTURAL DESIGN TO BE PROVIDED BY OTHERS
- o THIS DRAWING IS FOR PLANNING APPROVAL ONLY AND SUBJECT TO ALL OTHER RELEVANT STATUTORY APPROVALS

This drawing is protected under © copy right



preliminary

CONTRACT
Ancillary Space for Existing College.
Hitchin Yeshiva, Welbury House

DRAWING TITLE
Proposed Elevations

SCALE 1:100@A3 DRAWING NUMBER PO3 REVISION

DATE Jan 2025

DRAWN JEI

JOB NUMBER RSD-25-01 CHECKED BY

redshed design 45 Hoo Road Meppershall Bedfordshire sg17 5lp telephone: 01462 817075, 07884008970 fax: 01462 807175 e-mail: james/karen@redsheddesign.co.uk www.redsheddesign.co.uk