


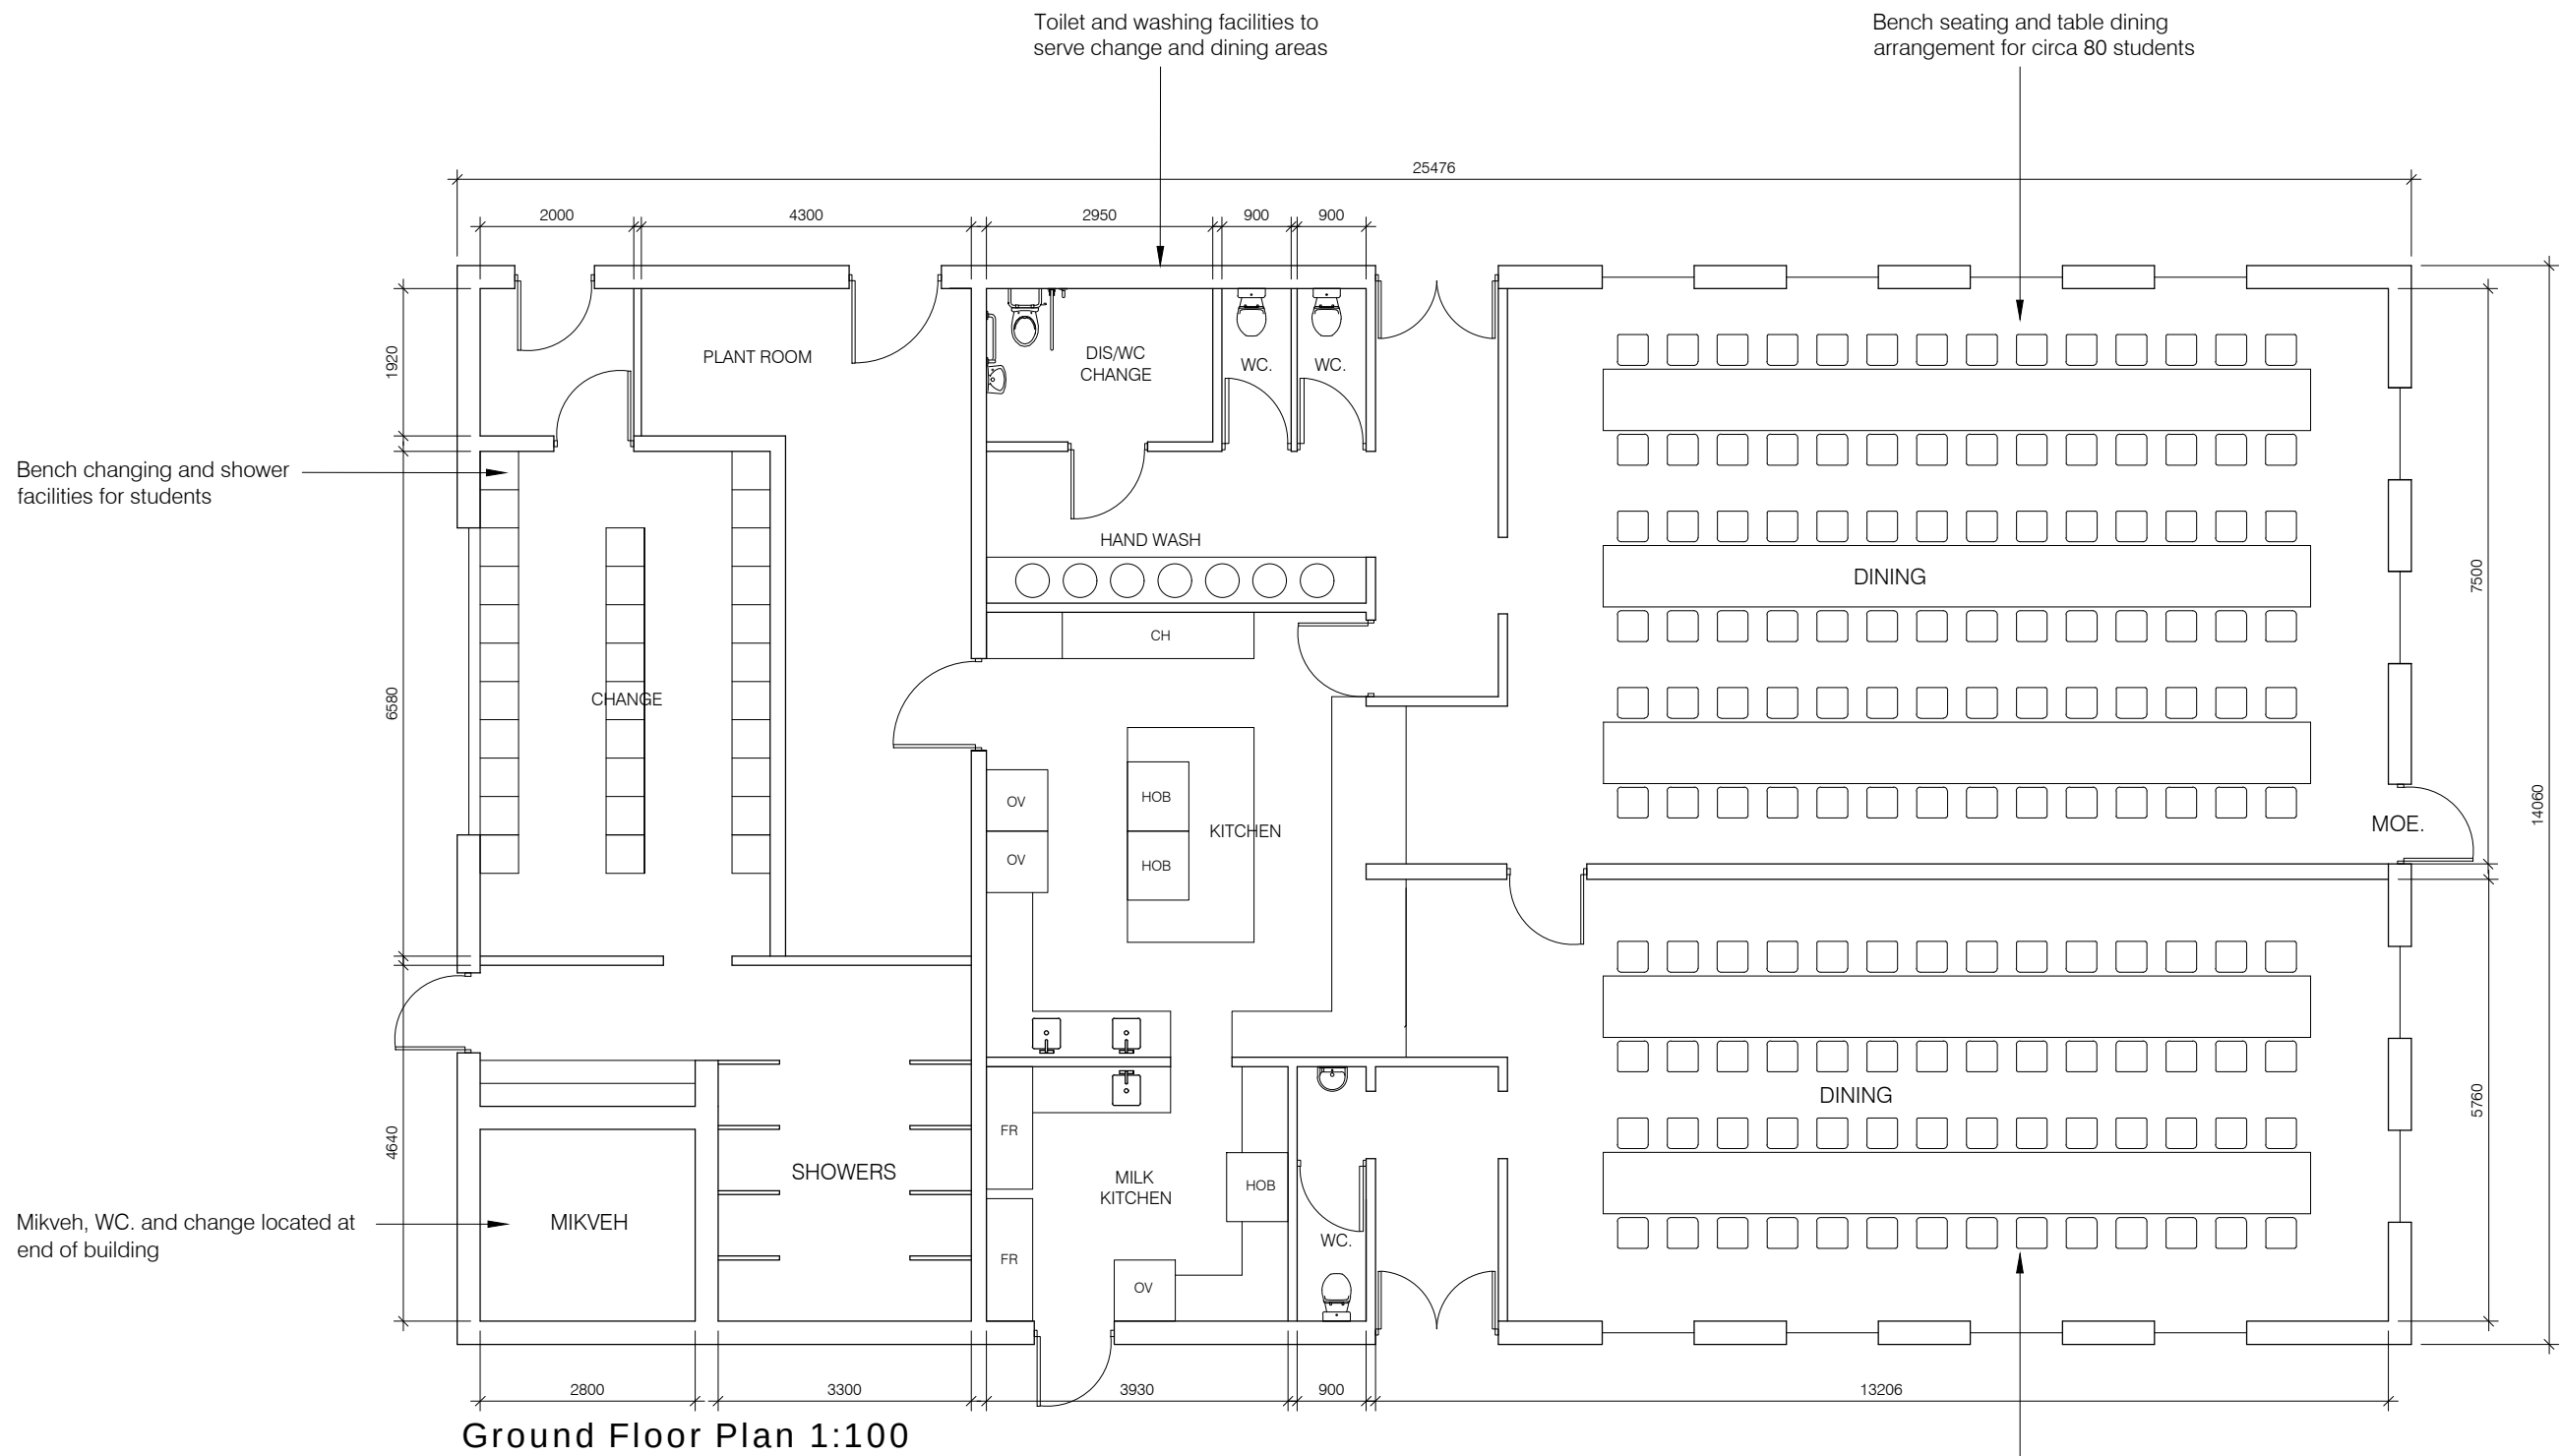

Schedule of Areas

Gross Internal Area	334sqm
Mikveh	7sqm
Changing / Shower	35.5sqm
Toilets	8.5sqm
Main Kitchen	24sqm
Milk Kitchen	5.5sqm
Dining	81sqm
Dining Room	66sqm
Plant Room	24.5sqm



preliminary

This drawing is protected under © copy right



CONTRACT
Ancillary Space for Existing College.
Hitchin Yeshiva, Welbury House

DRAWING TITLE
Proposed Floor Plan


SCALE 1:100@A3 DRAWING NUMBER REVISION

DATE Jan 2025 PO2

DRAWN JEI

JOB NUMBER RSD-25-01 CHECKED BY

redshed design 45 Hoo Road Meppershall Bedfordshire SG17 5LP
telephone: 01462 817075, 07884008970 fax: 01462 807175
e-mail: james/karen@redsheddesign.co.uk www.redsheddesign.co.uk

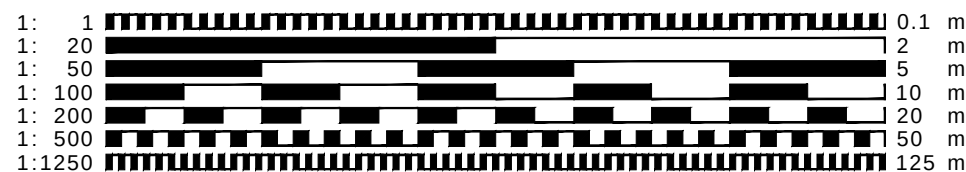

- CLIENT MUST SEEK SEPARATE SPECIALIST ADVICE ON PARTY WALL MATTERS IN SUFFICIENT TIME TO SERVE ALL NOTICES IF REQUIRED
- ALL STRUCTURAL ELEMENTS ARE INDICATIVE ONLY AND SUBJECT TO FULL STRUCTURAL DESIGN BY STRUCTURAL ENGINEER - ALL DESIGN IS SUBJECT TO STRUCTURAL DESIGN TO BE PROVIDED BY OTHERS
- THIS DRAWING IS FOR PLANNING APPROVAL ONLY AND SUBJECT TO ALL OTHER RELEVANT STATUTORY APPROVALS