
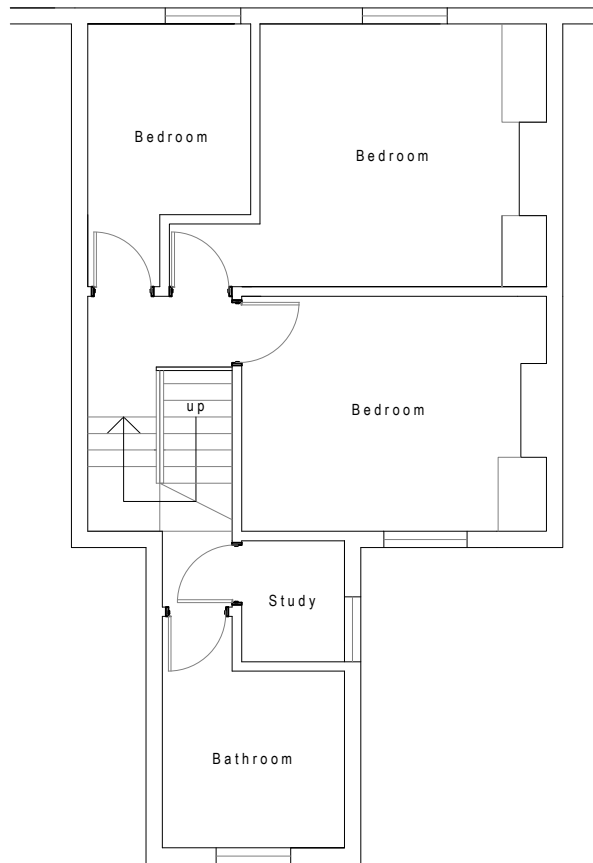


 

Charlotte Fausset Architect MFA ARB RIBA 30 Shillington Rd Pirton Hitchin Herts SG5 3QL Tel : 07815570717 charlottefausset@yahoo.com	client Lorna Watson	address 25 Radcliffe Rd Hitchin SG5 3RD	title Existing First Floor Plan	dwg no & revision RAD-10-011 Rev : 0 Date : 09.10.25	scale  Scale 1 : 100 @ A4	
--	--	--	---	--	---	---