


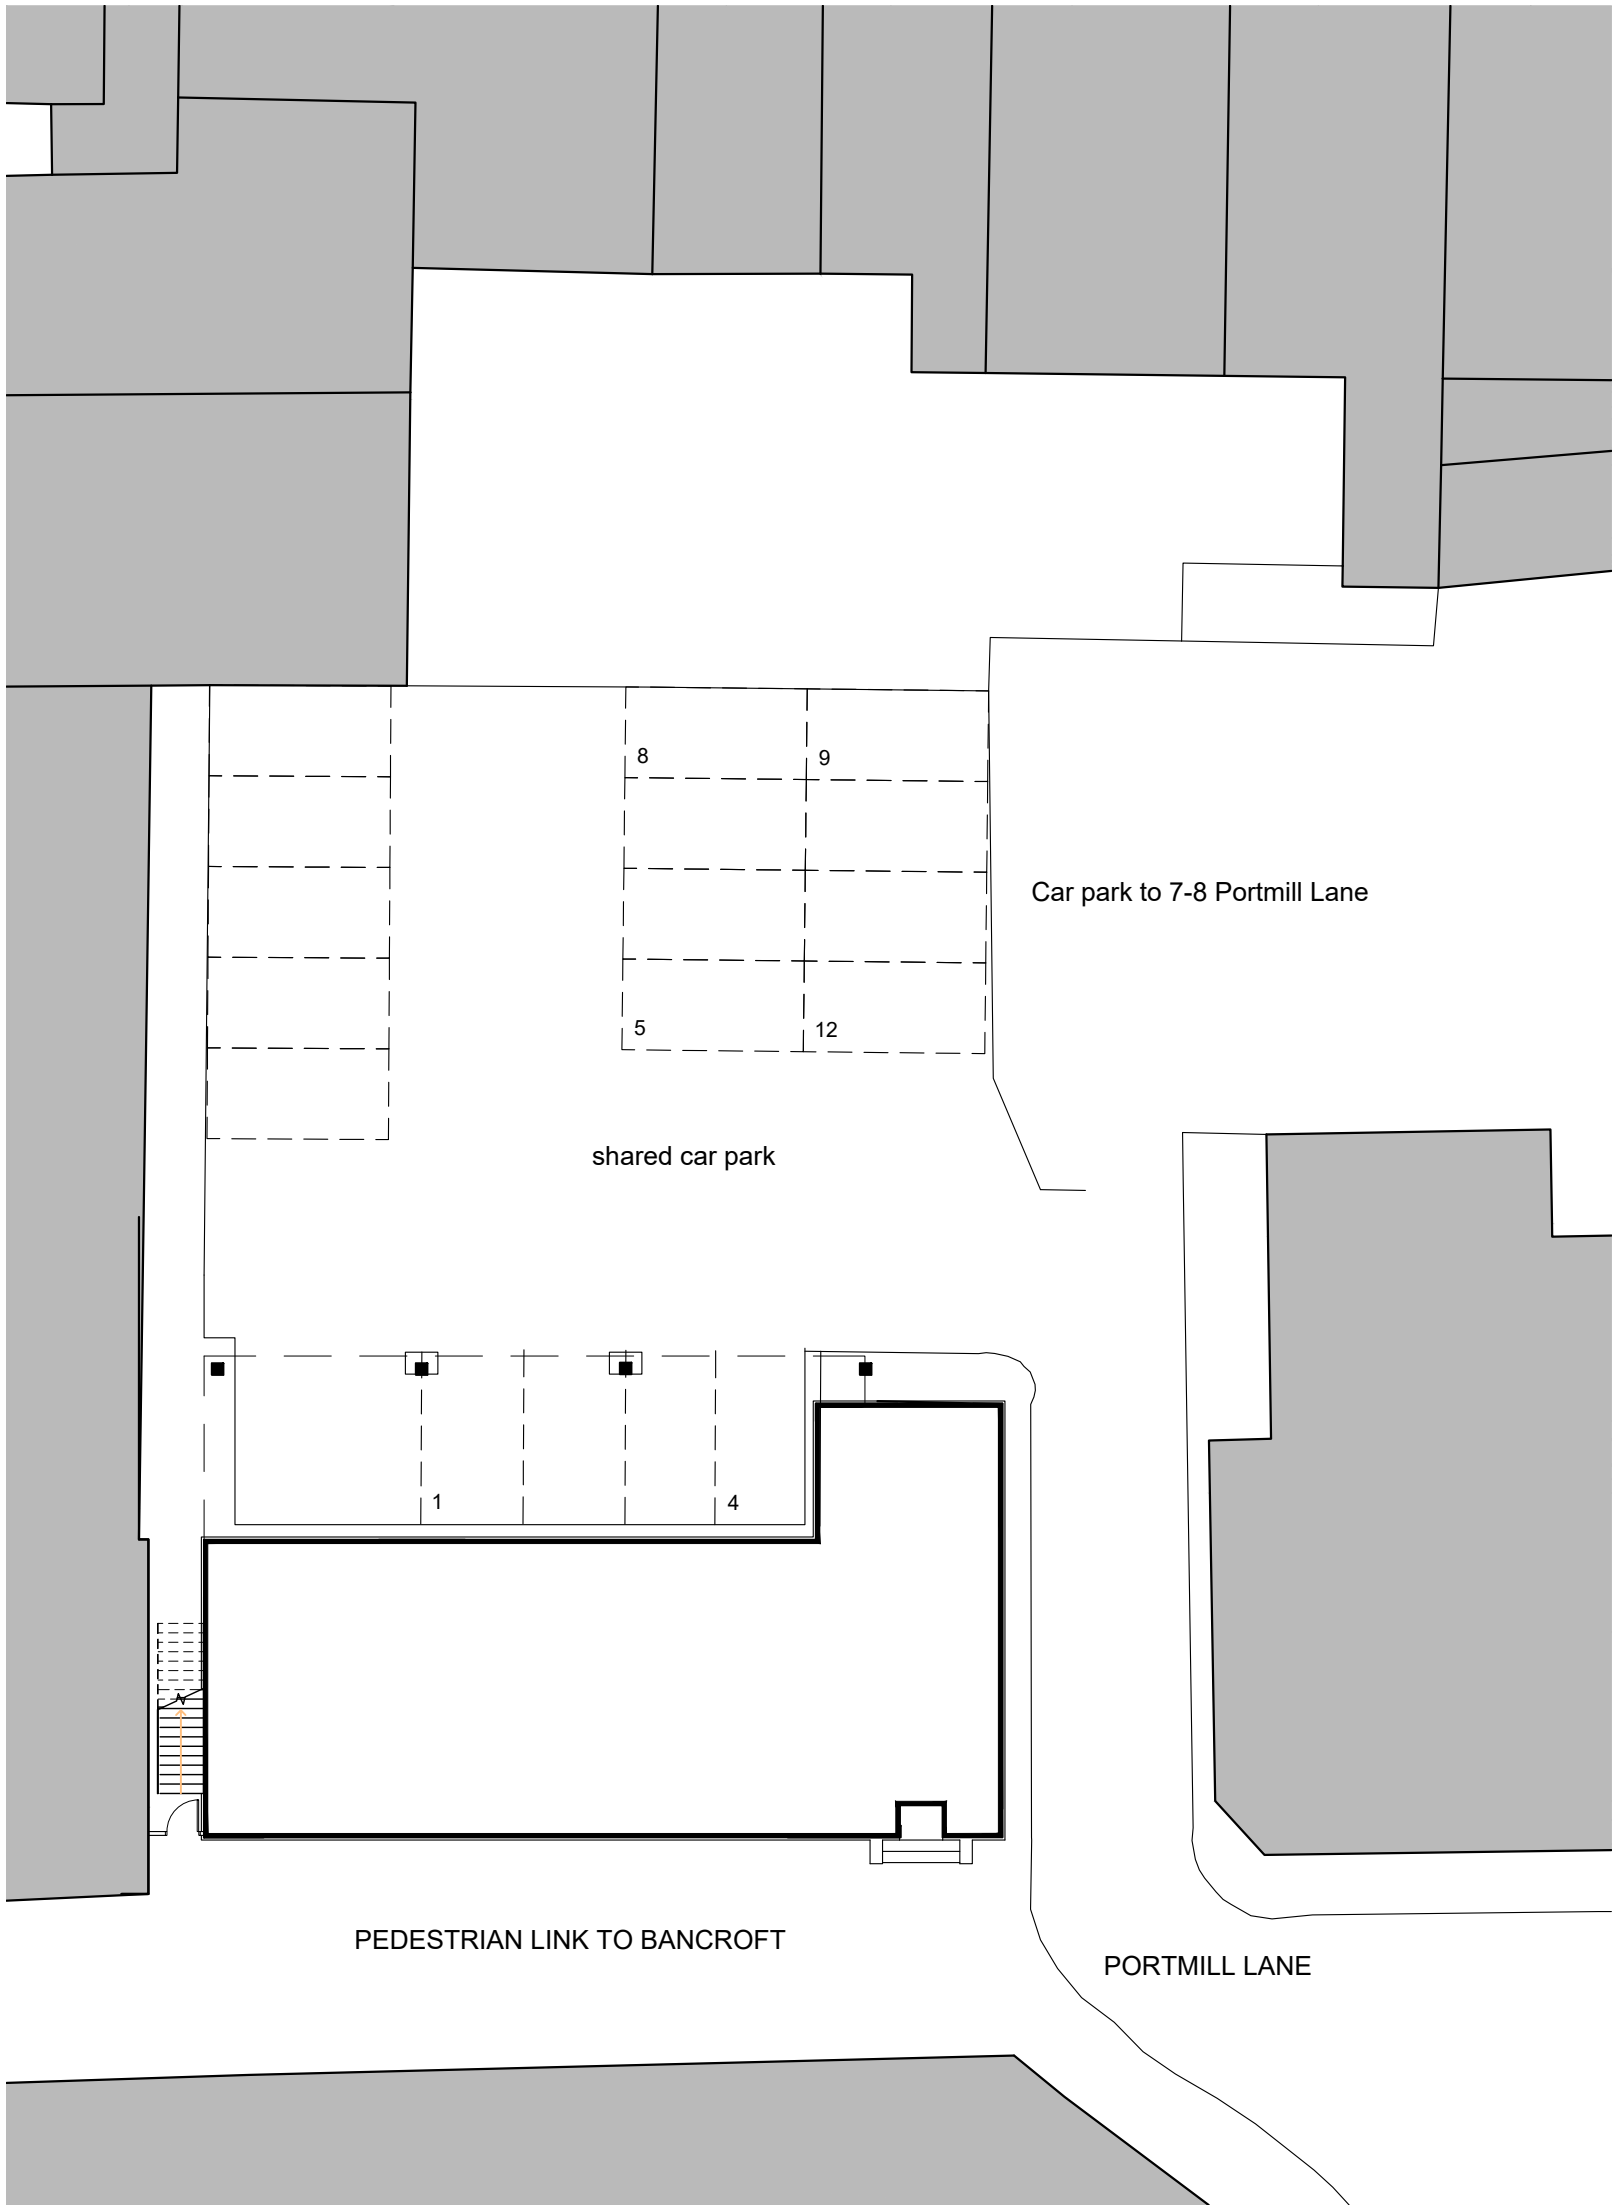


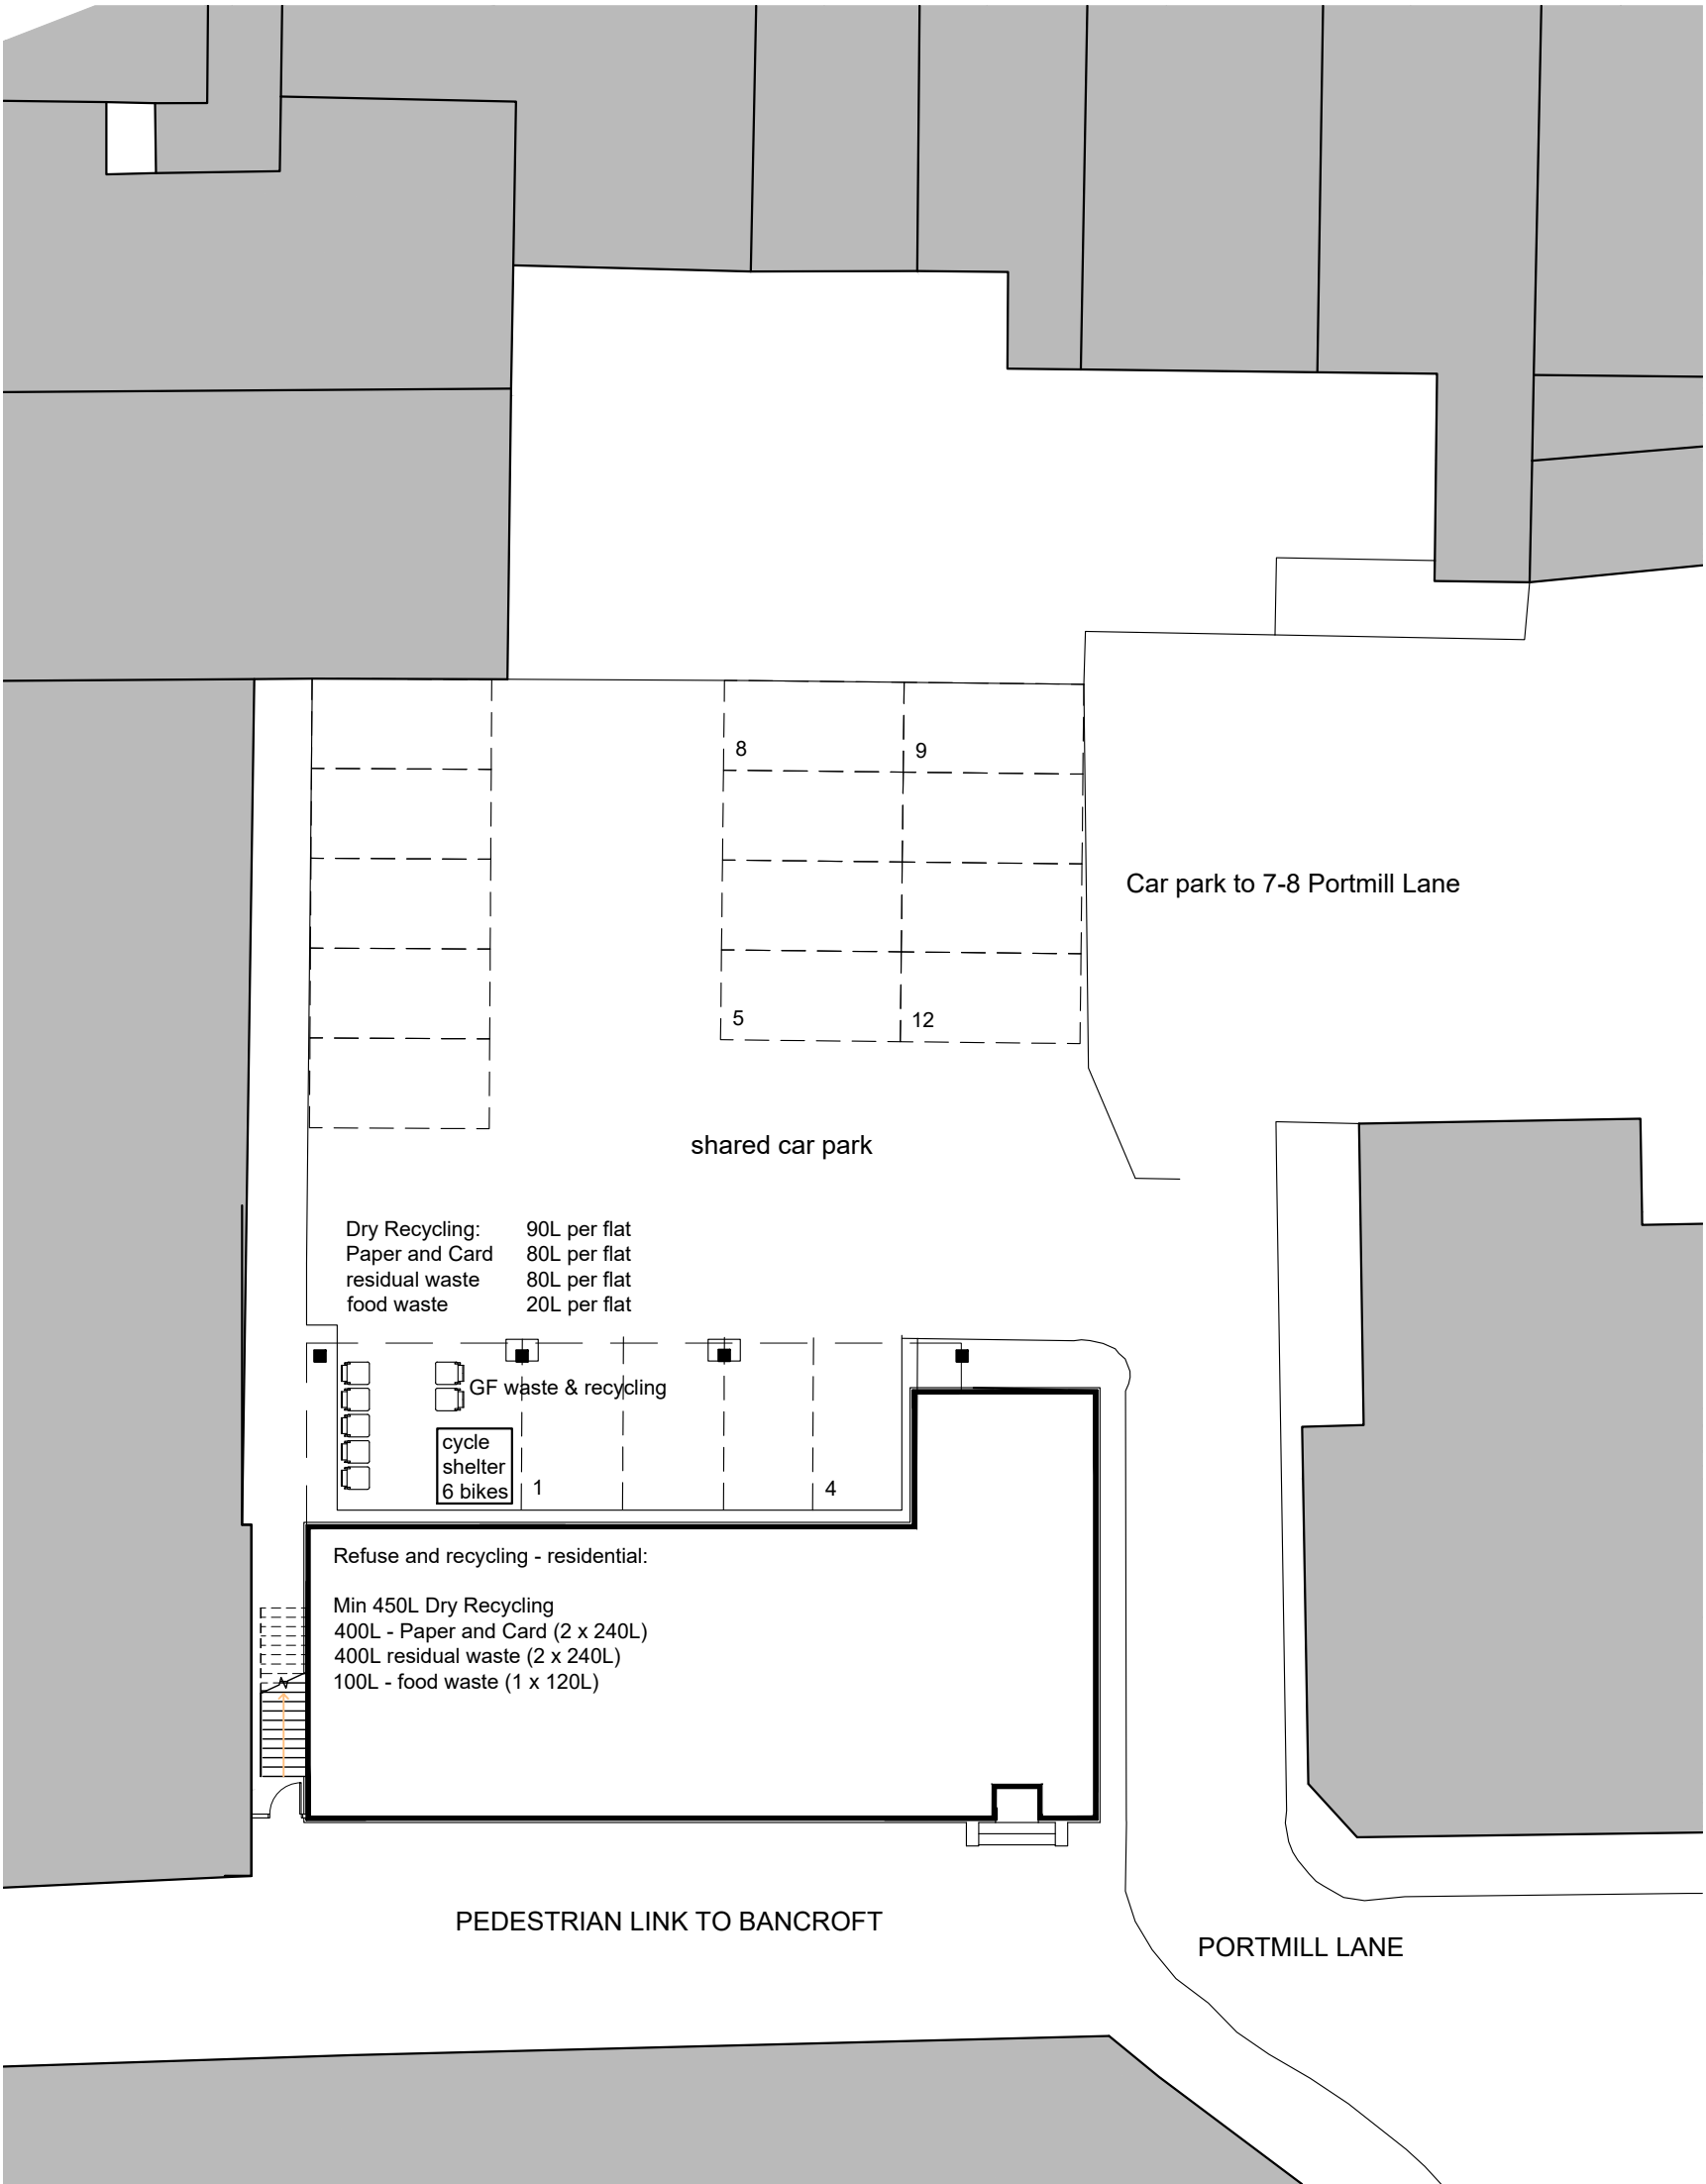

SITE PLAN AS EXISTING
1:200 scale

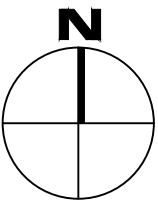

SITE PLAN AS PROPOSED
1:200 scale

 


ANY QUERIES REGARDING DIMENSIONS TO BE TAKEN UP WITH PENTANGLE DESIGN GROUP.

ALL DIMENSIONS OF EXISTING BUILDINGS TO BE VERIFIED ON SITE.

THIS DRAWING IS THE COPYRIGHT OF PENTANGLE DESIGN GROUP AND SHALL NOT BE IN ANY WAY USED OR REPRODUCED WITHOUT THEIR PRIOR WRITTEN CONSENT.

NOTES

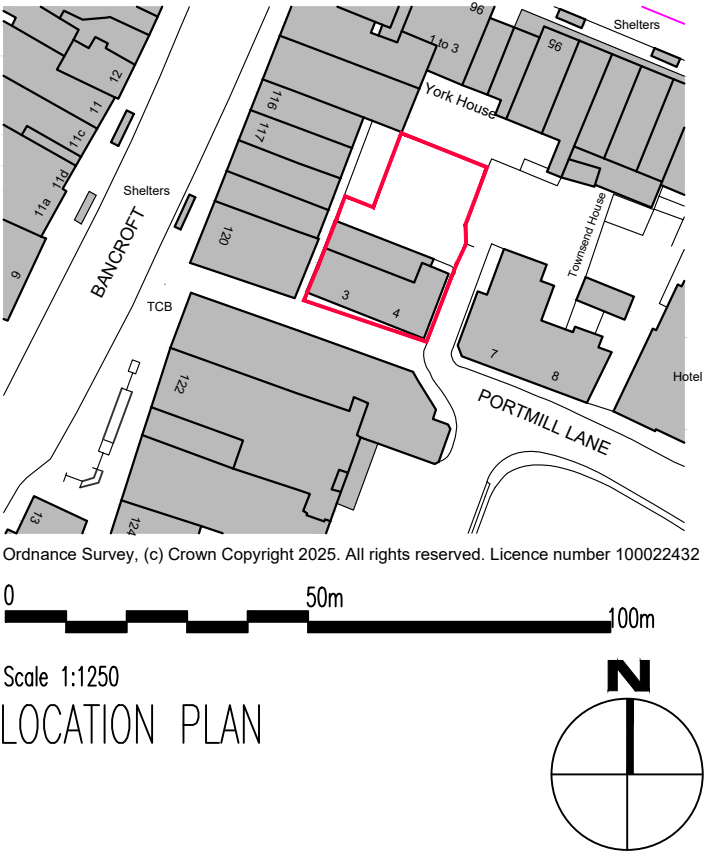

Scale 1:1250
LOCATION PLAN

PRELIMINARY

PENTANGLE
DESIGN GROUP

SUITE 1, 21 BANCROFT HITCHIN HERTS SG5 1JW
TEL(01462) 431133 E:PDG@PENTANGLEDESIGN.CO.UK

JOB TITLE
3-4 Portmill Lane, Hitchin

DRAWING TITLE
LOCATION PLAN AND
SITE PLANS

SCALE	DRAWING NUMBER	REVISION
1:200		
DATE	Oct '25	
Sheet	A2	
JOB NUMBER	3947	

ARCHITECTS & INTERIOR DESIGNERS