

DIMENSIONS TO BE CHECKED ON SITE BEFORE ANY WORKS.  
ANY QUERIES REGARDING DIMENSIONS TO BE TAKEN UP WITH  
PENTANGLE DESIGN GROUP.


ALL DIMENSIONS OF EXISTING BUILDINGS TO BE VERIFIED ON SITE.

THIS DRAWING IS THE COPYRIGHT OF PENTANGLE DESIGN GROUP  
AND SHALL NOT BE IN ANY WAY USED OR REPRODUCED WITHOUT  
THEIR PRIOR WRITTEN CONSENT.


NOTES




Existing North Elevation  
1 : 100

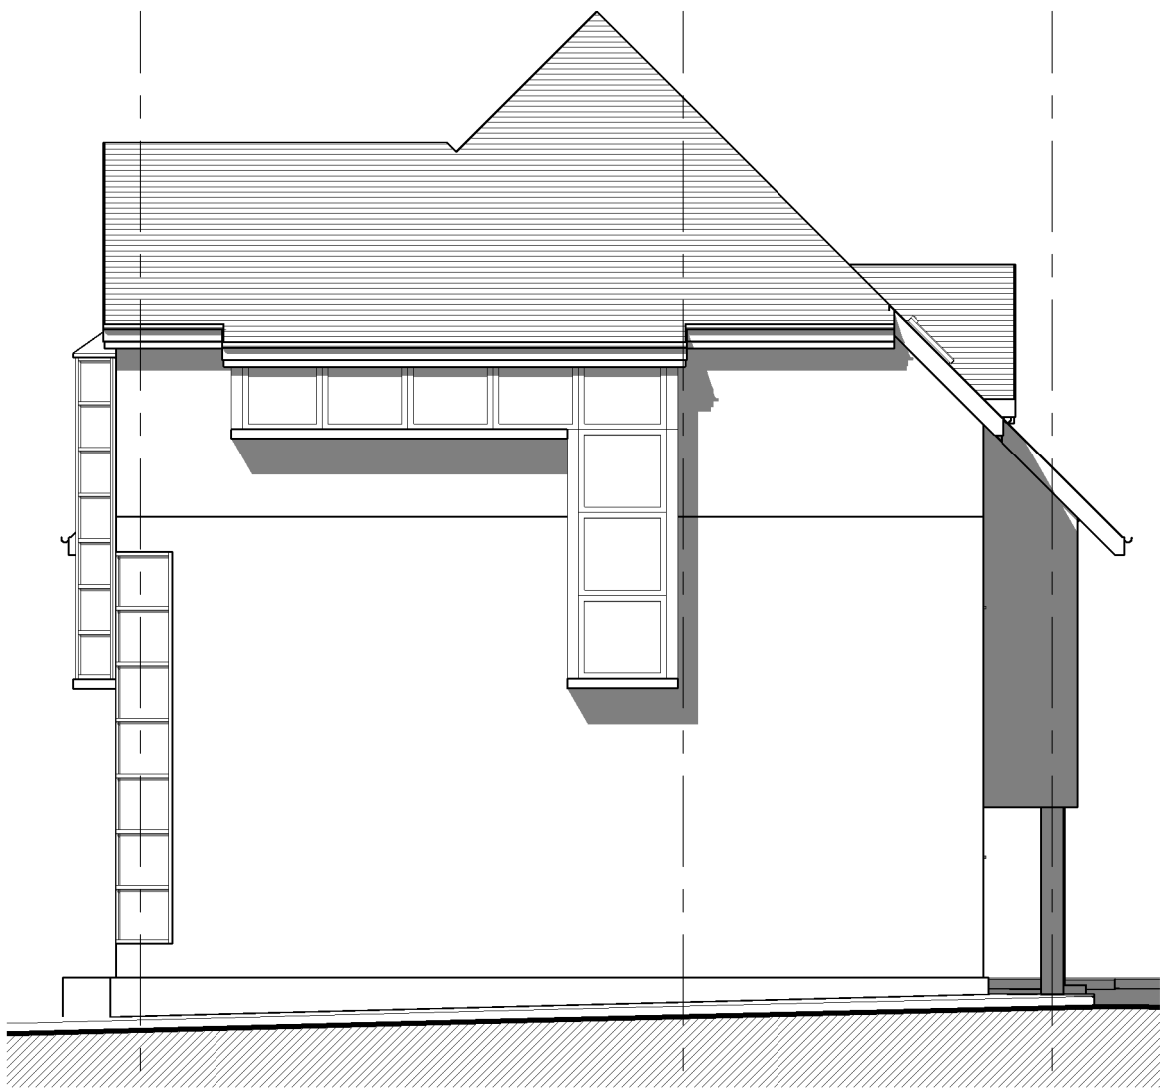


Existing East Elevation  
1 : 100

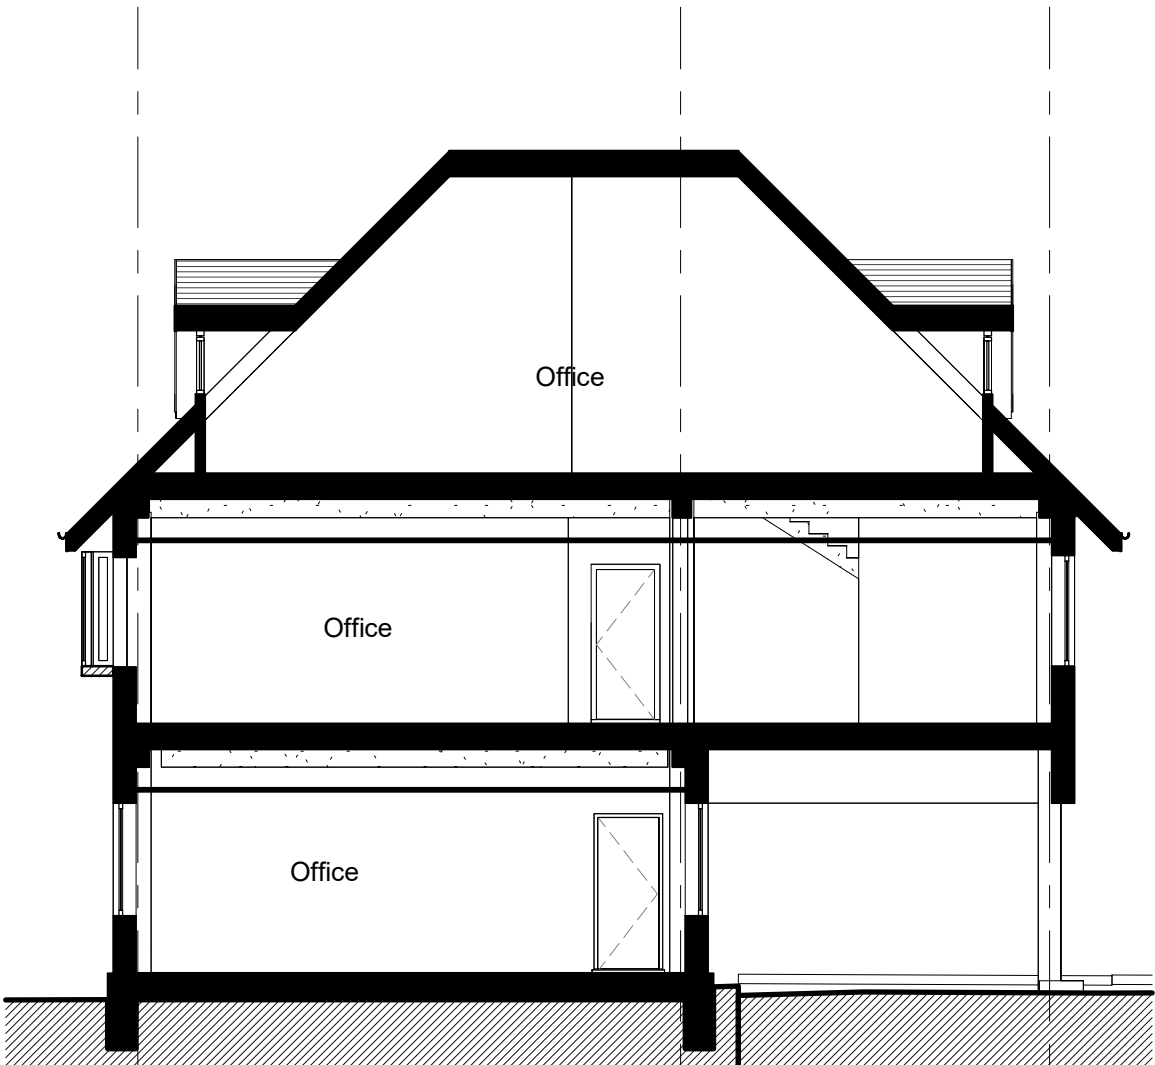

Existing Section A-A  
1 : 100

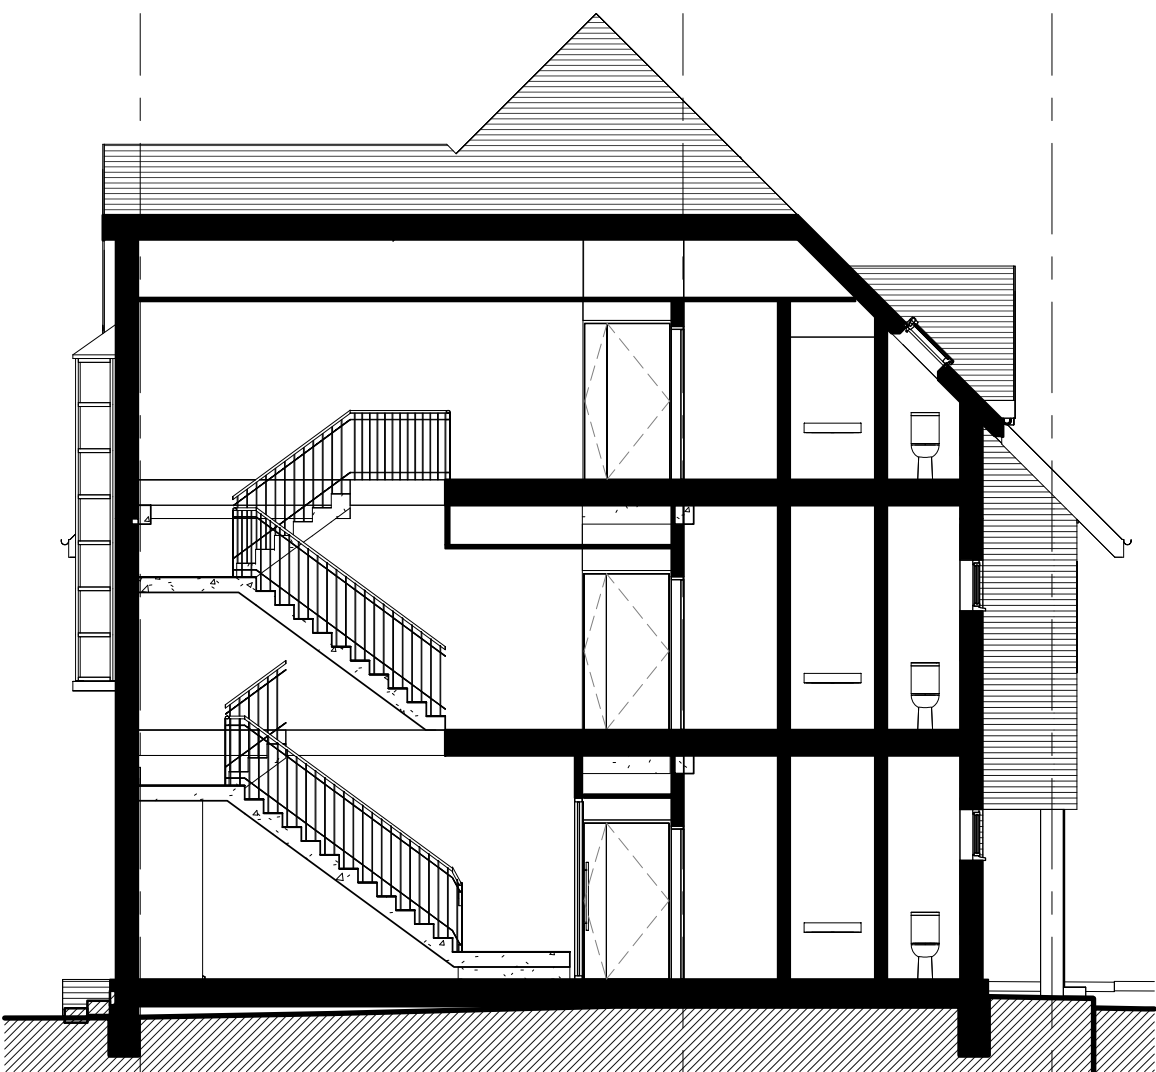

Existing Section B-B  
1 : 100

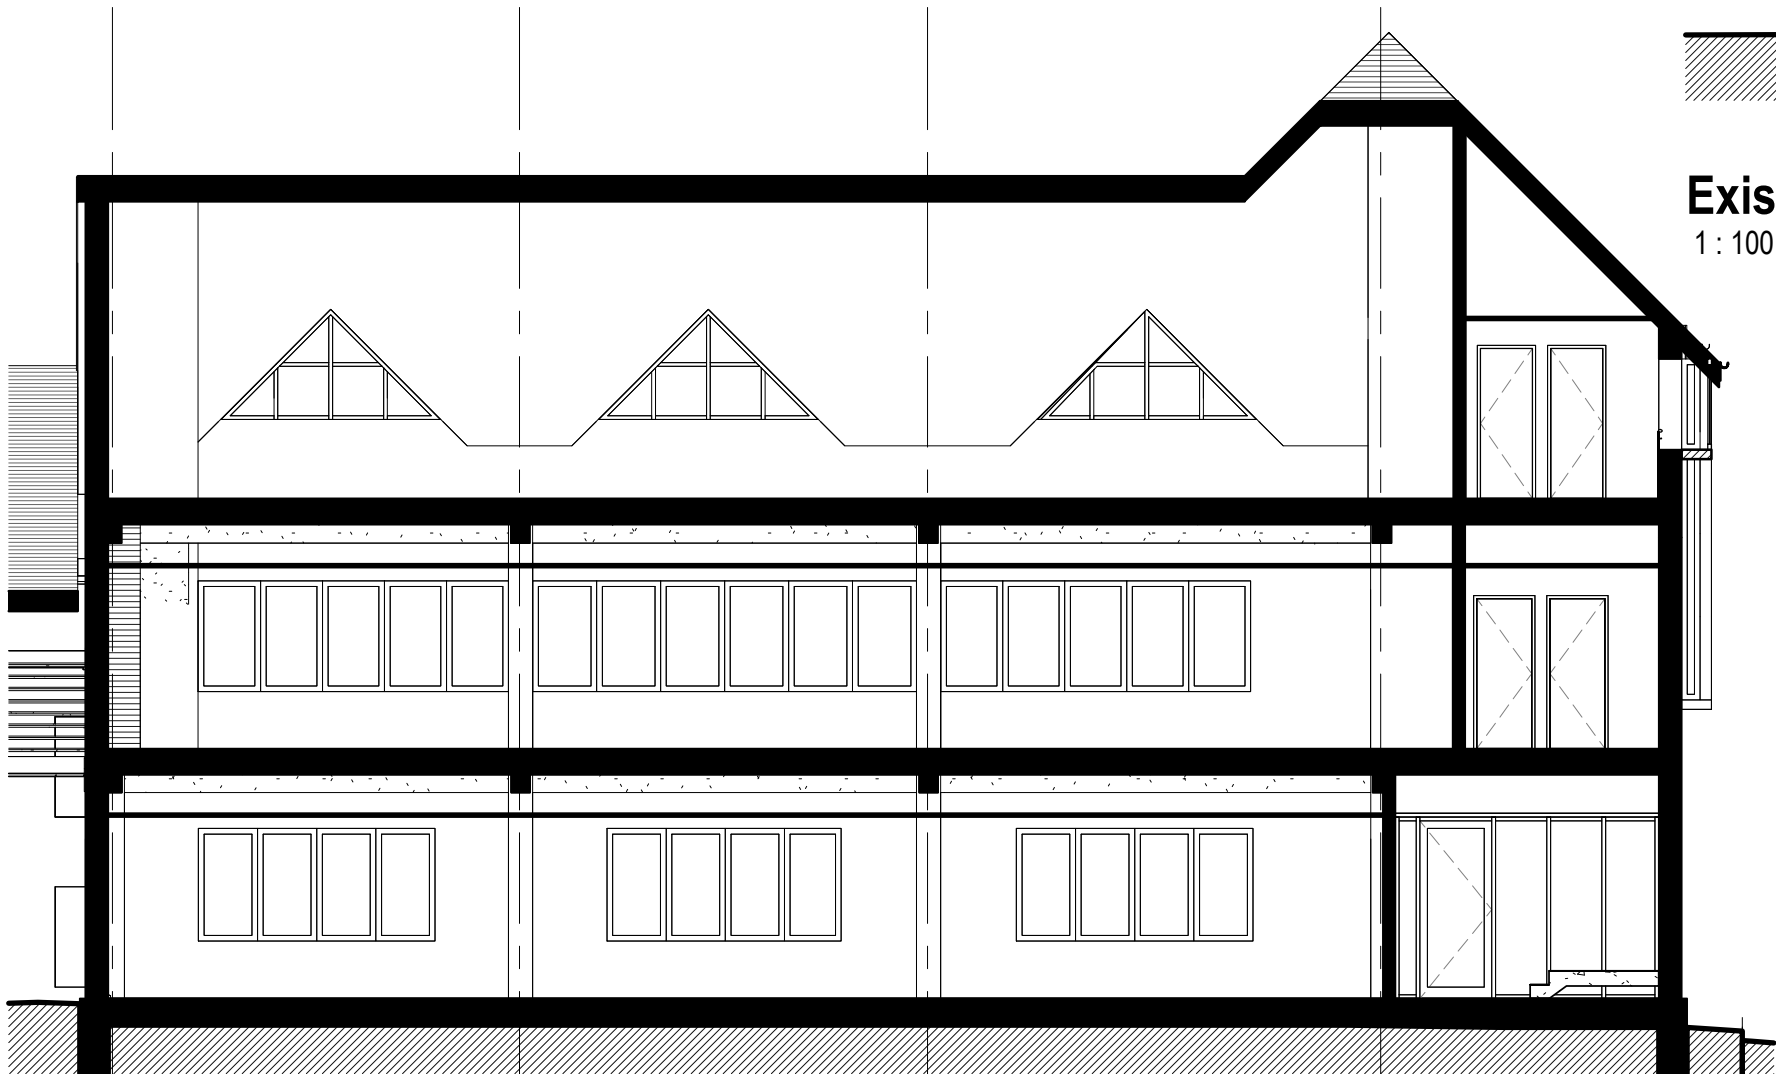

Existing Section C-C  
1 : 100

0 5 10 m

PRELIMINARY

**PENTANGLE**

D E S I G N G R O U P

SUITE 1, 21 BANCROFT HITCHIN HERTS SG5 1JW  
T:01462 431133 E:pdg@pentangledesign.co.uk

JOB TITLE  
Refurbishment  
3-4 Portmill Lane, Hitchin

for -  
DRAWING TITLE  
Existing Elevations and Section

|                 |                |          |
|-----------------|----------------|----------|
| SCALE 1 : 100   | DRAWING NUMBER | REVISION |
| DATE Oct '25    |                |          |
| SHT SIZE A2     |                |          |
| JOB NUMBER 3947 |                |          |

06

CHARTERED ARCHITECTS